


NOTES:


1. All dimensions and levels are in metres unless otherwise stated.

Legend



- EXTENT OF APPLICATION PROPERTY
67 ST HILDA'S WAY
- EXTENT OF WORKS TO FOOTPATH TO
CREATE THE DROPPED KERB

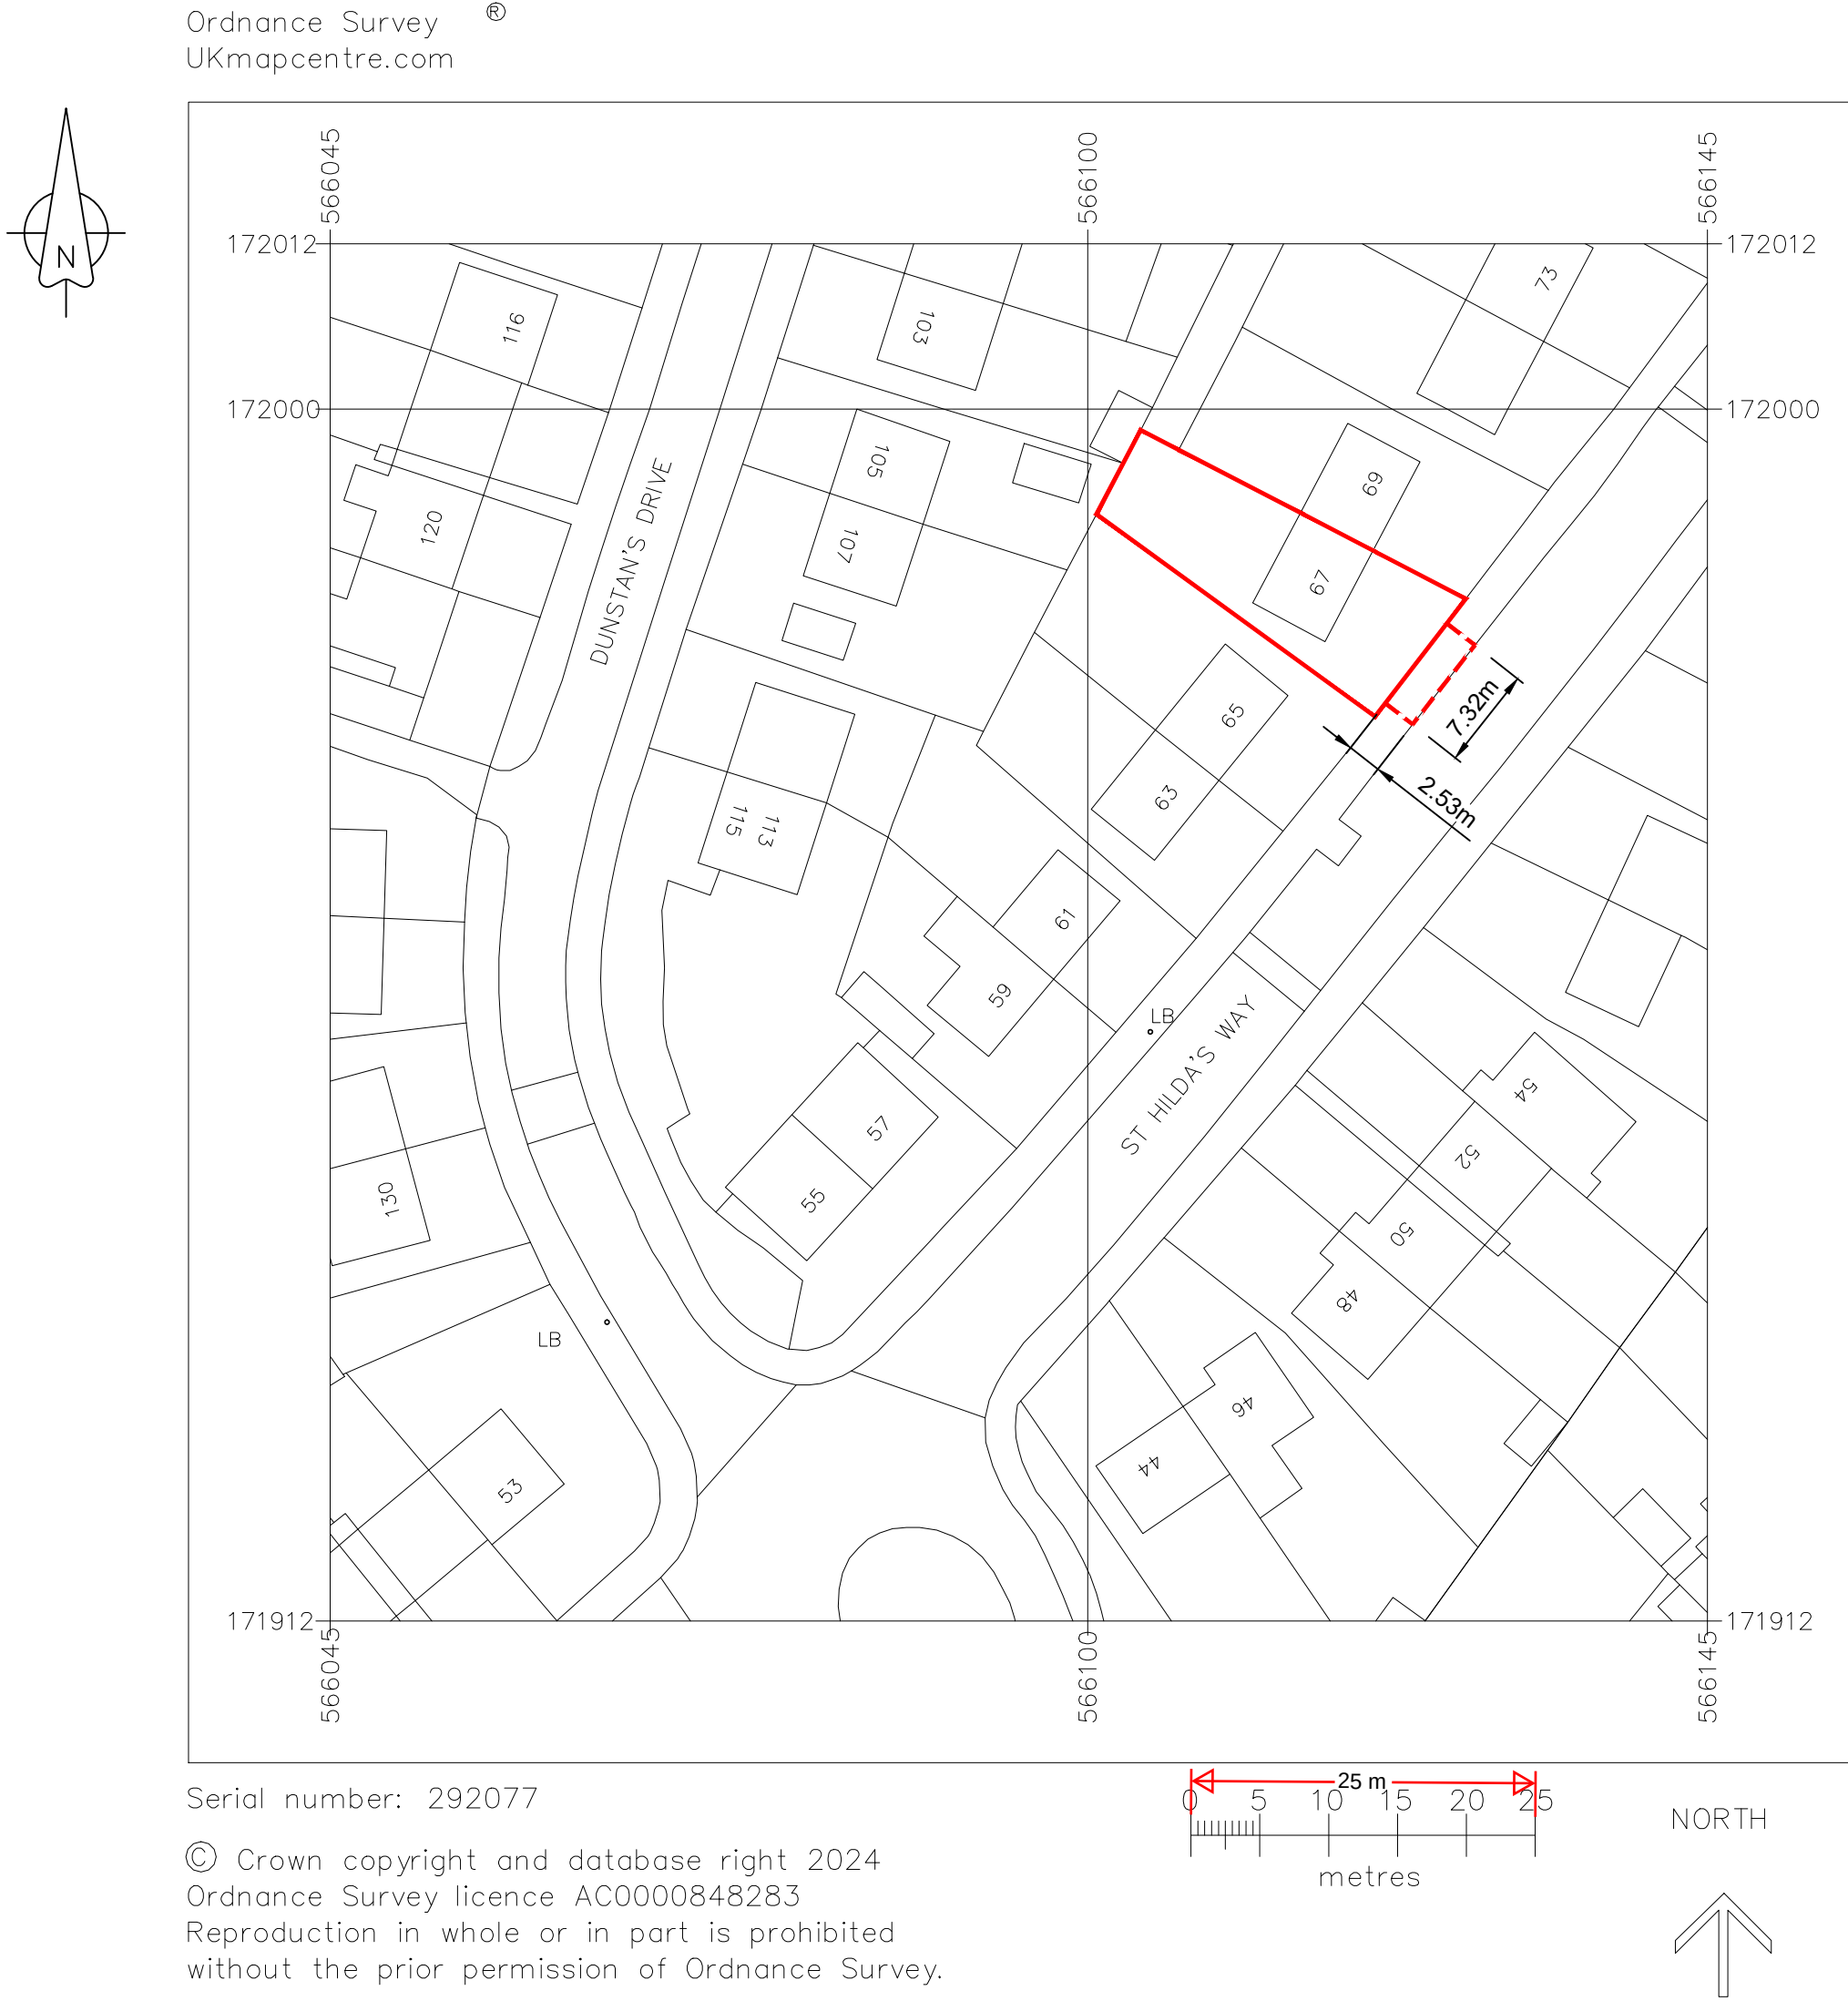

Block Plan
Scale 1:500

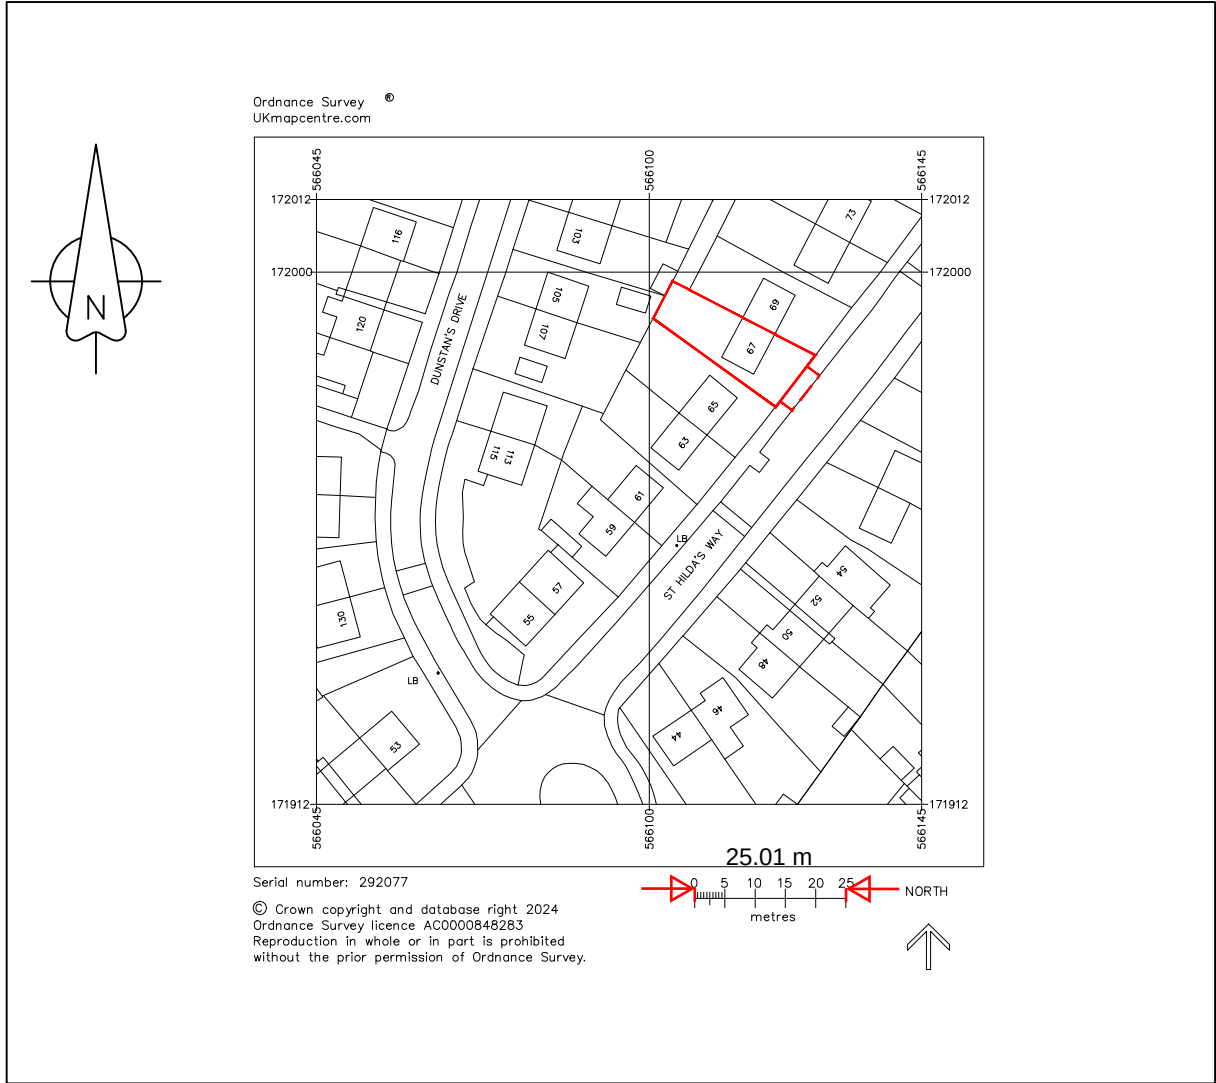

Location Plan
Scale 1:1250

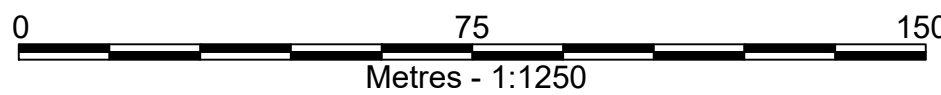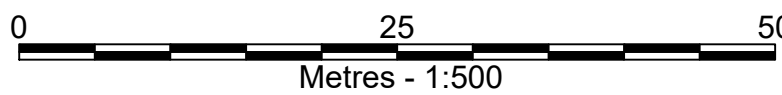

REVISION	DATE	DESCRIPTION
----------	------	-------------

EagleConcepts

Tel: 07752 730451
Email: info@eagle-concepts.co.uk

PROJECT

Proposed Driveway, New Retaining Wall,
Steps to Property & Proposed Dropped Kerb
67 St Hildas Way, Gravesend, DA12 4AZ

DRAWING
Location Plan
As Existing

STATUS
Planning

DRN	SCALE AT A1	SCALE AT A3
JE	1:500, 1:1250	1:1000, 1:2500

DRN DATE	DRAWING NUMBER	REVISION
Oct. 24	0190-EAG-00-00-DR-V-101	P01