


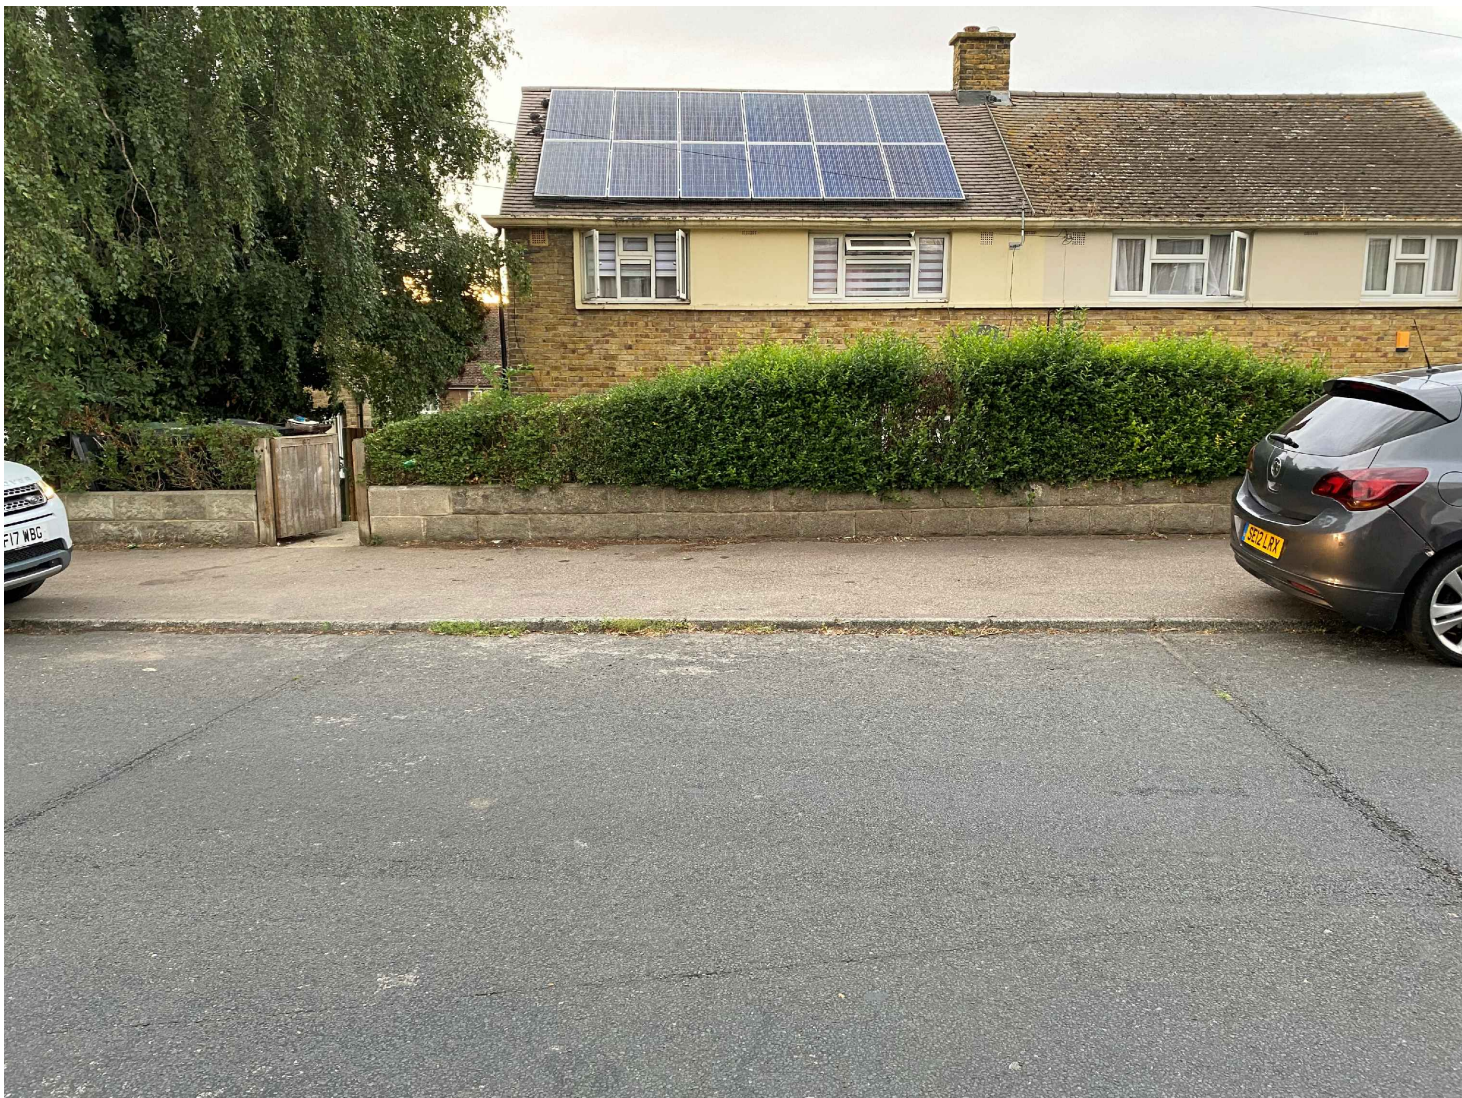

Photograph 01  
View facing North-West, looking back at 67 St. Hildas Way



Photograph 02  
View of the existing grassed front garden. The slope is unusable due to its steep gradient, and the grass is in very poor condition. The wall to the side of the steps has perished which causes mud to wash over the steps in wet conditions, making it very slippery and dangerous.



Photograph 03  
View of the existing retaining wall which is beginning to fall apart, causing mud to wash over the footpath in wet conditions, making it very slippery and dangerous.




Photograph 04  
View facing South-East, showing the level difference from street level down to the property. The bins can be seen on the right of the image where they are kept on a small plinth. This area is overcrowded which makes it difficult to reach the bins at the back, especially with the drop at the steps and the side of the plinth.



Photograph 05  
View facing South-West, showing that the retaining wall to the side of the steps has failed. It can be seen that in wet conditions mud washes across the footpath making it slippery and dangerous.



Photograph 06  
View of the existing retaining wall which is beginning to fall apart, causing mud to wash over the footpath and steps in wet conditions, making it very slippery and dangerous.

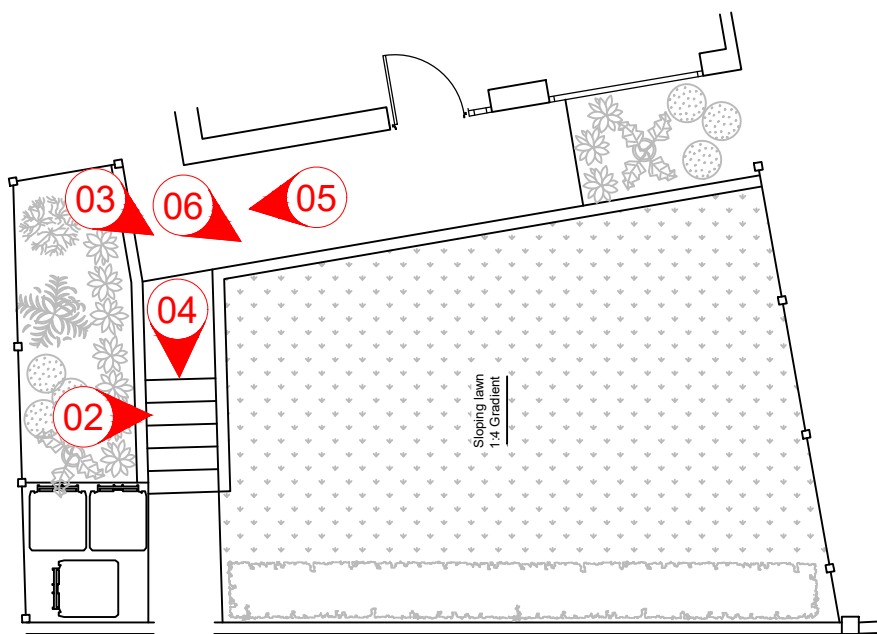

Location Plan  
Not to Scale

NOTES:

1. All dimensions and levels are in metres unless otherwise stated.
2. The images shown are taken from Google Streetview Jan 2024.

|          |            |             |
|----------|------------|-------------|
| P01      | 21.10.2024 | FIRST ISSUE |
| REVISION | DATE       | DESCRIPTION |

**EagleConcepts**

Tel: 07752 730451  
Email: info@eagle-concepts.co.uk

c/o Sable International,  
5th Floor, 18 St. Swithin's Lane,  
London, EC4N 8AD

PROJECT

Proposed Driveway, New Retaining Wall,  
Steps to Property & Proposed Dropped Kerb  
67 St Hildas Way, Gravesend, DA12 4AZ

DRAWING

Existing Photographs

STATUS

Planning

|          |                         |             |
|----------|-------------------------|-------------|
| DRN      | SCALE AT A1             | SCALE AT A3 |
| JE       | 1:50                    | 1:100       |
| DRN DATE | DRAWING NUMBER          | REVISION    |
| Oct. 24  | 0190-EAG-00-00-DR-V-401 | P01         |