


NOTES:

1. All dimensions and levels are in metres unless otherwise stated.
2. The images shown are taken from Google Streetview Jan 2024.

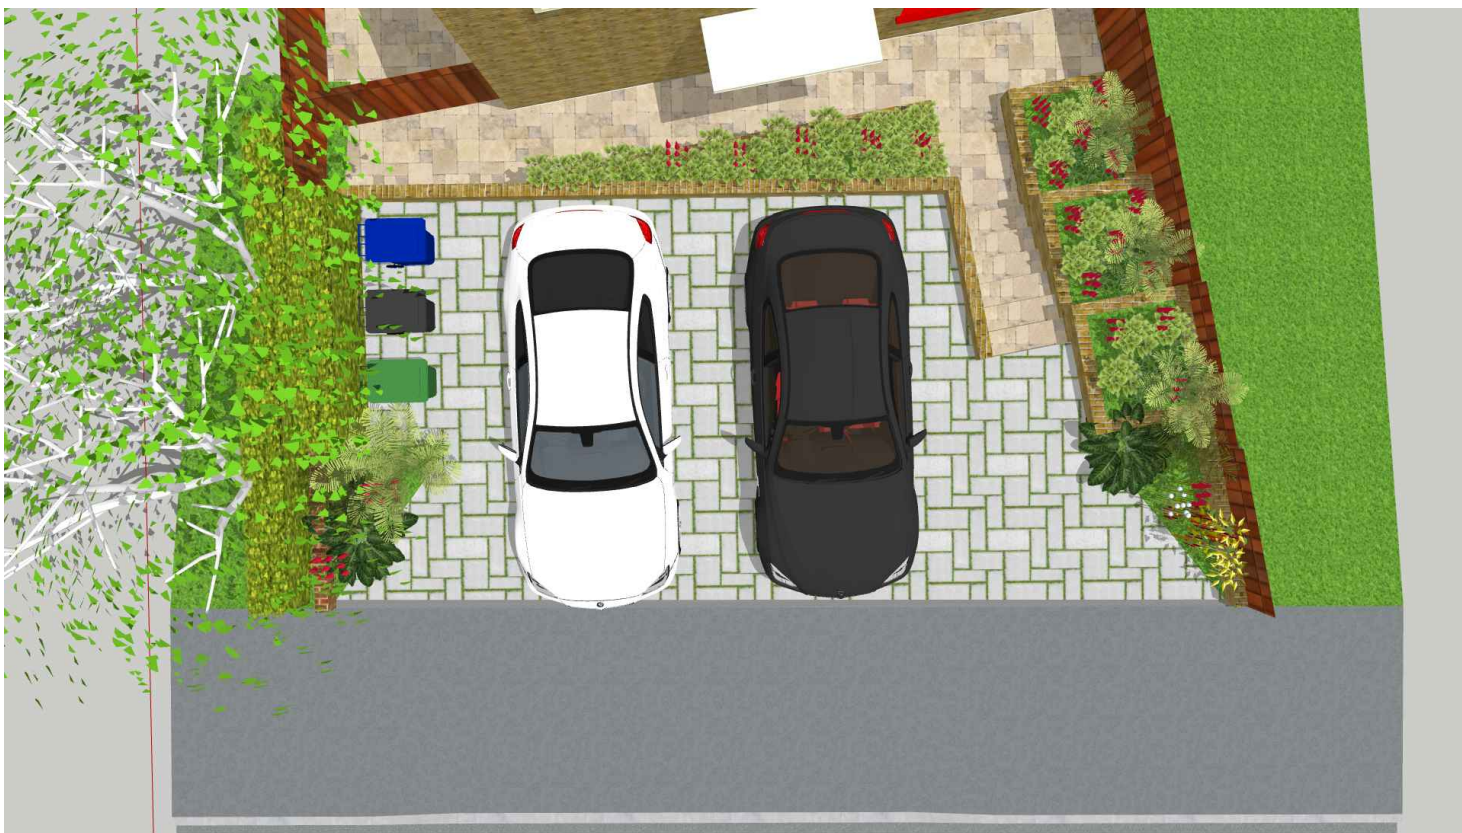

Visualisation 01
Plan View



Visualisation 02
Isometric view of the driveway, showing the extent of planting to either side, and the walls in yellow stock bricks to match the existing house



Visualisation 03
View at street level of the proposed planting to the left-hand side of the driveway, the tapered flower bed enabling visibility of approaching pedestrians and vehicles, whilst at the same time screening the bins. The new proposed hedging can be seen in the background.




Visualisation 04
View at street level of the proposed planting to the right-hand side of the driveway, the tapered flower bed enabling visibility of approaching pedestrians and vehicles. The raised planters add a 3D dimension to the planting, stepping up from the footpath level then cascading down to the property level.



Visualisation 05
Isometric view of the right-hand side of the driveway showing the extent of the stepped planters, and the walls in yellow stock bricks to match the existing house.



Visualisation 06
View looking South-West across the driveway, showing the mid-level planter at the back of the parking spaces, and the new hedging behind the bins.

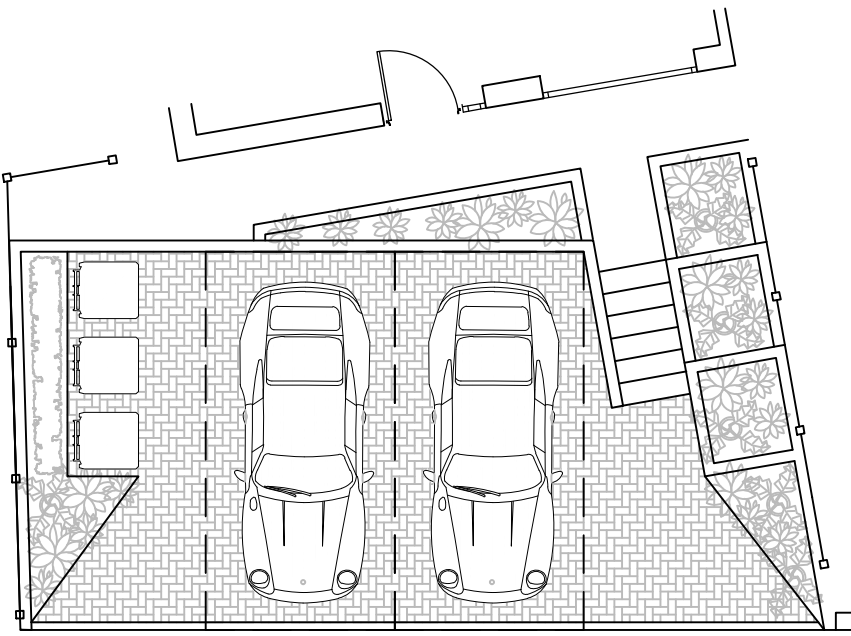

Location Plan
Not to Scale

P01	21.10.2024	FIRST ISSUE
REVISION	DATE	DESCRIPTION
EagleConcepts		
c/o Sable International, 5th Floor, 18 St. Swithin's Lane, London, EC4N 8AD		
Tel: 07762 730451 Email: info@eagle-concepts.co.uk		
PROJECT		
Proposed Driveway, New Retaining Wall, Steps to Property & Proposed Dropped Kerb 67 St Hildas Way, Gravesend, DA12 4AZ		
DRAWING		
Proposed Visualisations		
STATUS		
Planning		
DRN	SCALE AT A1	SCALE AT A3
JE	1:50	1:100
DRN DATE	DRAWING NUMBER	REVISION
Oct. 24	0190-EAG-00-00-DR-V-501	P01