



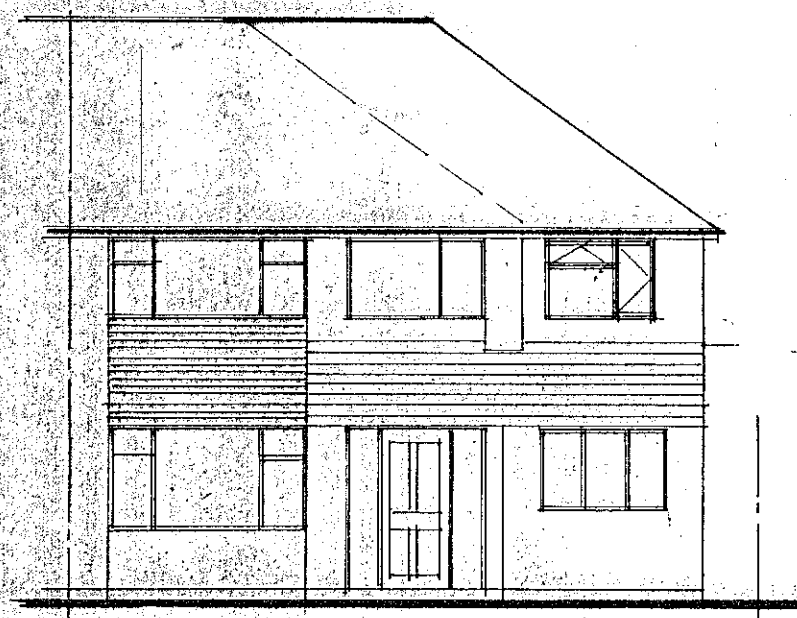


PROPOSED FRONT ELEVATION

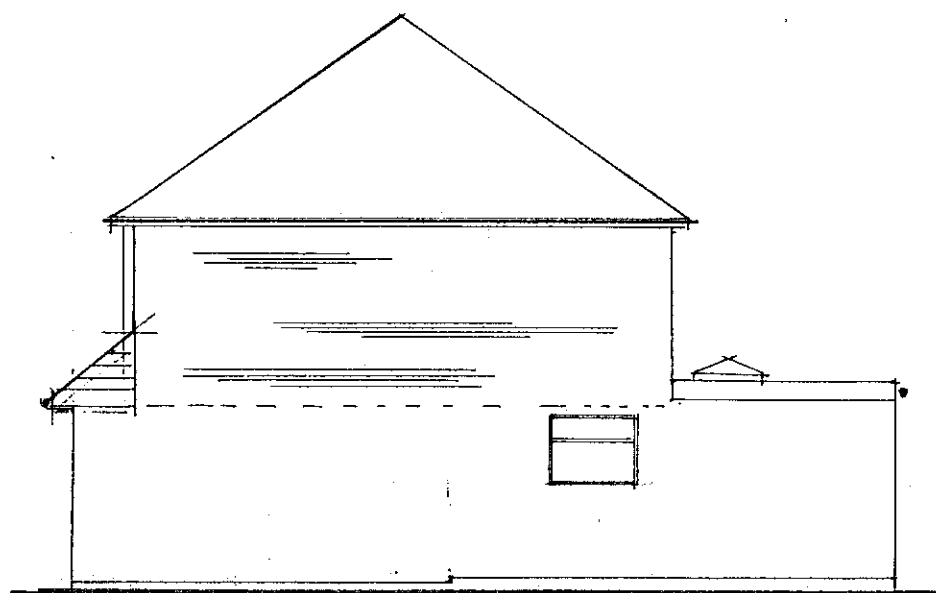


PROPOSED SIDE ELEVATION




PROPOSED REAR ELEVATION

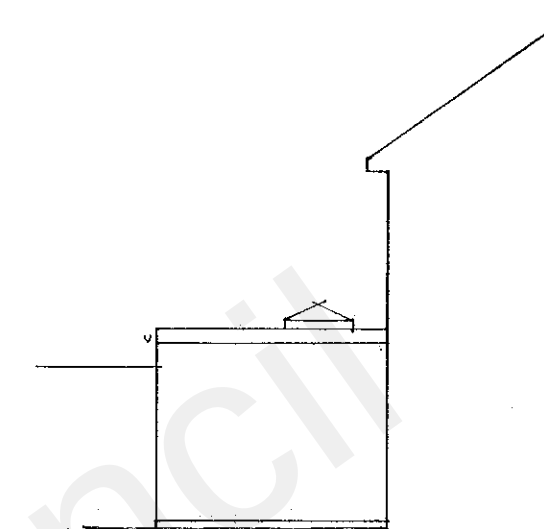

PROPOSED SIDE ELEVATION

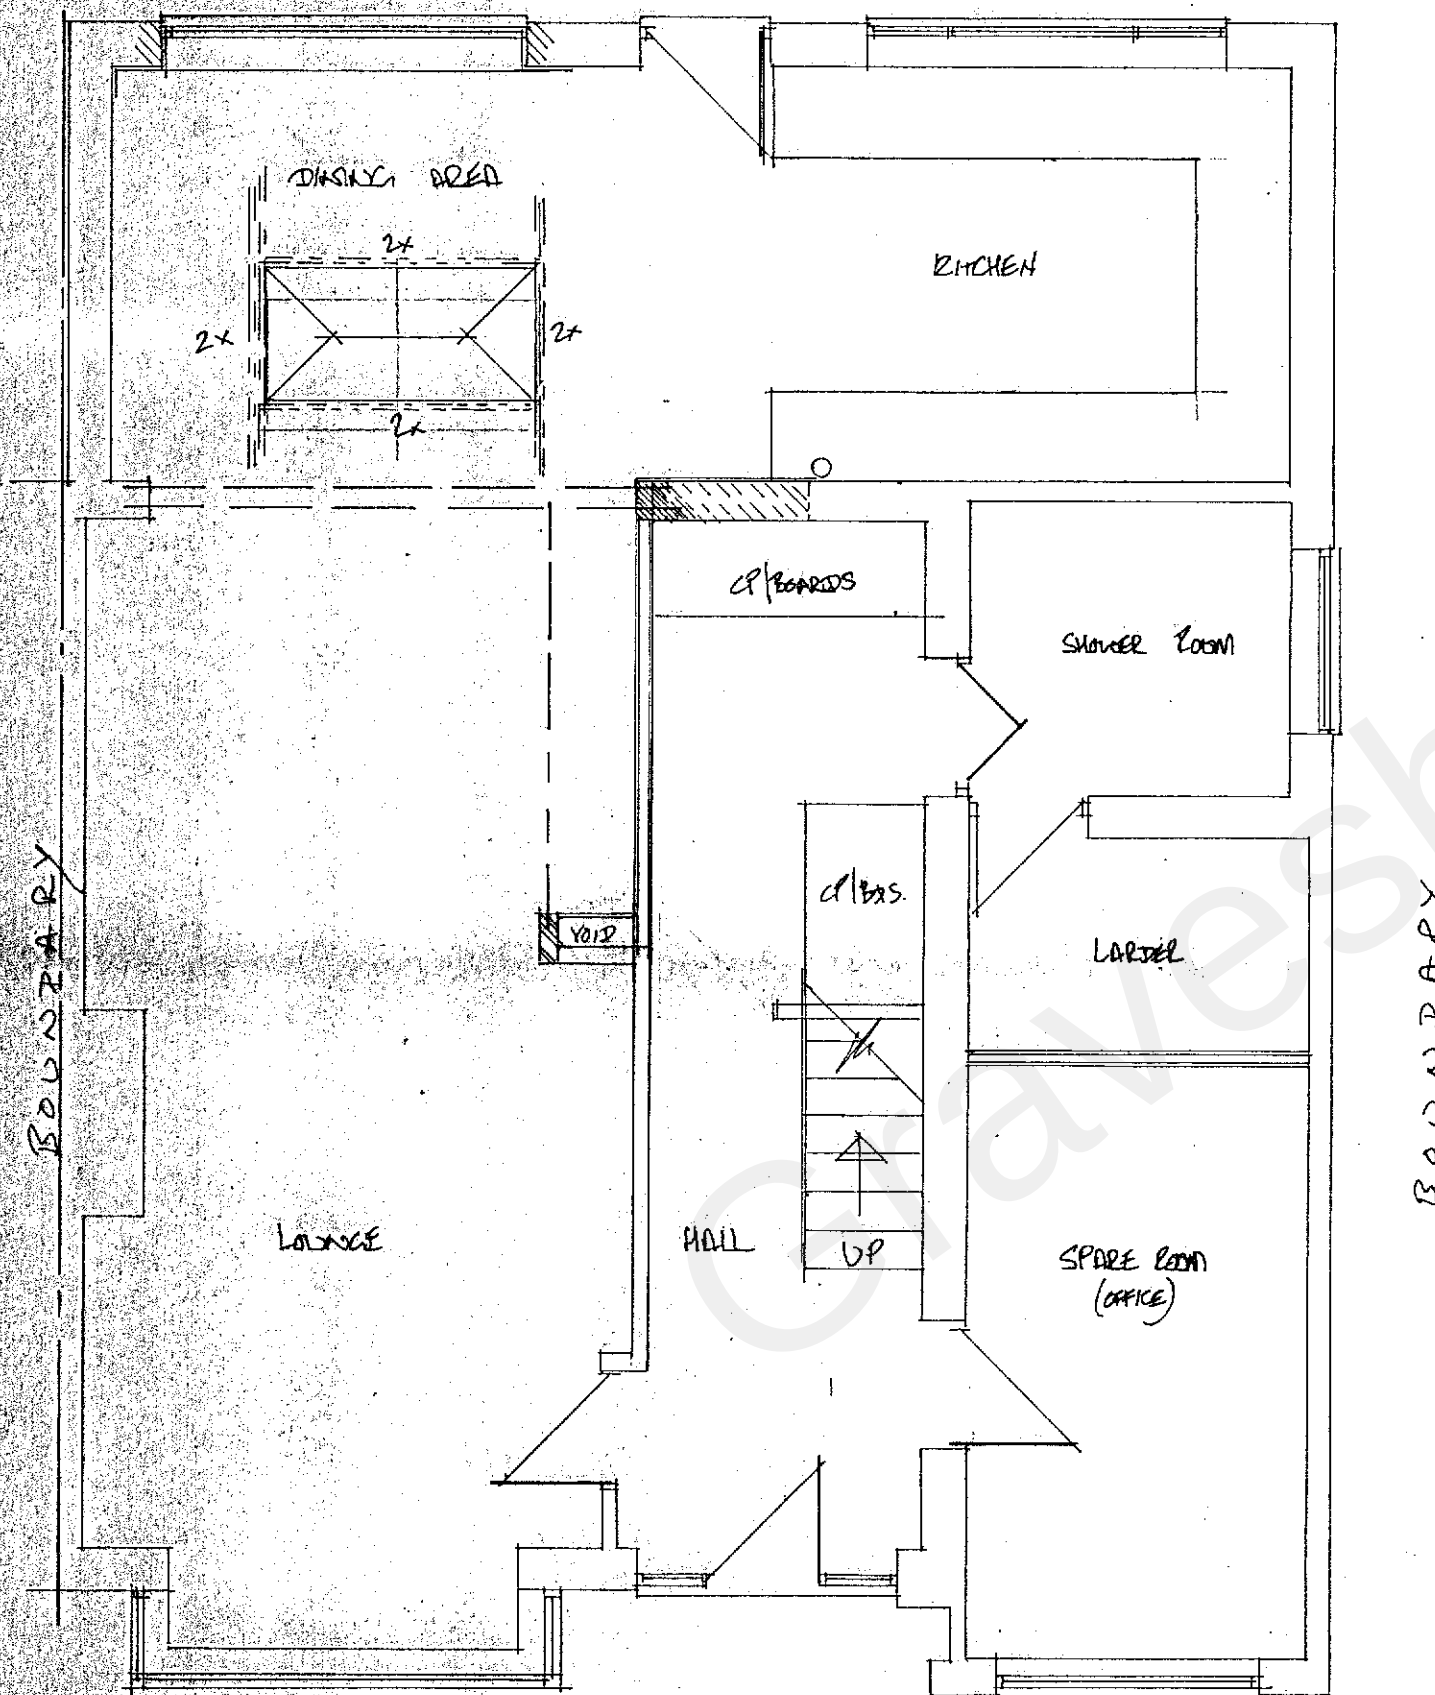

PROPOSED GROUND FLOOR PLAN

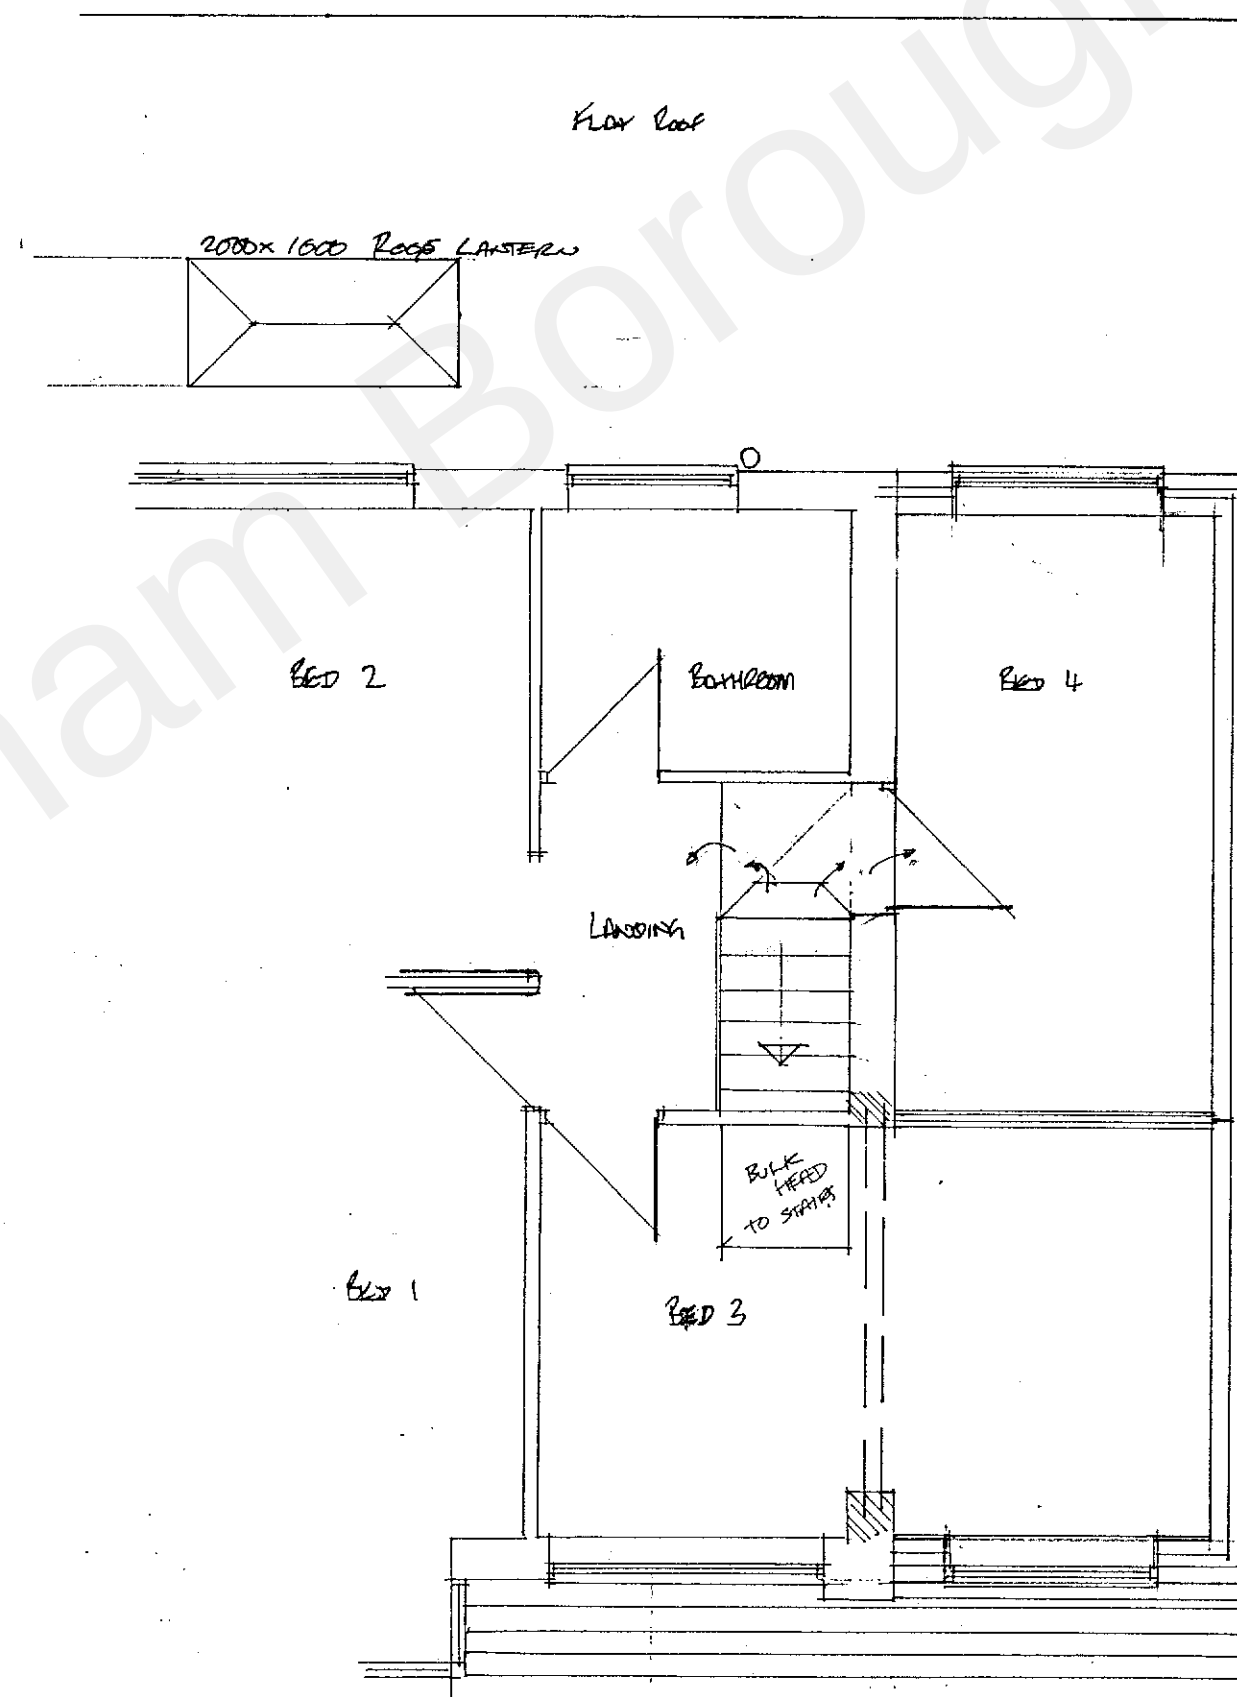


PROPOSED FIRST FLOOR PLAN

PROPPLAN

20211284

RECEIVED  
19 OCT 2021

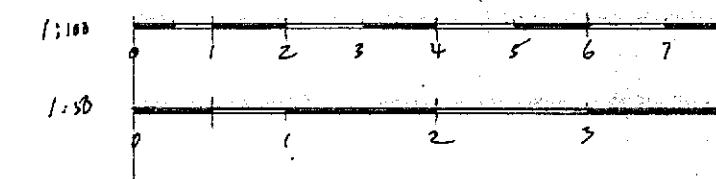

FIRST FLOOR SIDE  
EXTENSION, REVISED OF  
EXISTING REAR EXTENSION  
AND INTERNAL ALTERATIONS

MR. M. BECK  
24 BRITANNIA DRIVE  
RIVERVIEW PARK  
CLEVESSEDON DA12 4RR

1/5 1/10 1/10 1/21

DESK M 21/05/06 02