


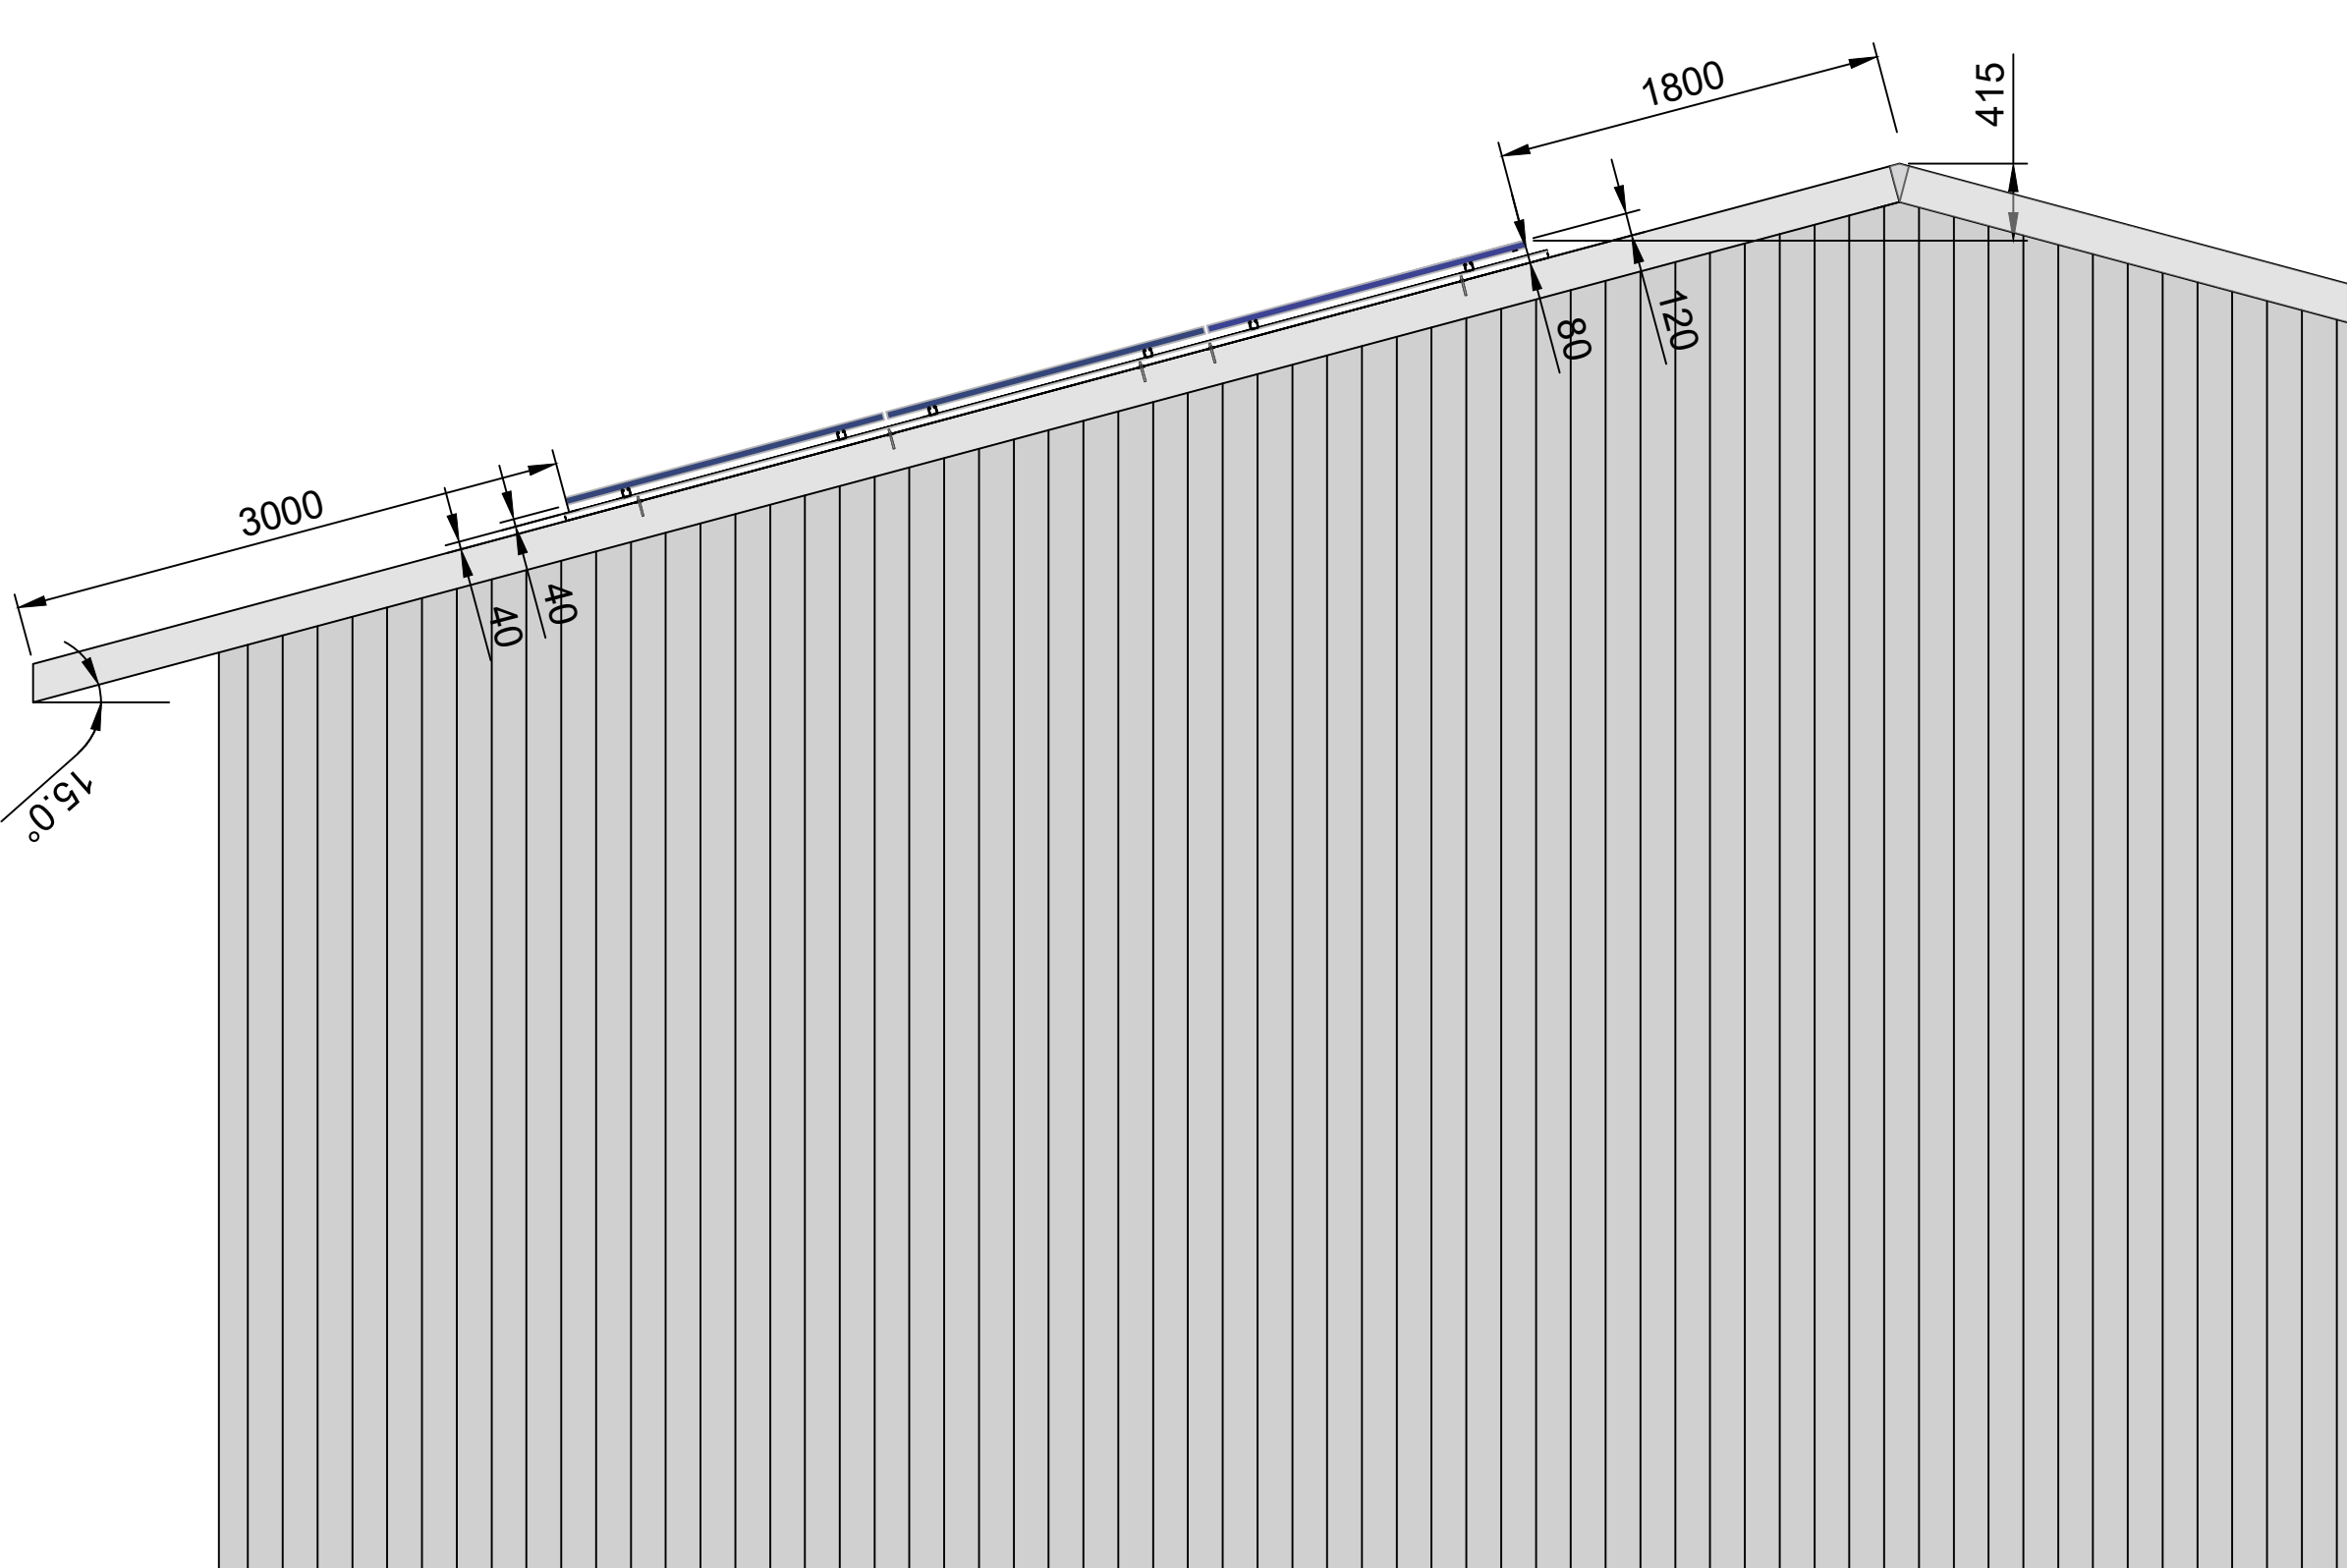

PROJECT NOTES

Height to Eaves: 7m
Roof Pitch: 15°
Indicative Layout - Subject to Site Survey.

JAM54D40 470/LR

REV	DATE	COMMENTS	BY
1	11/05/2026	First Issue	LS
2	-	-	-
3	-	-	-
4	-	-	-
5	-	-	-
6	-	-	-
7	-	-	-

TIC:
DNC:

156 x 470W = 73.32kWp
64kW

SYSTEM INFORMATION

Equipment	Manufacturer	Model
Module	JA Solar	JAM54D40 470/LR
Inverter	Sigenergy	SigenStor EC TP
Mounting System	K2 Systems	Double Mount

Client	Hobbs Parker		
Address	Queens Farm Road Shorne Gravesend Kent DA12 3HU		
Drawing	Side Elevations		
Drawn by:	LS	Checked by:	RS
Scale	1 : 40 @ A3		
Drawing No:	Q53071_002		
Status	Proposed		

BeBa Energy UK Ltd
Unit 11, Sovereign Park,
Cleveland Way,
Hemel Hempstead,
Hertfordshire,
HP2 7DA

Tel: 01442 220 100
Email: info@beba-energy.co.uk
www.beba-energy.co.uk

COPYRIGHT: ALL RIGHTS RESERVED. THIS DRAWING MUST NOT BE REPRODUCED WITHOUT PERMISSION FROM BEBA ENERGY UK LTD. DO NOT SCALE FROM THIS DRAWING, USE FIGURED DIMENSIONS ONLY. ALL DIMENSIONS MUST BE CHECKED ON SITE PRIOR TO STARTING WORK. ANY DISCREPANCIES TO BE REPORTED TO BEBA ENERGY UK LTD.