


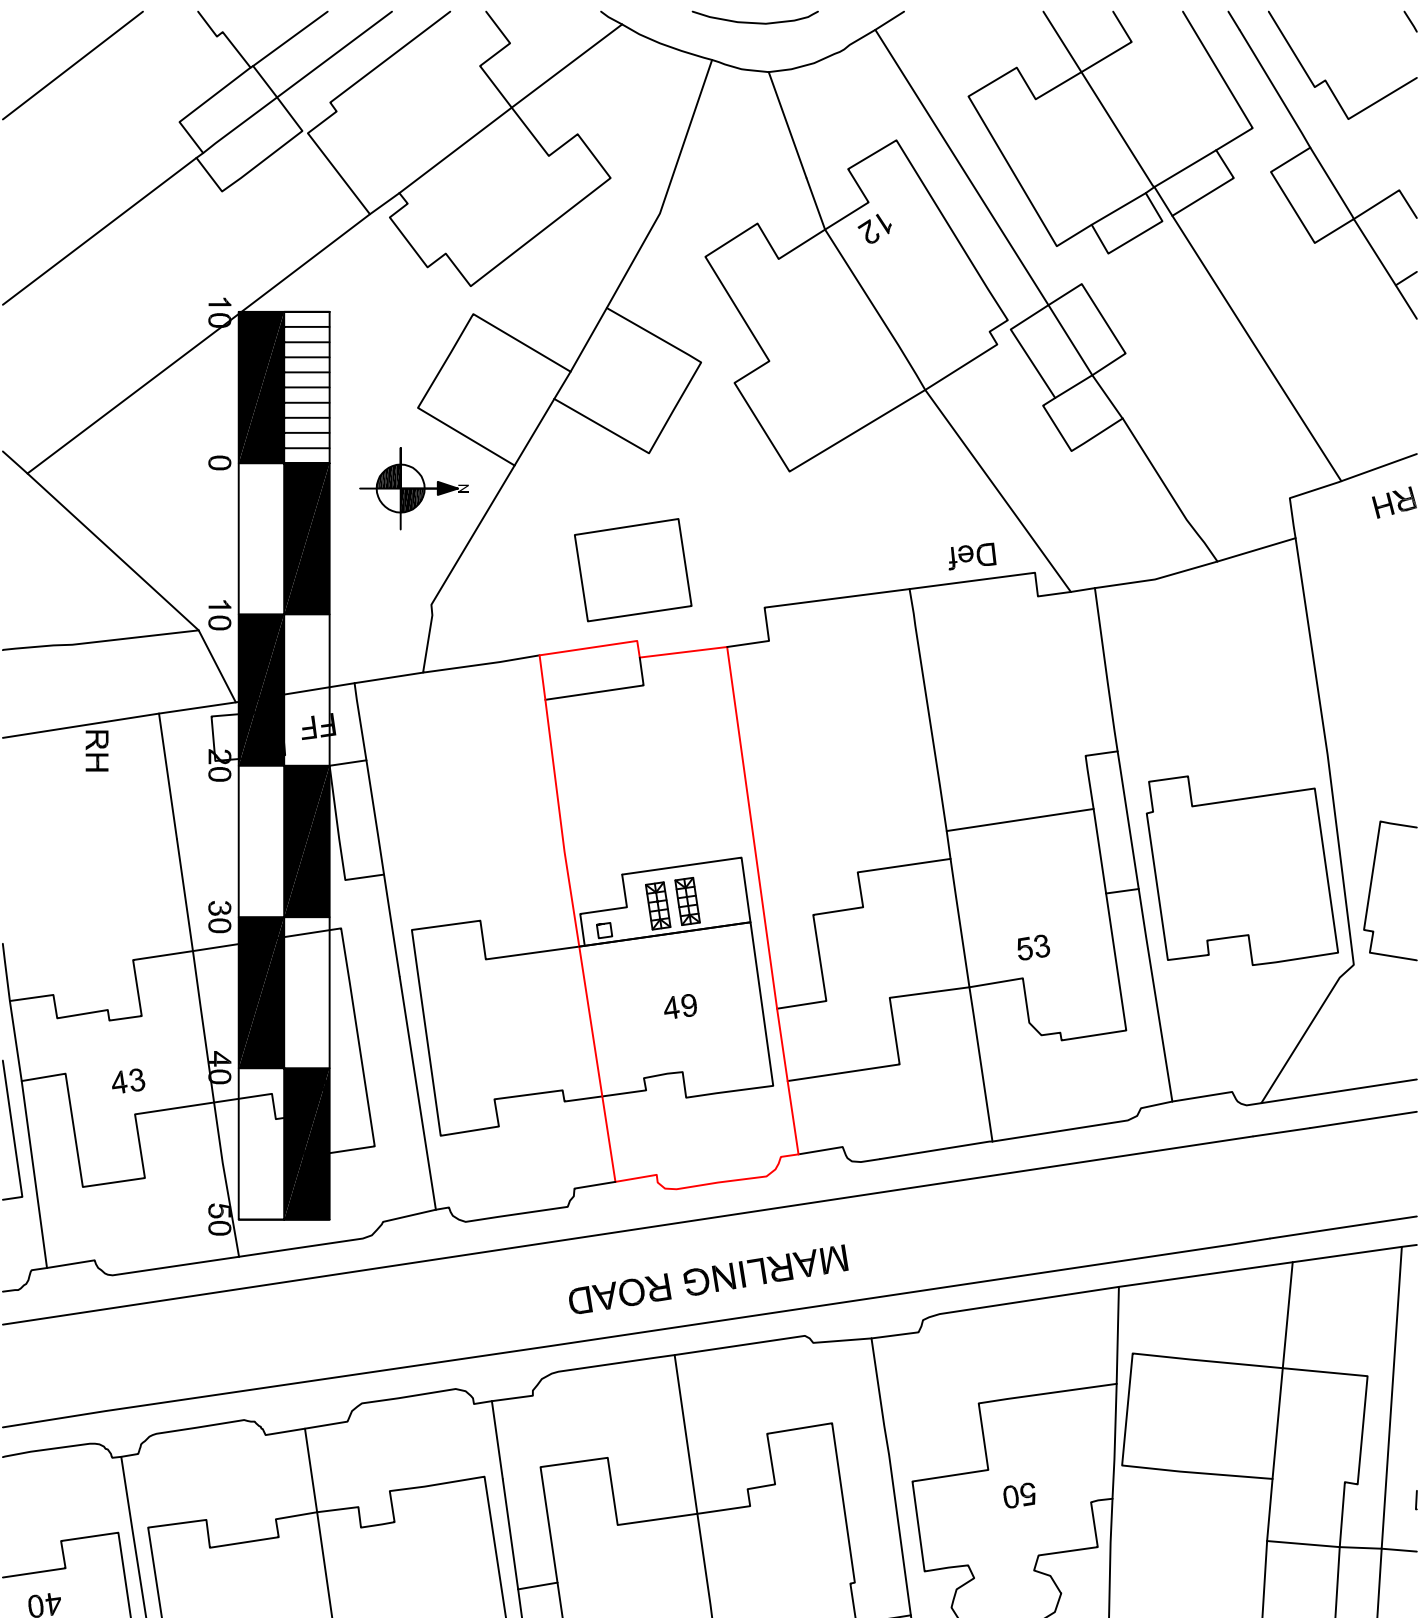

Drawing Title
Proposed Block Plan

Property
49 Marling Road
Gravesend
Kent, DA12 4DW

Client
Mr Jeremy Master

Job Reference	Drawing No	Date	Rev
1126	007	20/03/2023	B

Status
Planning

Drawn by	Surveyed by
NRW	NRW

Scale	Original Size
1:500	A4

Skyward

Architectural Home Design

Tel: 0945 838 2289

Mob: 07484 772320

Email: nrw@skywarddesign.co.uk

Email: www.skywarddesign.co.uk