


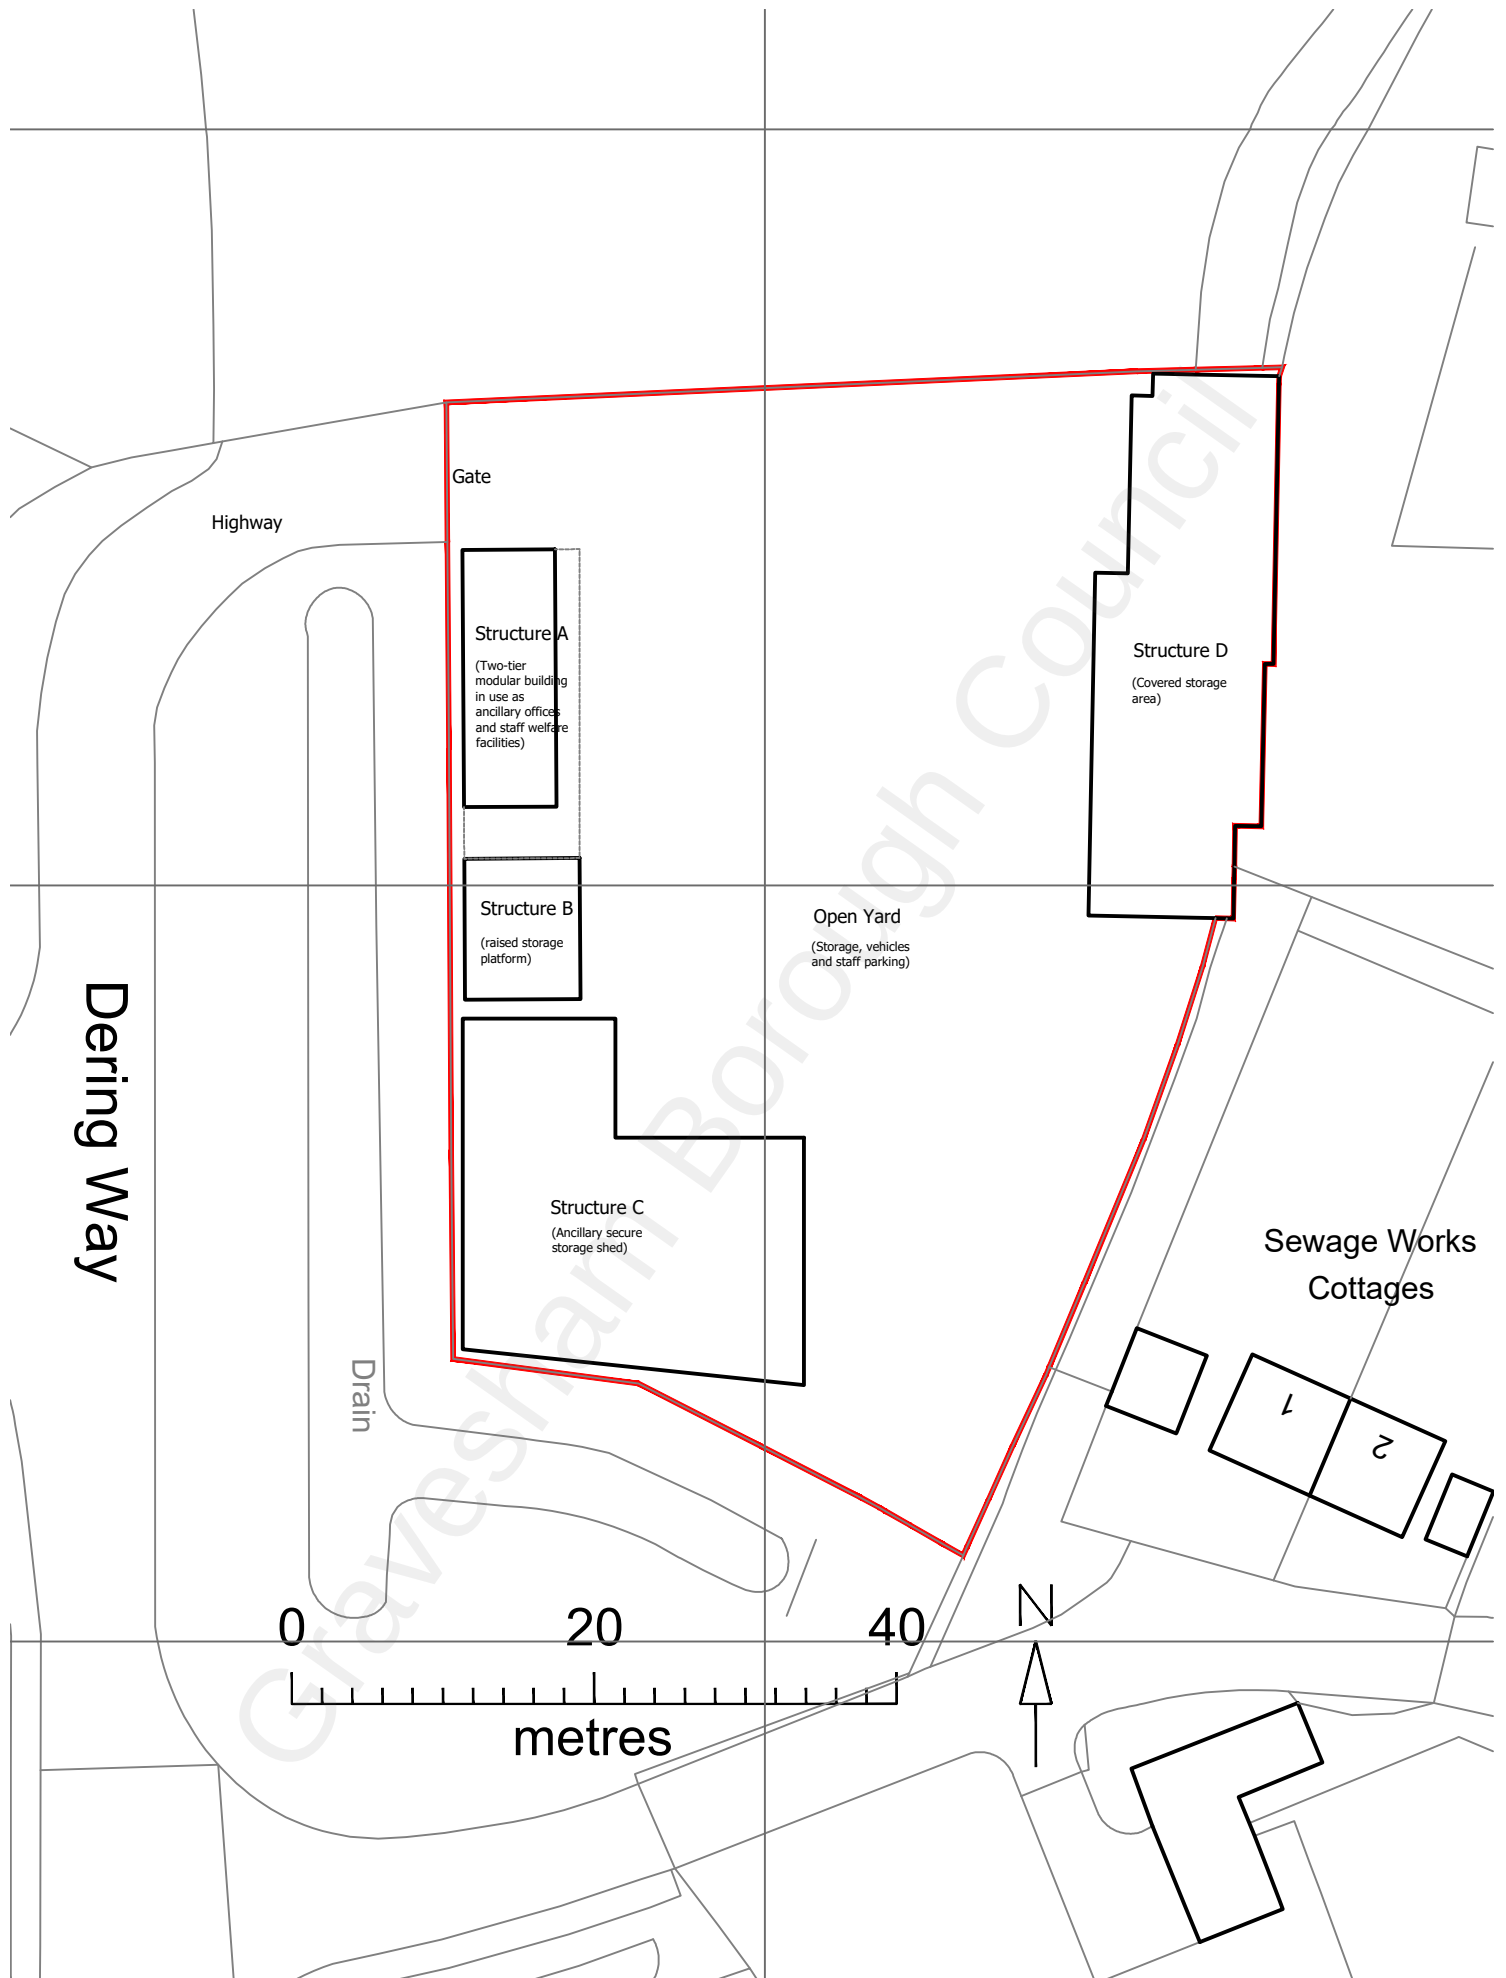

Buchanan Hartley Architects Limited
architecture interiors environment

248 Gray's Inn Road WC1X 8JR
E mail@buchananhartley.co.uk

Title
OAL Dering Way Depot DA12 2FP
Block Plan

DATE 210920	SCALE 1/500@A4	
PROJECT NO 0945	DRAWING NO L(EX)002	REV A