


|                                                                      |                                   |                       |       |
|----------------------------------------------------------------------|-----------------------------------|-----------------------|-------|
| Client Name : Mr M Lucas                                             |                                   |                       |       |
| Project Title : Knights Place Farm, Cobham, North Rochester, ME2 3UB |                                   |                       |       |
| Drawing Name : <b>Location Plan</b>                                  |                                   |                       |       |
| Scale : 1:2500 @ A3                                                  | Drawn/Checked: MK/AQ              | Status : Application  | Rev : |
| Date : 21 August 2021                                                | Plot Date : 11 July 2023 16:08:22 | Dwg No : 21.7461/M004 |       |

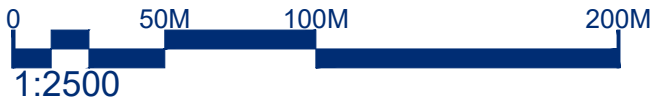

**Note:**  
This drawing is provided for planning application purposes only and should not be used or relied upon for Building Regulations applications or in the use of Construction. All dimensions should be checked on site before the commencement of any works or ordering of materials. Any discrepancies should be reported to Smart Planning Ltd.

|     |          |                       |          |
|-----|----------|-----------------------|----------|
| B   | 23.03.22 | Boundary line revised | MK       |
| A   | 08.02.22 | Boundary line revised | MK       |
| No. | Date     | Amendment             | Initials |

© THIS DRAWING IS THE COPYRIGHT OF SMARTPLANNING. This document must not be reproduced in whole or in part without prior permission of Smartplanning Ltd. Registered in England No. 04369649. OS Licence Number 100042413



**Head Office**  
Old School House, Rettendon  
Turnpike, Battlesbridge,  
Essex, SS11 7QL

**Email** [contact@smartplanning.co.uk](mailto:contact@smartplanning.co.uk)  
**Website** [www.smartplanning.co.uk](http://www.smartplanning.co.uk)  
**Phone** 0330 053 6811