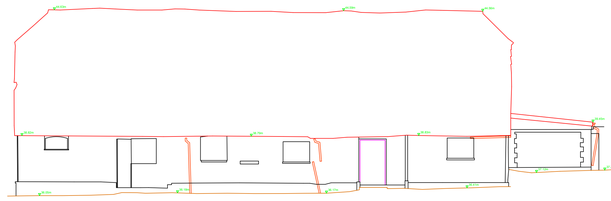

35.000m AOD
Elevation 1

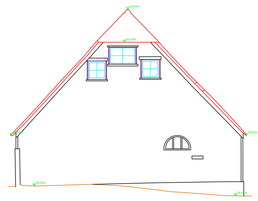

35.000m AOD
Elevation 2

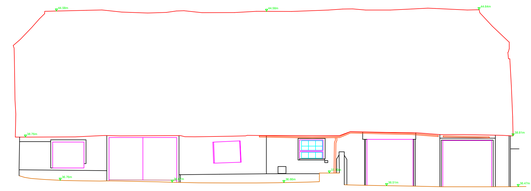

35.000m AOD
Elevation 3

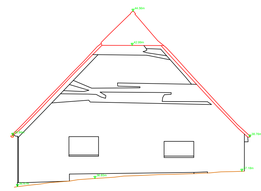

35.000m AOD
Elevation 4

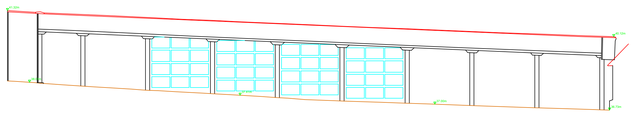

35.000m AOD
Elevation 5

35.000m AOD
Elevation 6

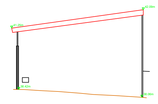

35.000m AOD
Elevation 7

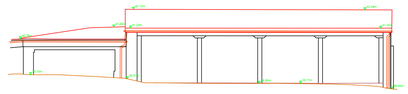

35.000m AOD
Elevation 8

0 1 2 3 4 5 10
Scale (m)

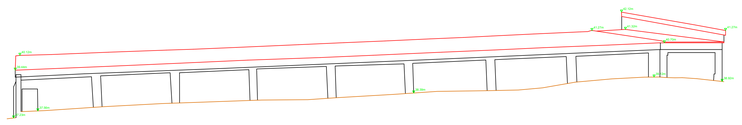

35.000m AOD
Elevation 9

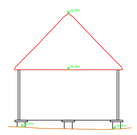

35.000m AOD
Elevation 10

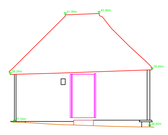

35.000m AOD
Elevation 11

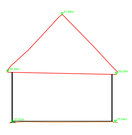

35.000m AOD
Elevation 12

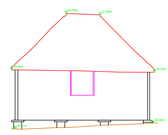

35.000m AOD
Elevation 13

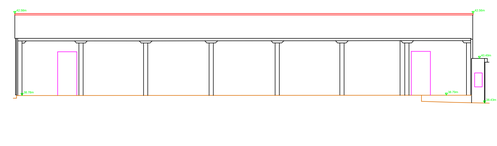

35.000m AOD
Elevation 14

Project Datum

All levels are related to the Ordnance Survey national grid by means of GPS.

Measured Building Survey Legend

ACL	Arch Center Level / Height above floor
ASL	Arch Spring Level / Height above floor
C-H	Window CB to Window Head Dimension
CLG	Ceiling Level / Height above floor
DCL	Dormer Cill Level above floor
DHL	Door Head Level
F-C	Floor to Window Cill Dimension
RL	Ridge Level
RU	Ramp Up
SCLG	Suspended / False Ceiling Level / Height above floor
SL	Slab Level
SU	Step(s) Up
TH	Threshold Height above floor
THL	Threshold Level
TWL	Top of Wall Level
UCL	Underside of Cill Level / Height above floor
USB	Underside of Beam level / Height to underside above floor
USJ	Underside of Joist level / Height to underside above floor
WACL	Window Arch Center Level
WASL	Window Arch Spring Level
WCL	Window Cill Level
WHL	Window Head Level

Sloping Roof
Sloped Ceiling (Points up)
Arched / Vaulted Ceiling

Building Line / Wall Line
Detail
Steps
Overhead Detail
Partitions
Glazing

All building measurements are taken to existing finishes or faces which are constant and represent an average face or wall line. All levels and dimensions are quoted in metres.
All window head and window cill levels are internal measurements.
Ceiling height measurements are taken to a point which best represents the general room height.

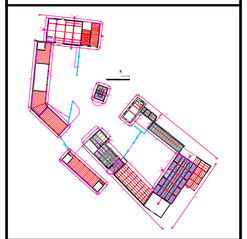

Drawing Revisions		
Rev No.	Date	Details
B		
A		
Original	See below	Original survey carried out

OmegaGeo

Unit 5 Hoath Business Centre
Hoath Lane
Gillingham
Kent ME8 0BF

+44 (0)1634 751 002
www.OmegaGeo.co.uk
survey@OmegaGeo.co.uk

Client
Windmill Construction Ltd

Project
Grid House,
Crown Quay Lane, Sittingbourne,
Kent, ME10 3HZ

Original Survey Date	April 2024
Job Ref	2414908
Presentation Scale	1:100 @ A0
Drawing Number	1 of 3

© Omega Geomatics Ltd
This drawing and any intellectual property within it remain the property of Omega Geomatics Ltd and should not be copied or passed to any third parties without prior consent from Omega Geomatics Ltd.

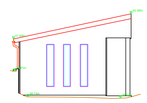

35.000m AOD
Elevation 15

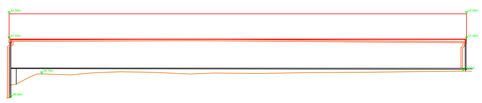

35.000m AOD
Elevation 16

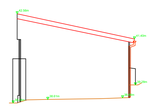

35.000m AOD
Elevation 17

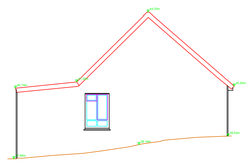

35.000m AOD
Elevation 18

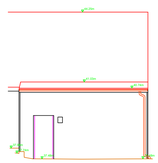

35.000m AOD
Elevation 19

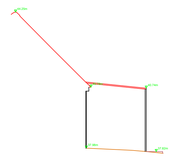

35.000m AOD
Elevation 20

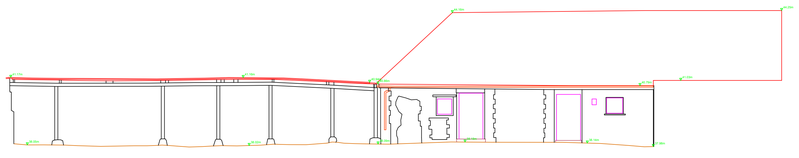

35.000m AOD
Elevation 21

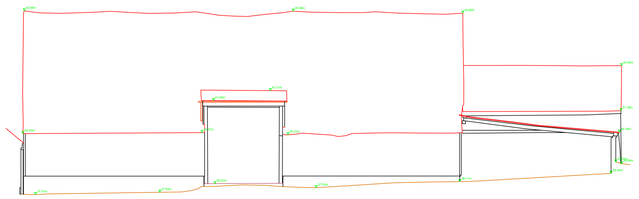

35.000m AOD
Elevation 22

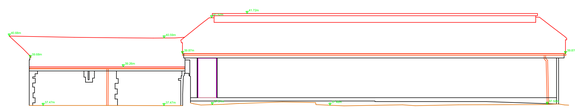

35.000m AOD
Elevation 23

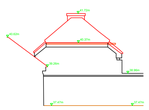

35.000m AOD
Elevation 24

0 1 2 3 4 5 10
Scale (m)

35.000m AOD
Elevation 25

35.000m AOD
Elevation 26

35.000m AOD
Elevation 27

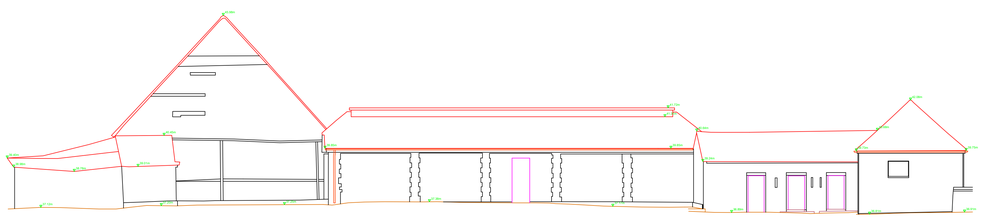

35.000m AOD
Elevation 28

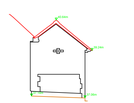

35.000m AOD
Elevation 29

Project Datum

All levels are related to the Ordnance Survey national grid by means of GPS.

Measured Building Survey Legend

ACL	Arch Center Level / Height above floor
ASL	Arch Spring Level / Height above floor
C/H	Window CB to Window Head Dimension
CLG	Ceiling Level / Height above floor
DCL	Dormer Cill Level above floor
DHL	Door Head Level
F-C	Floor to Window Cill Dimension
RL	Roof Light
RJ	Ramp Up
SCLG	Suspended / False Ceiling Level / Height above floor
SL	Slab Level
SU	Step(s) Up
TH	Threshold Height above floor
THL	Threshold Level
TWL	Top of Wall Level
UBL	Underside of Beam / Height above floor
USB	Underside of Beam level / Height to underside above floor
USJ	Underside of Joist level / Height to underside above floor
WACL	Window Arch Center Level
WASL	Window Arch Spring Level
WCL	Window Cill Level
WHL	Window Head Level

Sloping Roof
Sloped Ceiling (Points up)
Arched / Vaulted Ceiling

Building Line / Wall Line
Detail
Steps
Overhead Detail
Partitions
Glazing

All building measurements are taken to existing finishes or faces which are constant and represent an average face or wall line. All levels and dimensions are quoted in metres.
All window head and window cill levels are internal measurements.
Ceiling height measurements are taken to a point which best represents the general room height.

Drawing Revisions

Rev No.	Date	Details
B		
A		
Original	See below	Original survey carried out

OmegaGeo

Unit 5 Hoath Business Centre
Hoath Lane
Gillingham
Kent.ME8 0BF

+44 (0)1634 751 002
www.OmegaGeo.co.uk
survey@OmegaGeo.co.uk

Client
Windmill Construction Ltd

Project
Grid House,
Crown Quay Lane, Sittingbourne,
Kent, ME10 3HZ

Original Survey Date	April 2024
Job Ref	2414908
Presentation Scale	1:100 @ A0
Drawing Number	2 of 3

© Omega Geomatics Ltd
This drawing and any intellectual property within it remain the property of Omega Geomatics Ltd and should not be copied or passed to any third parties without prior consent from Omega Geomatics Ltd.

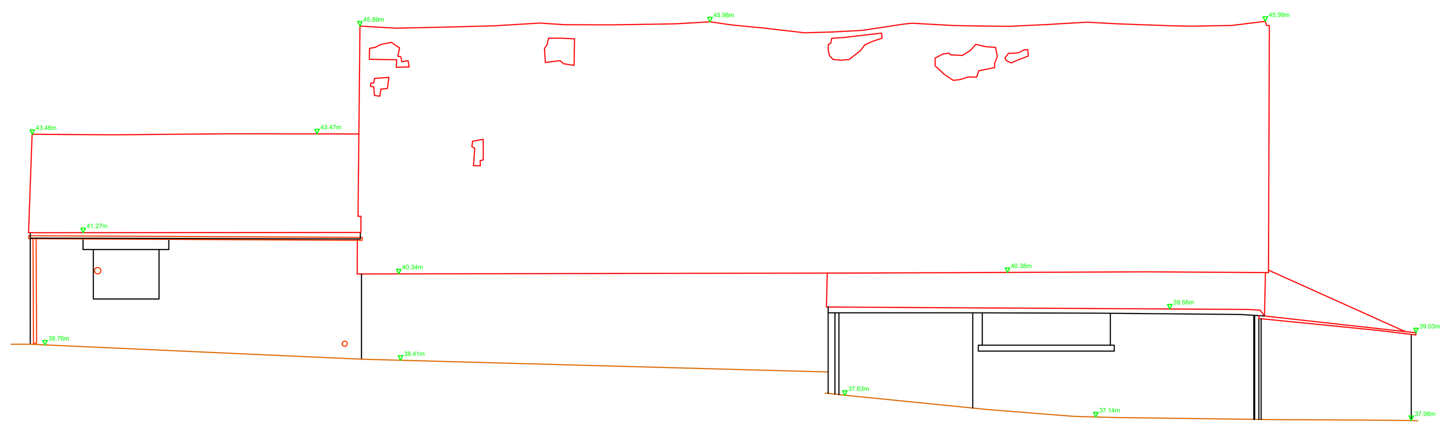

35.000m AOD
Elevation 30

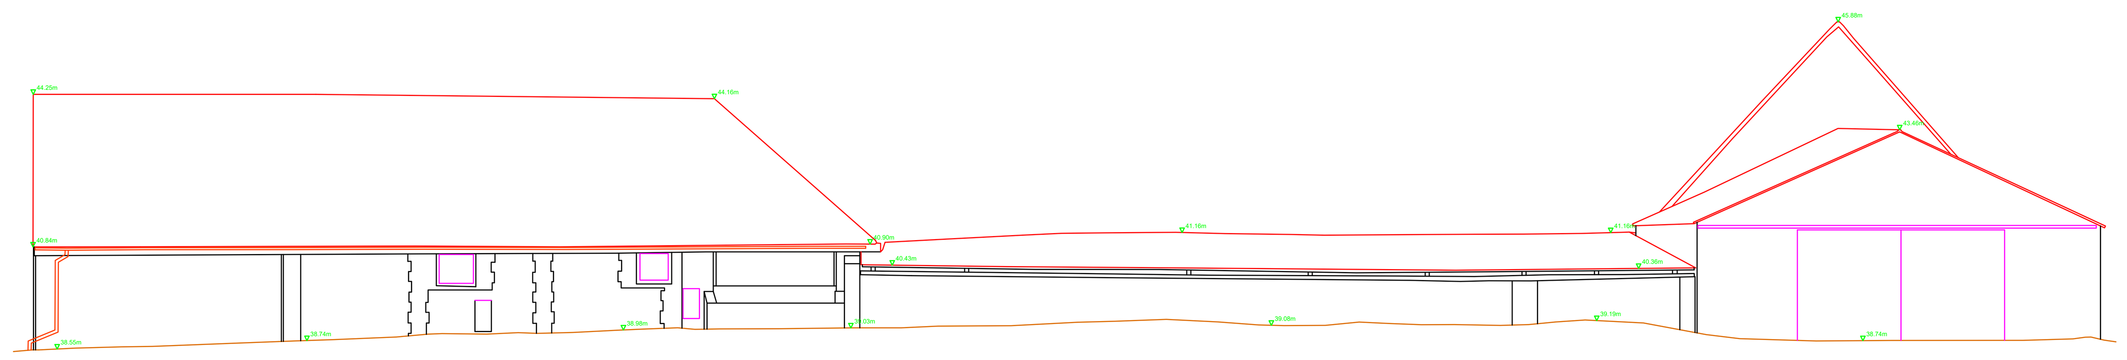

35.000m AOD
Elevation 31

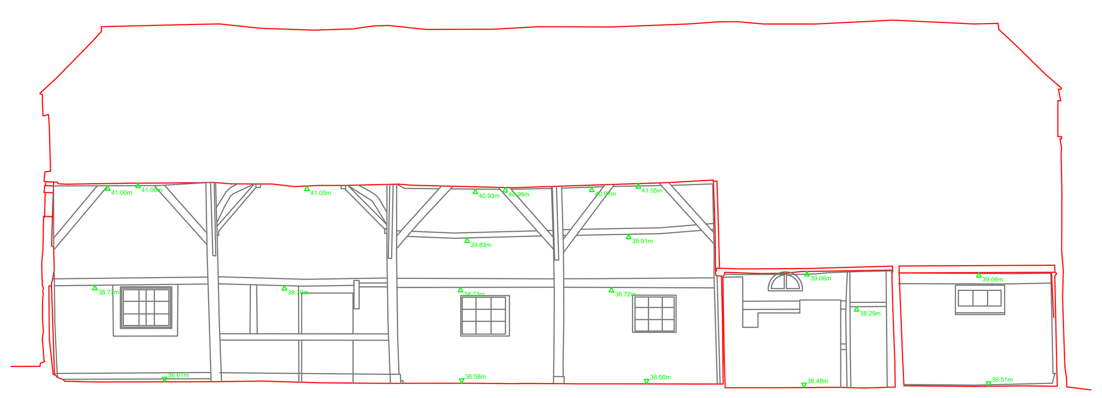

35.000m AOD
Section A-A

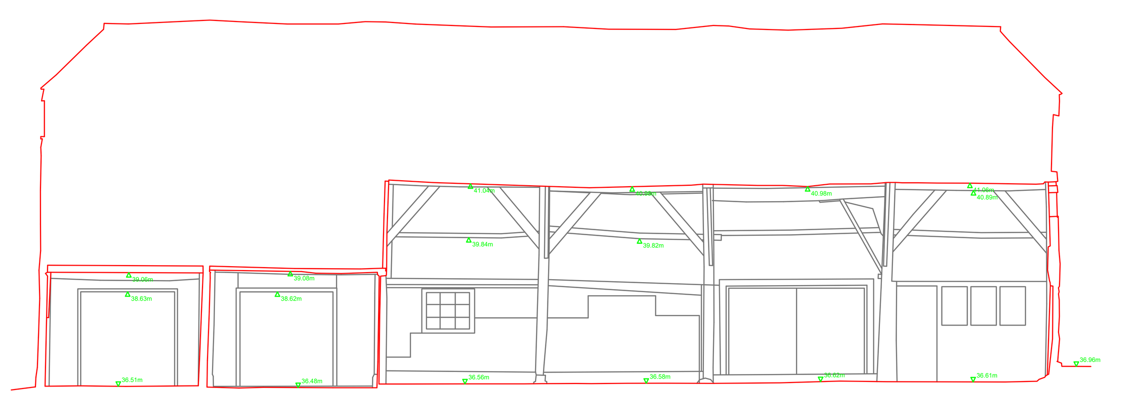

35.000m AOD
Section B-B

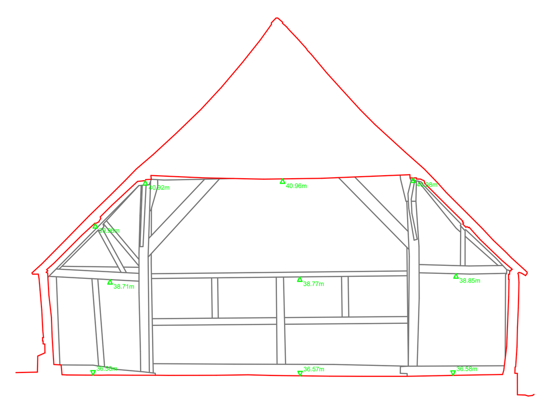

35.000m AOD
Section C-C

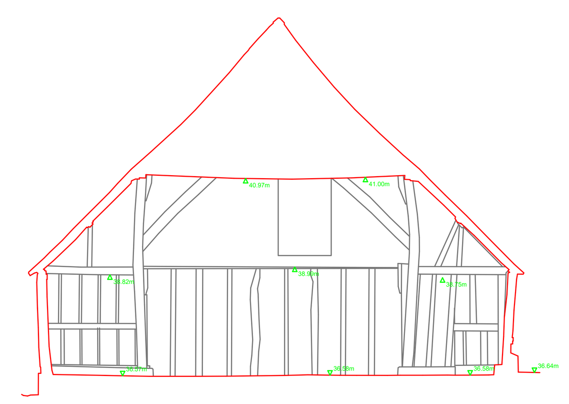

35.000m AOD
Section D-D

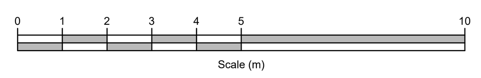

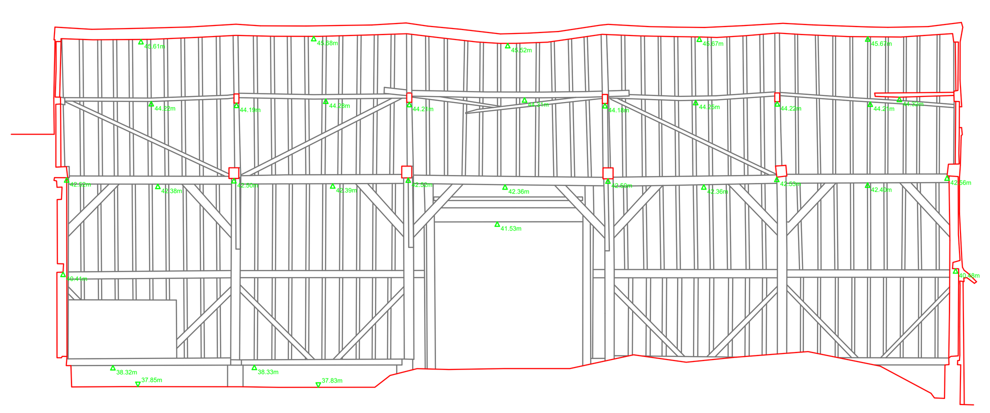

35.000m AOD
Section E-E

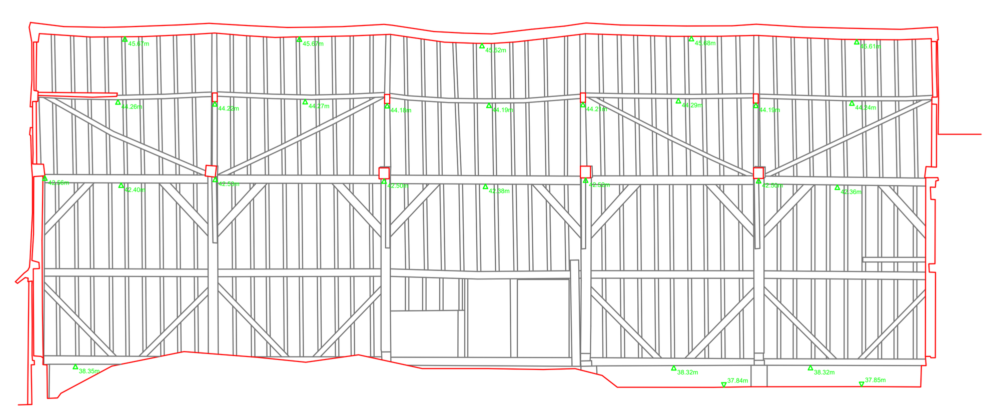

35.000m AOD
Section F-F

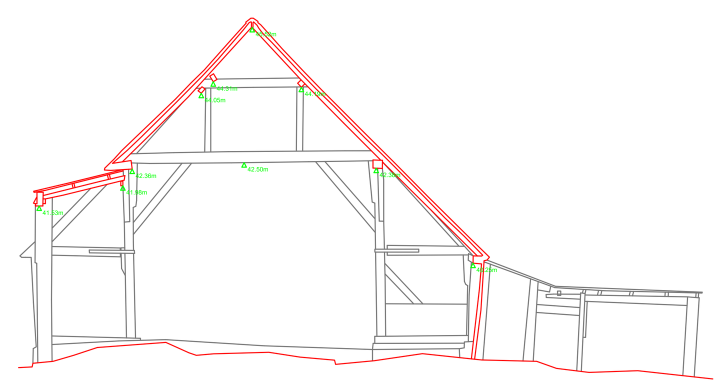

35.000m AOD
Section G-G

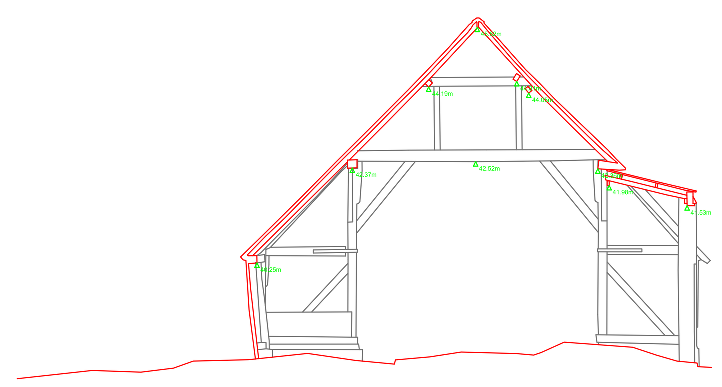

35.000m AOD
Section H-H

Project Datum

All levels are related to the Ordnance Survey national grid by means of GPS.

Measured Building Survey Legend

ACL	Arch Center Level / Height above floor
ASL	Arch Spring Level / Height above floor
C-H	Window Cill to Window Head Dimension
CLG	Ceiling Level / Height above floor
DH	Door Head Height above floor
DHL	Door Head Level
F-C	Floor to Window Cill Dimension
FL	Floor Level
RU	Ramp Up
SCLG	Suspended / False Ceiling Level / Height above floor
SL	Slab Level
SU	Step(s) Up
TH	Threshold Height above floor
THL	Threshold Level
TWL	Top of Wall Level
US	Underside Level / Height above floor
USB	Underside of Beam level / Height to underside above floor
USJ	Underside of Joist level / Height to underside above floor
WACL	Window Arch Center Level
WASL	Window Arch Spring Level
WCL	Window Cill Level
WHL	Window Head Level

Sloping Roof
Sloped Ceiling (Points up)
Arched / Vaulted Ceiling

Building Line / Wall Line
Detail
Steps
Overhead Detail
Partitions
Glazing

All building measurements are taken to existing finishes or faces which are constant and represent an average face or wall line. All levels and dimensions are quoted in metres.
All window head and window cill levels are internal measurements.
Ceiling height measurements are taken to a point which best represents the general room height.

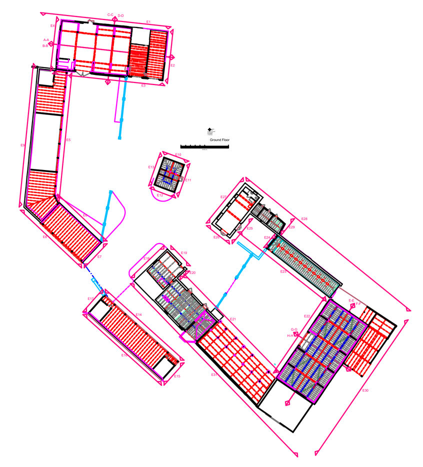

Drawing Revisions

Rev No.	Date	Details
B		
A		
Original	See below	Original survey carried out

OmegaGeo

Unit 5 Hoath Business Centre
Hoath Lane
Gillingham
Kent ME8 0BF

+44 (0)1634 751 002
www.OmegaGeo.co.uk
survey@OmegaGeo.co.uk

Client	Windmill Construction Ltd
Project	Grid House, Crown Quay Lane, Sittingbourne, Kent, ME10 3HZ
Original Survey Date	April 2024
Job Ref	2414908
Presentation Scale	1:100 @ A0
Drawing Number	3 of 3

© Omega Geomatics Ltd
This drawing and any intellectual property within it remain the property of Omega Geomatics Ltd and should not be copied or passed to any third parties without prior consent from Omega Geomatics Ltd.