




Existing Side Elevation 1

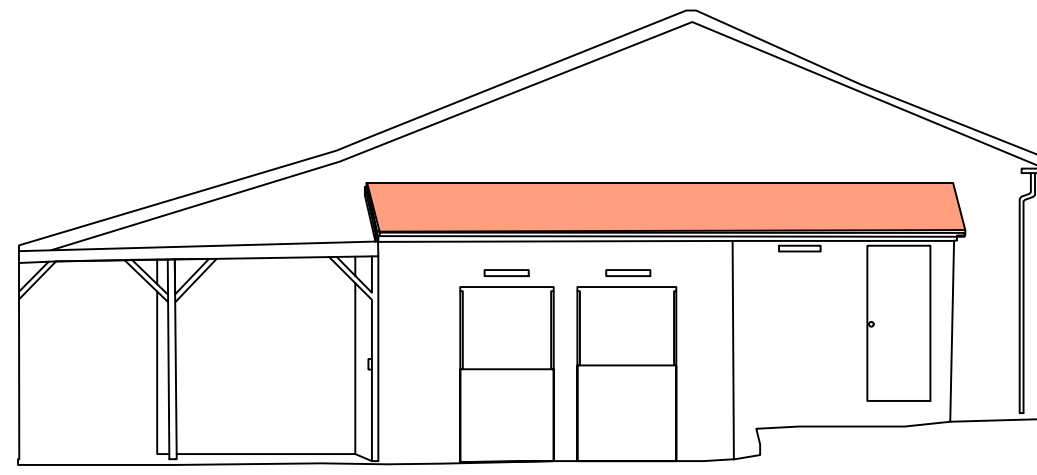


Existing Side Elevation 4

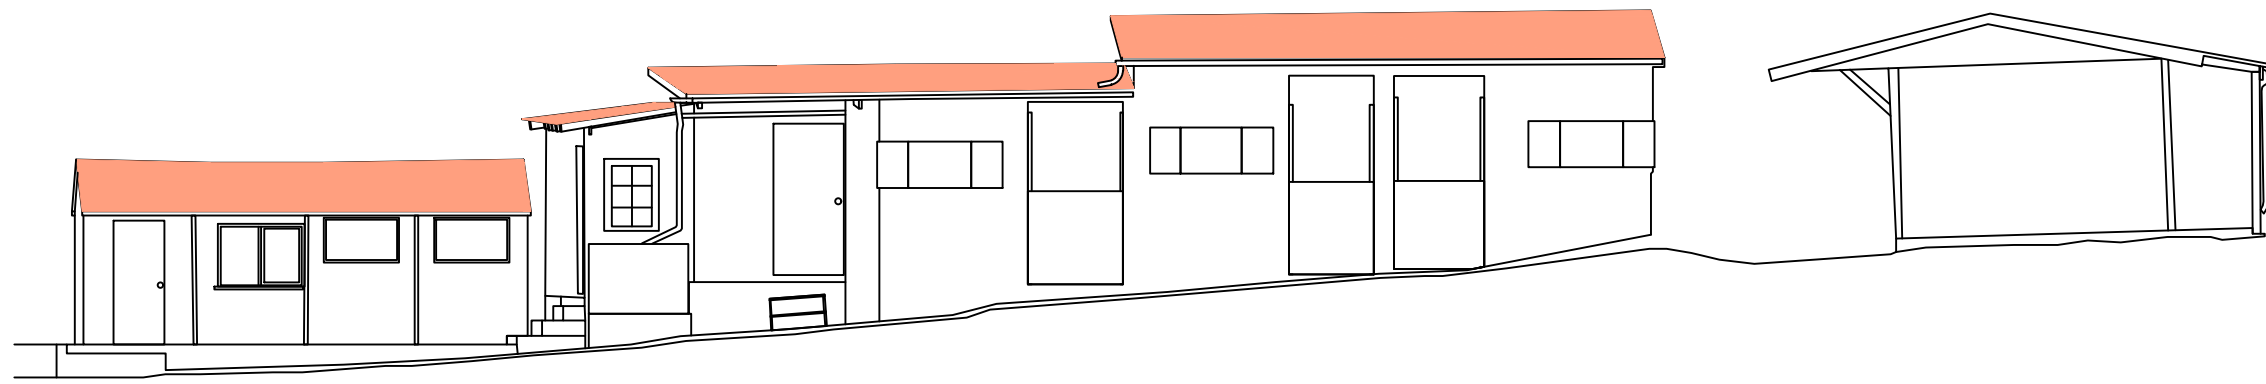


Existing Side Elevation 2

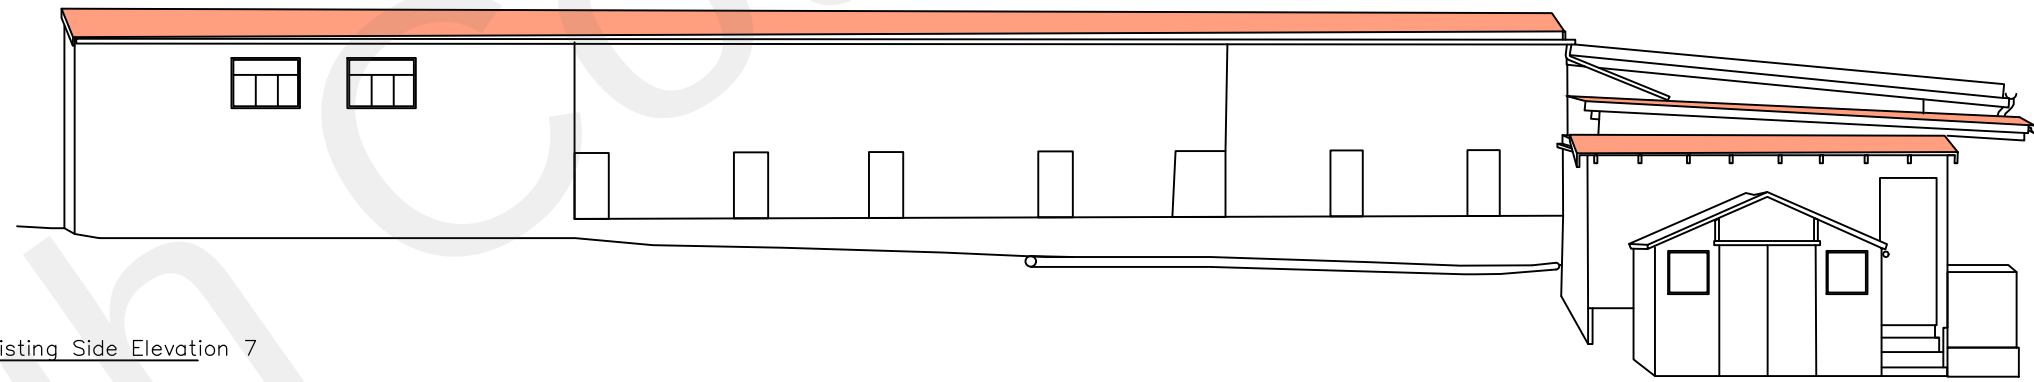


Existing Side Elevation 7

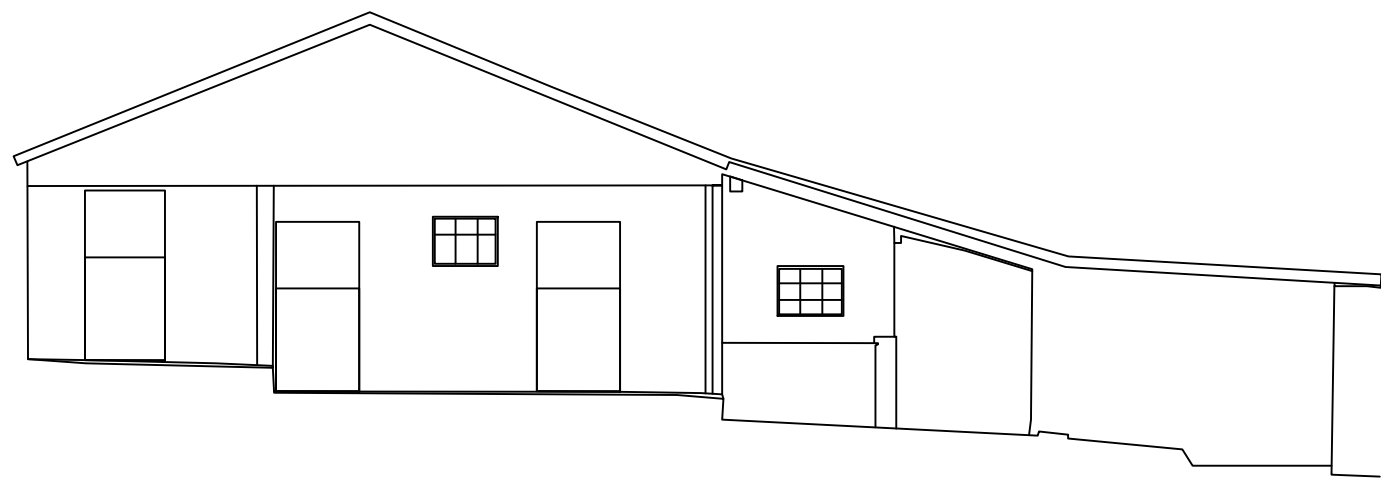


Existing Side Elevation 3

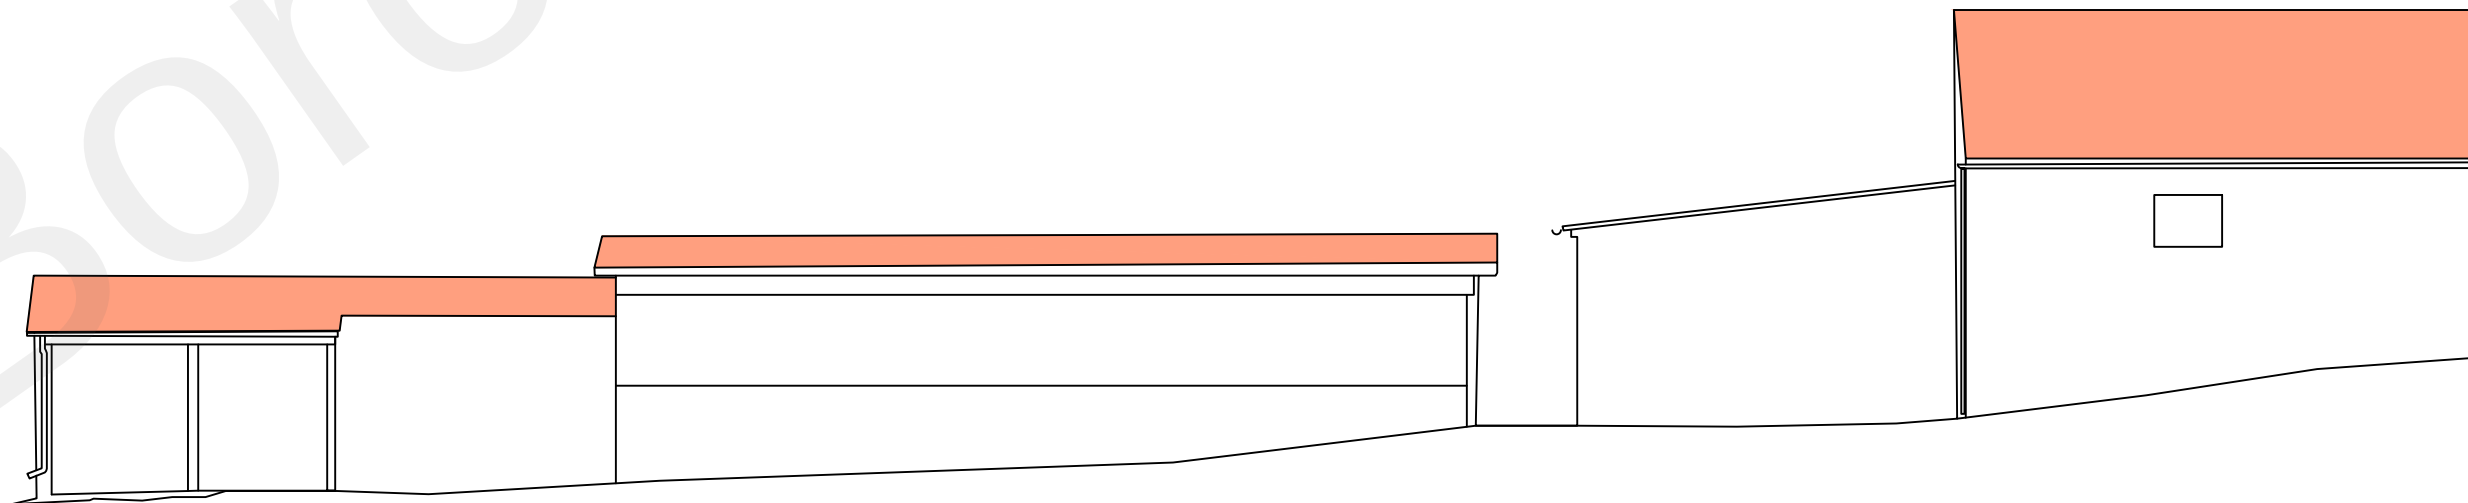


Existing Side Elevation 8

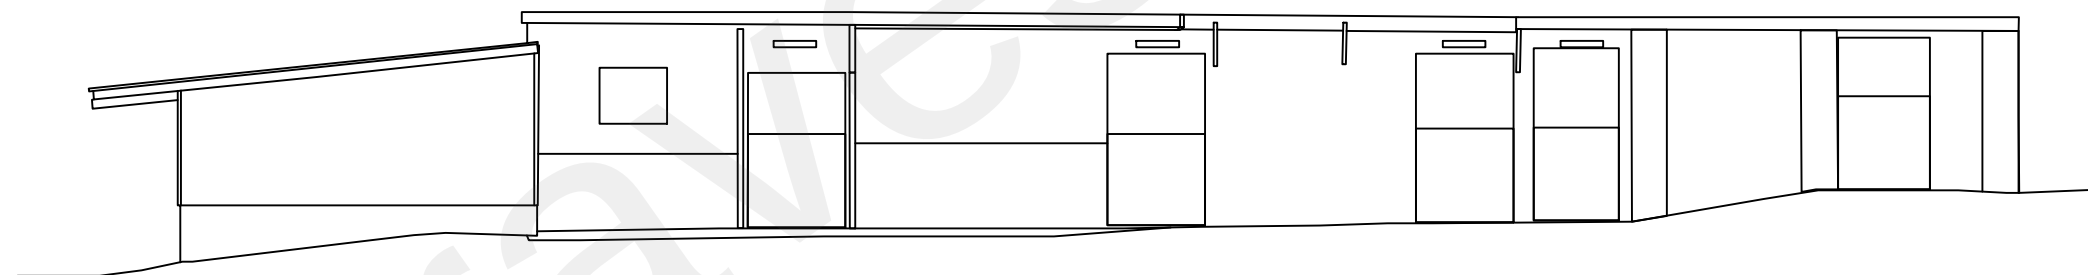

Existing Side Elevation 5

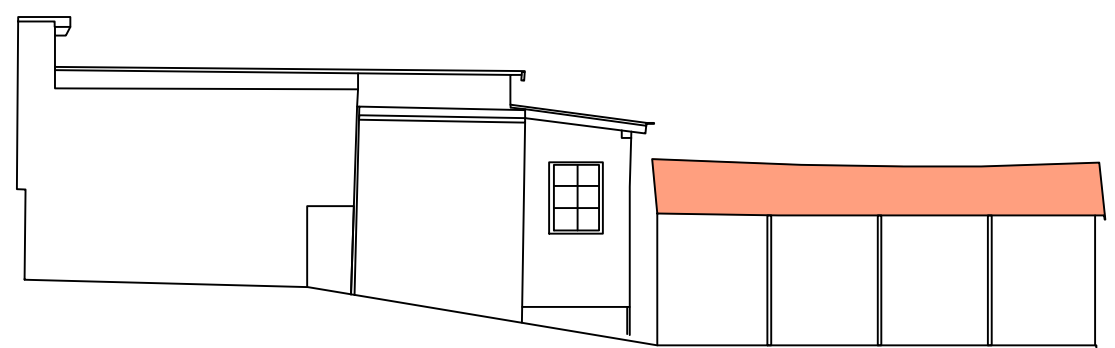

Existing Side Elevation 6

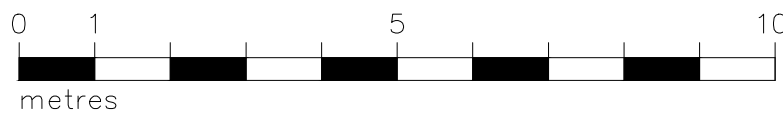

retrospective

PI	ISSUED TO GRAVESHAM COUNCIL	15.09.20	MC
Rev		Date	By

DESIGNER PLANS LTD



OFFICE 48, 95 WILTON ROAD, VICTORIA, LONDON, SW1V 1BZ

T : 0844 412 7623

www.designerplans.co.uk

Job Title
STABLES COTTAGES, HERMITAGE ROAD
HIGHAM ME3 7NE

Drawing Title
Elevations

Scale 1:100 @ A1	Date SEP`20	Drawn By MC	
Job No. 51-1000-607	Dwg No. S02	Rev P1	