


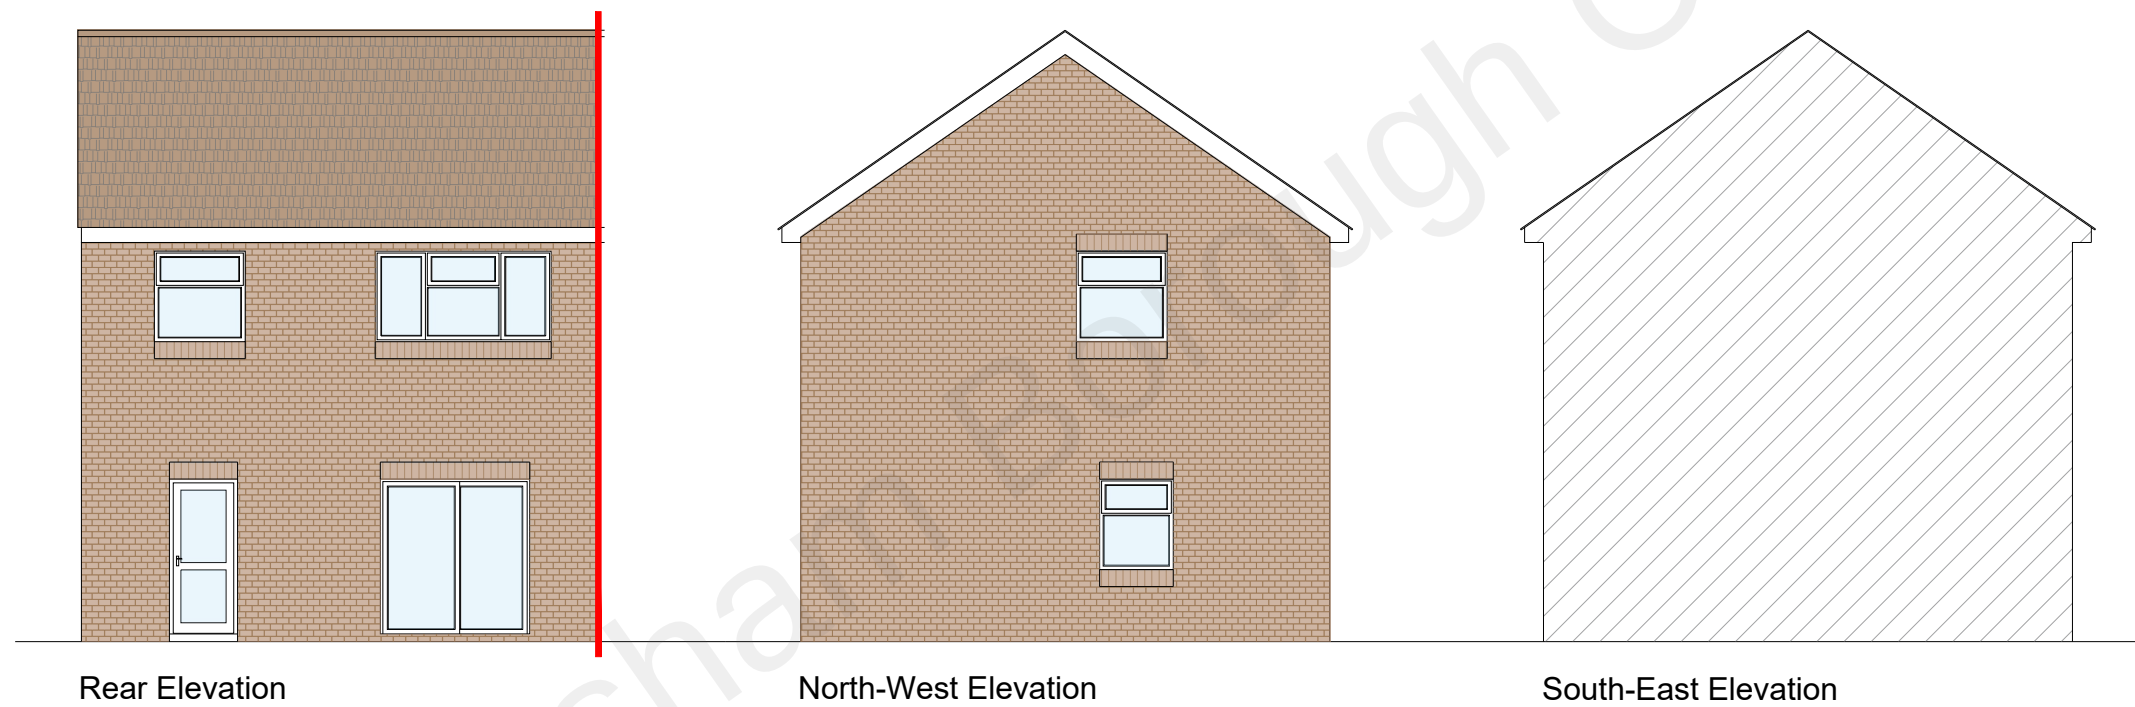

1:100

0 1 2 3 4 5 10

Site: 18 Hartshill Road Gravesend, Kent DA11 7DY	Title: Existing Elevations	Scale at A3: 1:100	Date: 10/09/2021
		Drawing no.: 003	Revision: A