




**MATERIALS**


ROOF  
SINGLE PLY MEMBRANE TO FLAT ROOF

WALLS  
PAINTED RENDER TO MATCH MAIN DWELLING

WINDOWS & DOORS  
COLOURED uPVC TO MATCH MAIN DWELLING

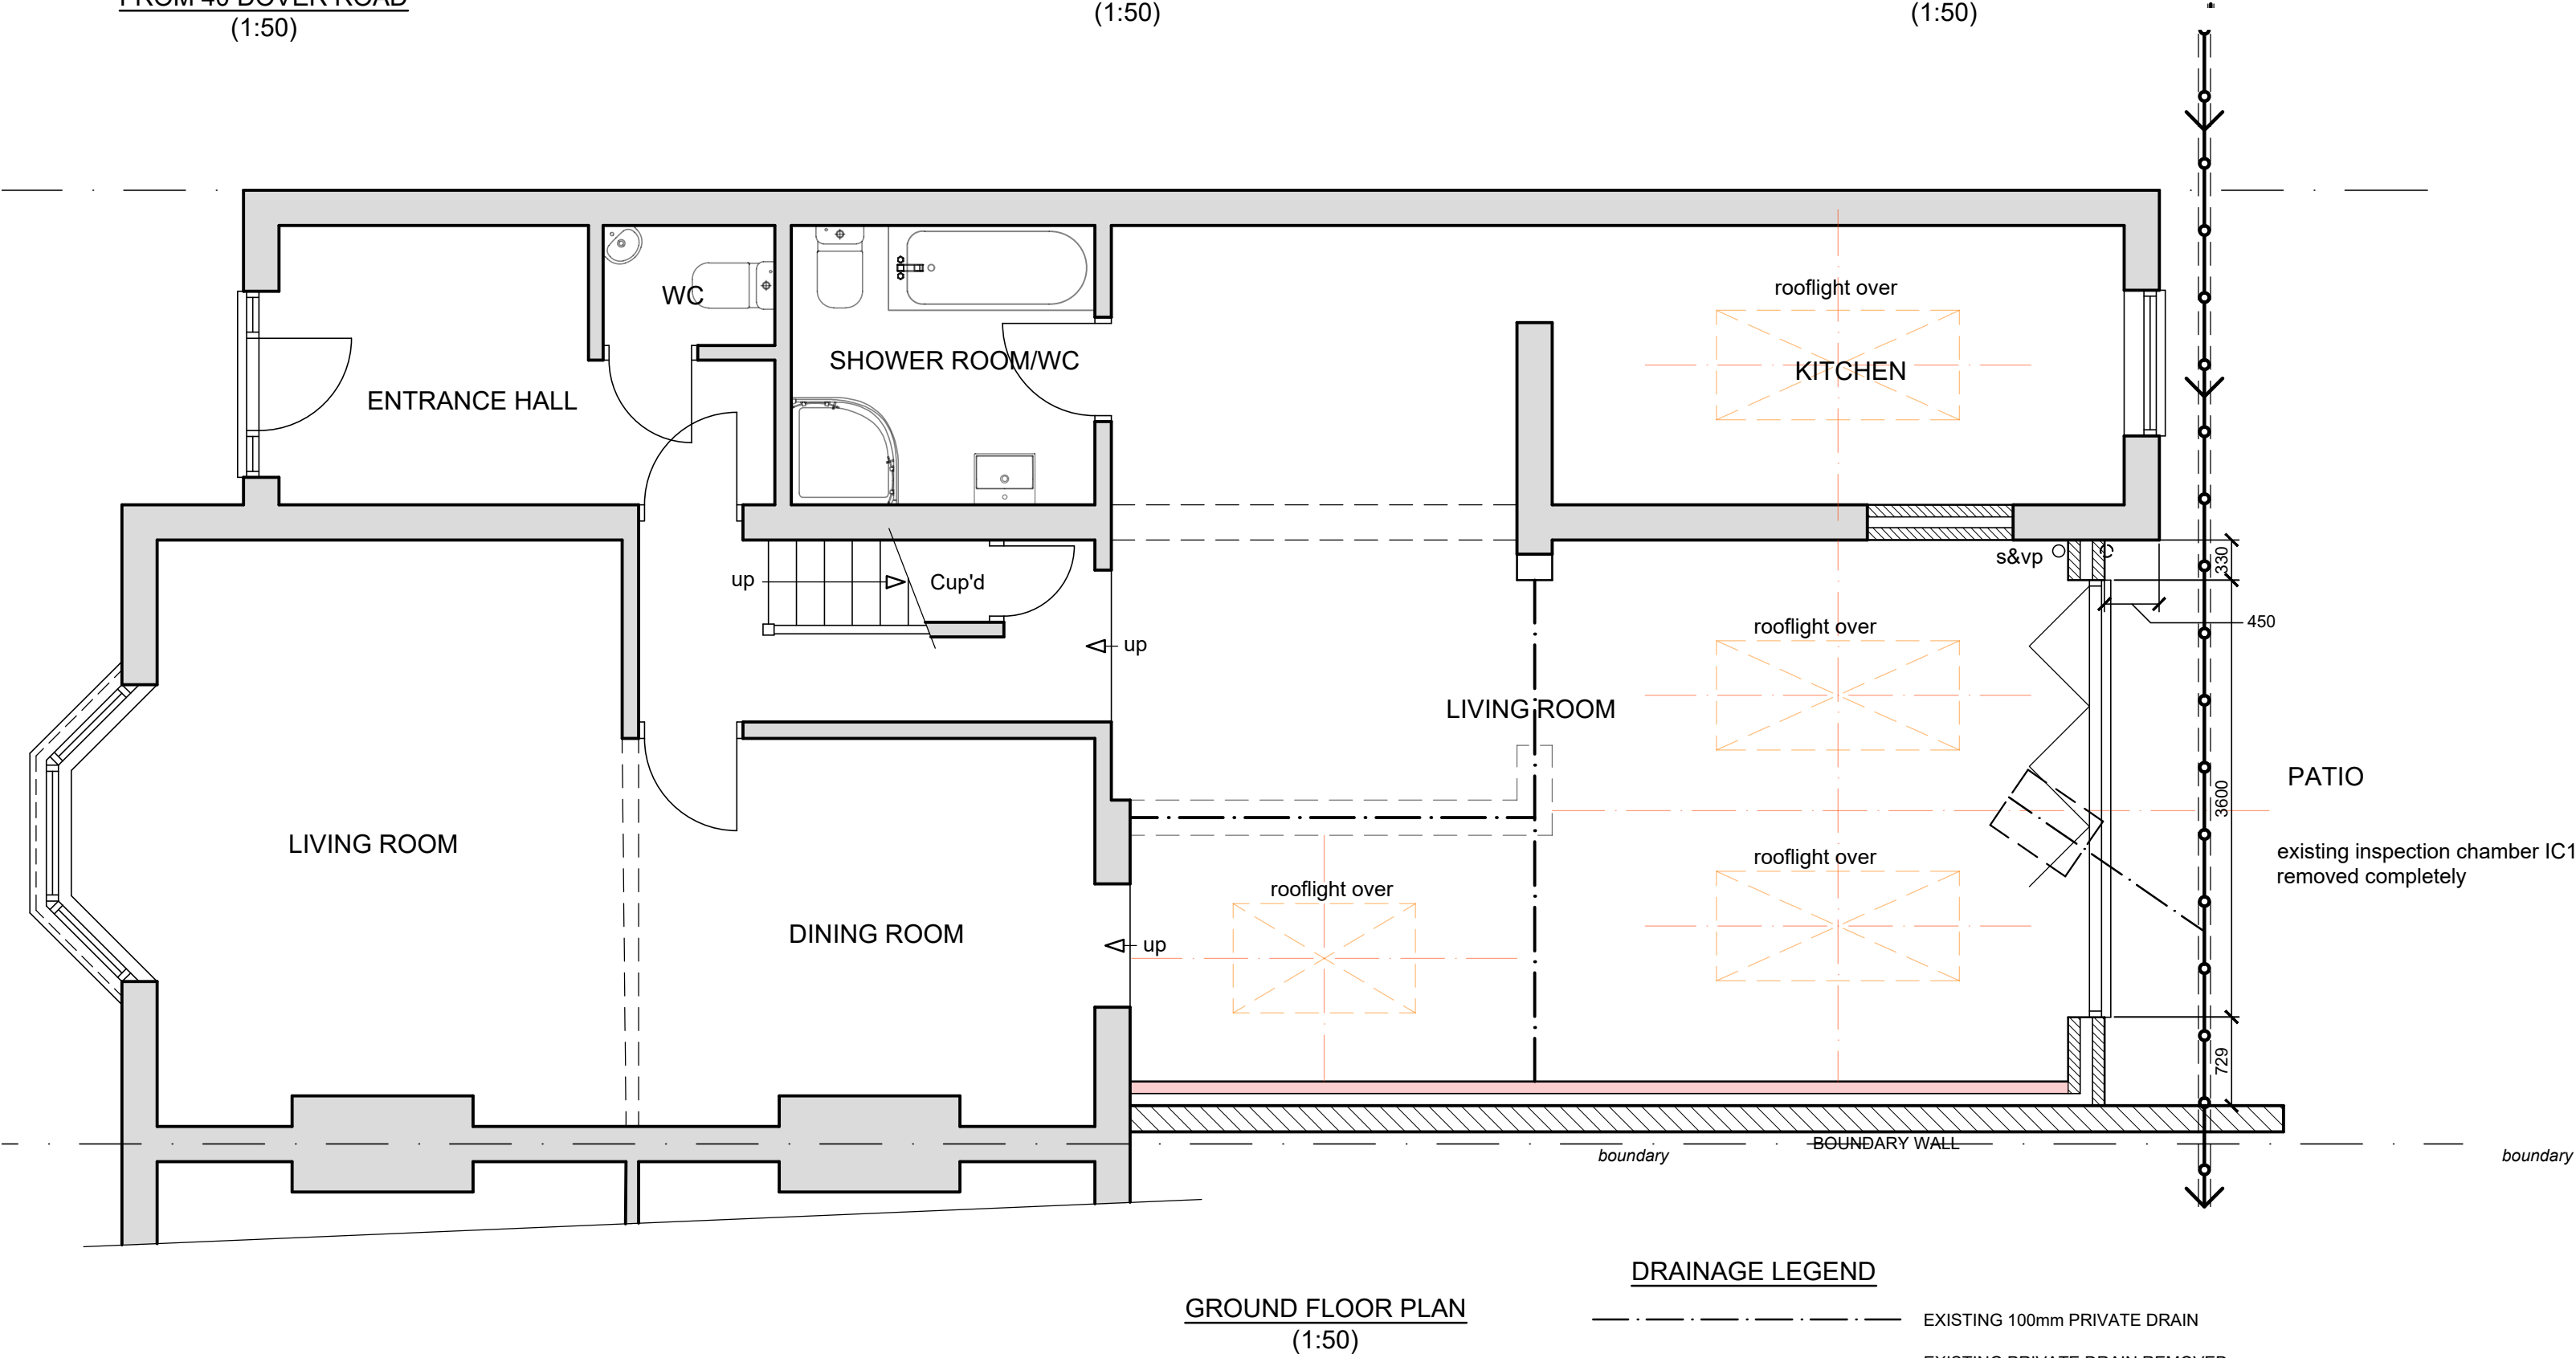

SCALE  
**SCALE BAR @ 1:100**

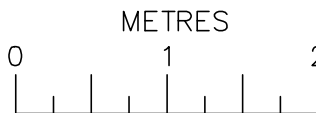

SCALE  
**SCALE BAR @ 1:50**

|   |                                                |          |
|---|------------------------------------------------|----------|
|   |                                                |          |
|   |                                                |          |
|   |                                                |          |
| Date   | No                                             | Revision |
| <b>Penfold Project Services</b>                                                                                  |                                                |          |
| Epmarket, Wrotham Road, Meopham, Kent, DA13 0JH<br>Telephone: 01474 816690<br>e-mail: apenfold448@btinternet.com |                                                |          |
| Job Title:   | 42 DOVER OAD<br>NORTHFLEET<br>KENT<br>DA11 9QD |          |
| Dwg Title:   | PLAN & ELEVATIONS<br>AS PROPOSED               |          |
| Scale:   | 1:50 & 1:100 @ A2                              |          |
| Dwg No.:   | 102                                            |          |
| Date:   | February 2026                                  |          |