© This drawing is protected by copyright and must not be copied or reproduced without the written consent of Penfold Project Services

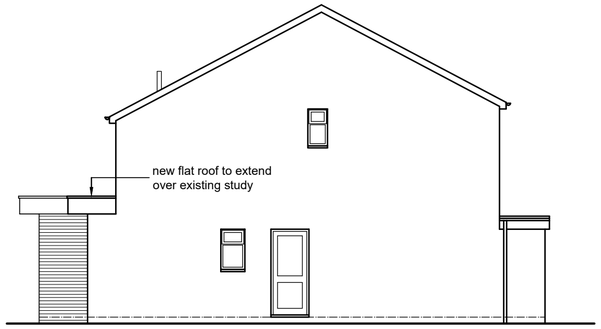

SIDE ELEVATION
(1:100)

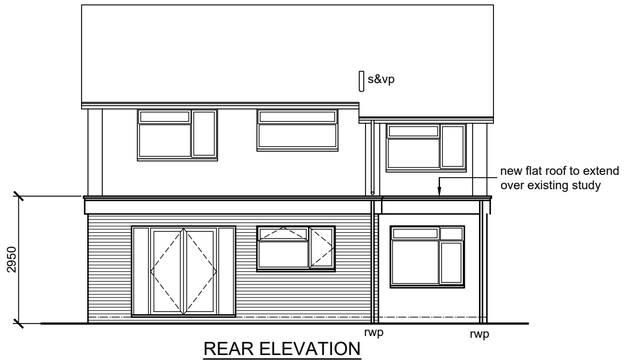

REAR ELEVATION
(1:100)

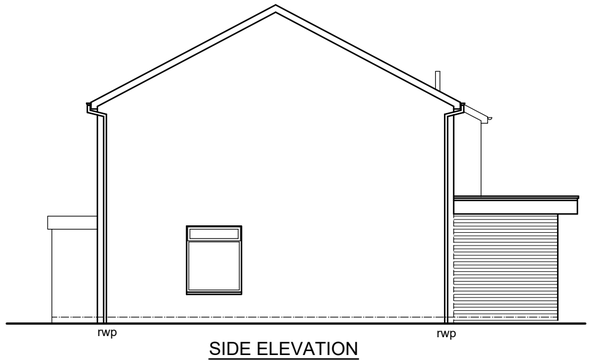

SIDE ELEVATION
(1:100)

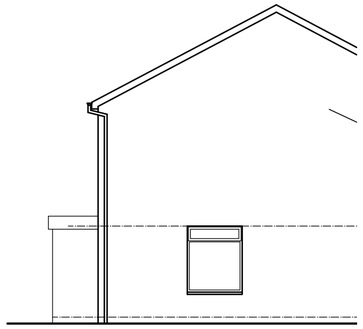

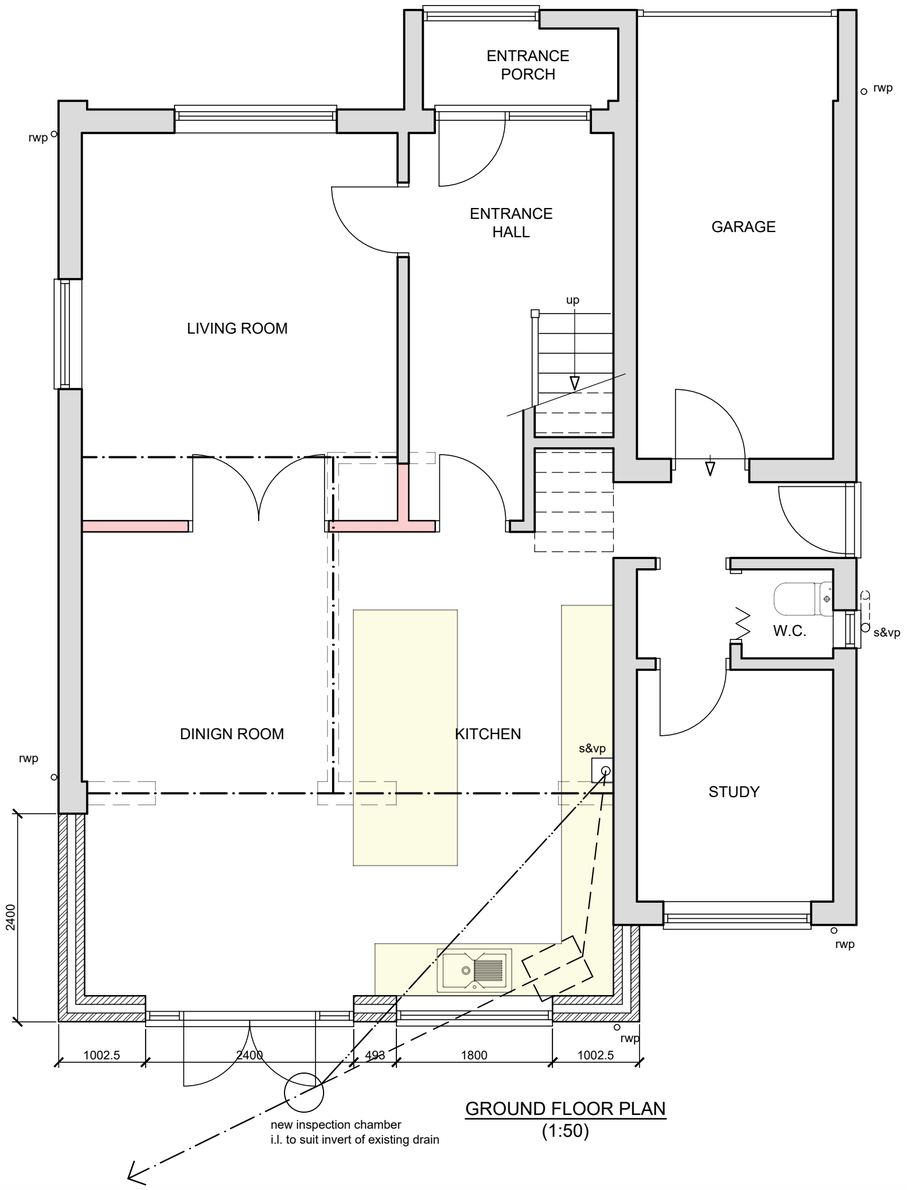

GROUND FLOOR PLAN
(1:50)

MATERIALS

ROOF
SINGLE PLY MEMBRANE TO FLAT ROOF

WALLS
FACING BRICKWORK TO MATCH MAIN DWELLING

WINDOWS & DOORS
COLOURED uPVC TO MATCH MAIN DWELLING

DRAINAGE LEGEND

- EXISTING 100mm PRIVATE DRAIN
- EXISTING PRIVATE DRAIN REMOVED
- EXISTING 150mm PUBLIC SEWER
- PROPOSED 100mm PRIVATE DRAIN

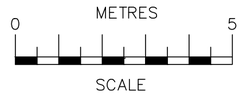

SCALE BAR @ 1:100

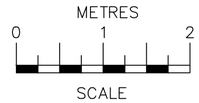

SCALE BAR @ 1:50

Date	No	Revision

Penfold Project Services

Epmarket, Wrotham Road, Meopham, Kent, DA13 0JH
Telephone: 01474 816690
e-mail: apenfold448@btinternet.com

Job Title: 47 SALLOWS SHAW
COBHAM
GRAVESEND
KENT
DA13 9BP

Dwg Title: PLAN & ELEVATIONS
AS PROPOSED

Scale: 1:50 & 1:100 @ A2

Dwg No.: 02

Date: February 2026