



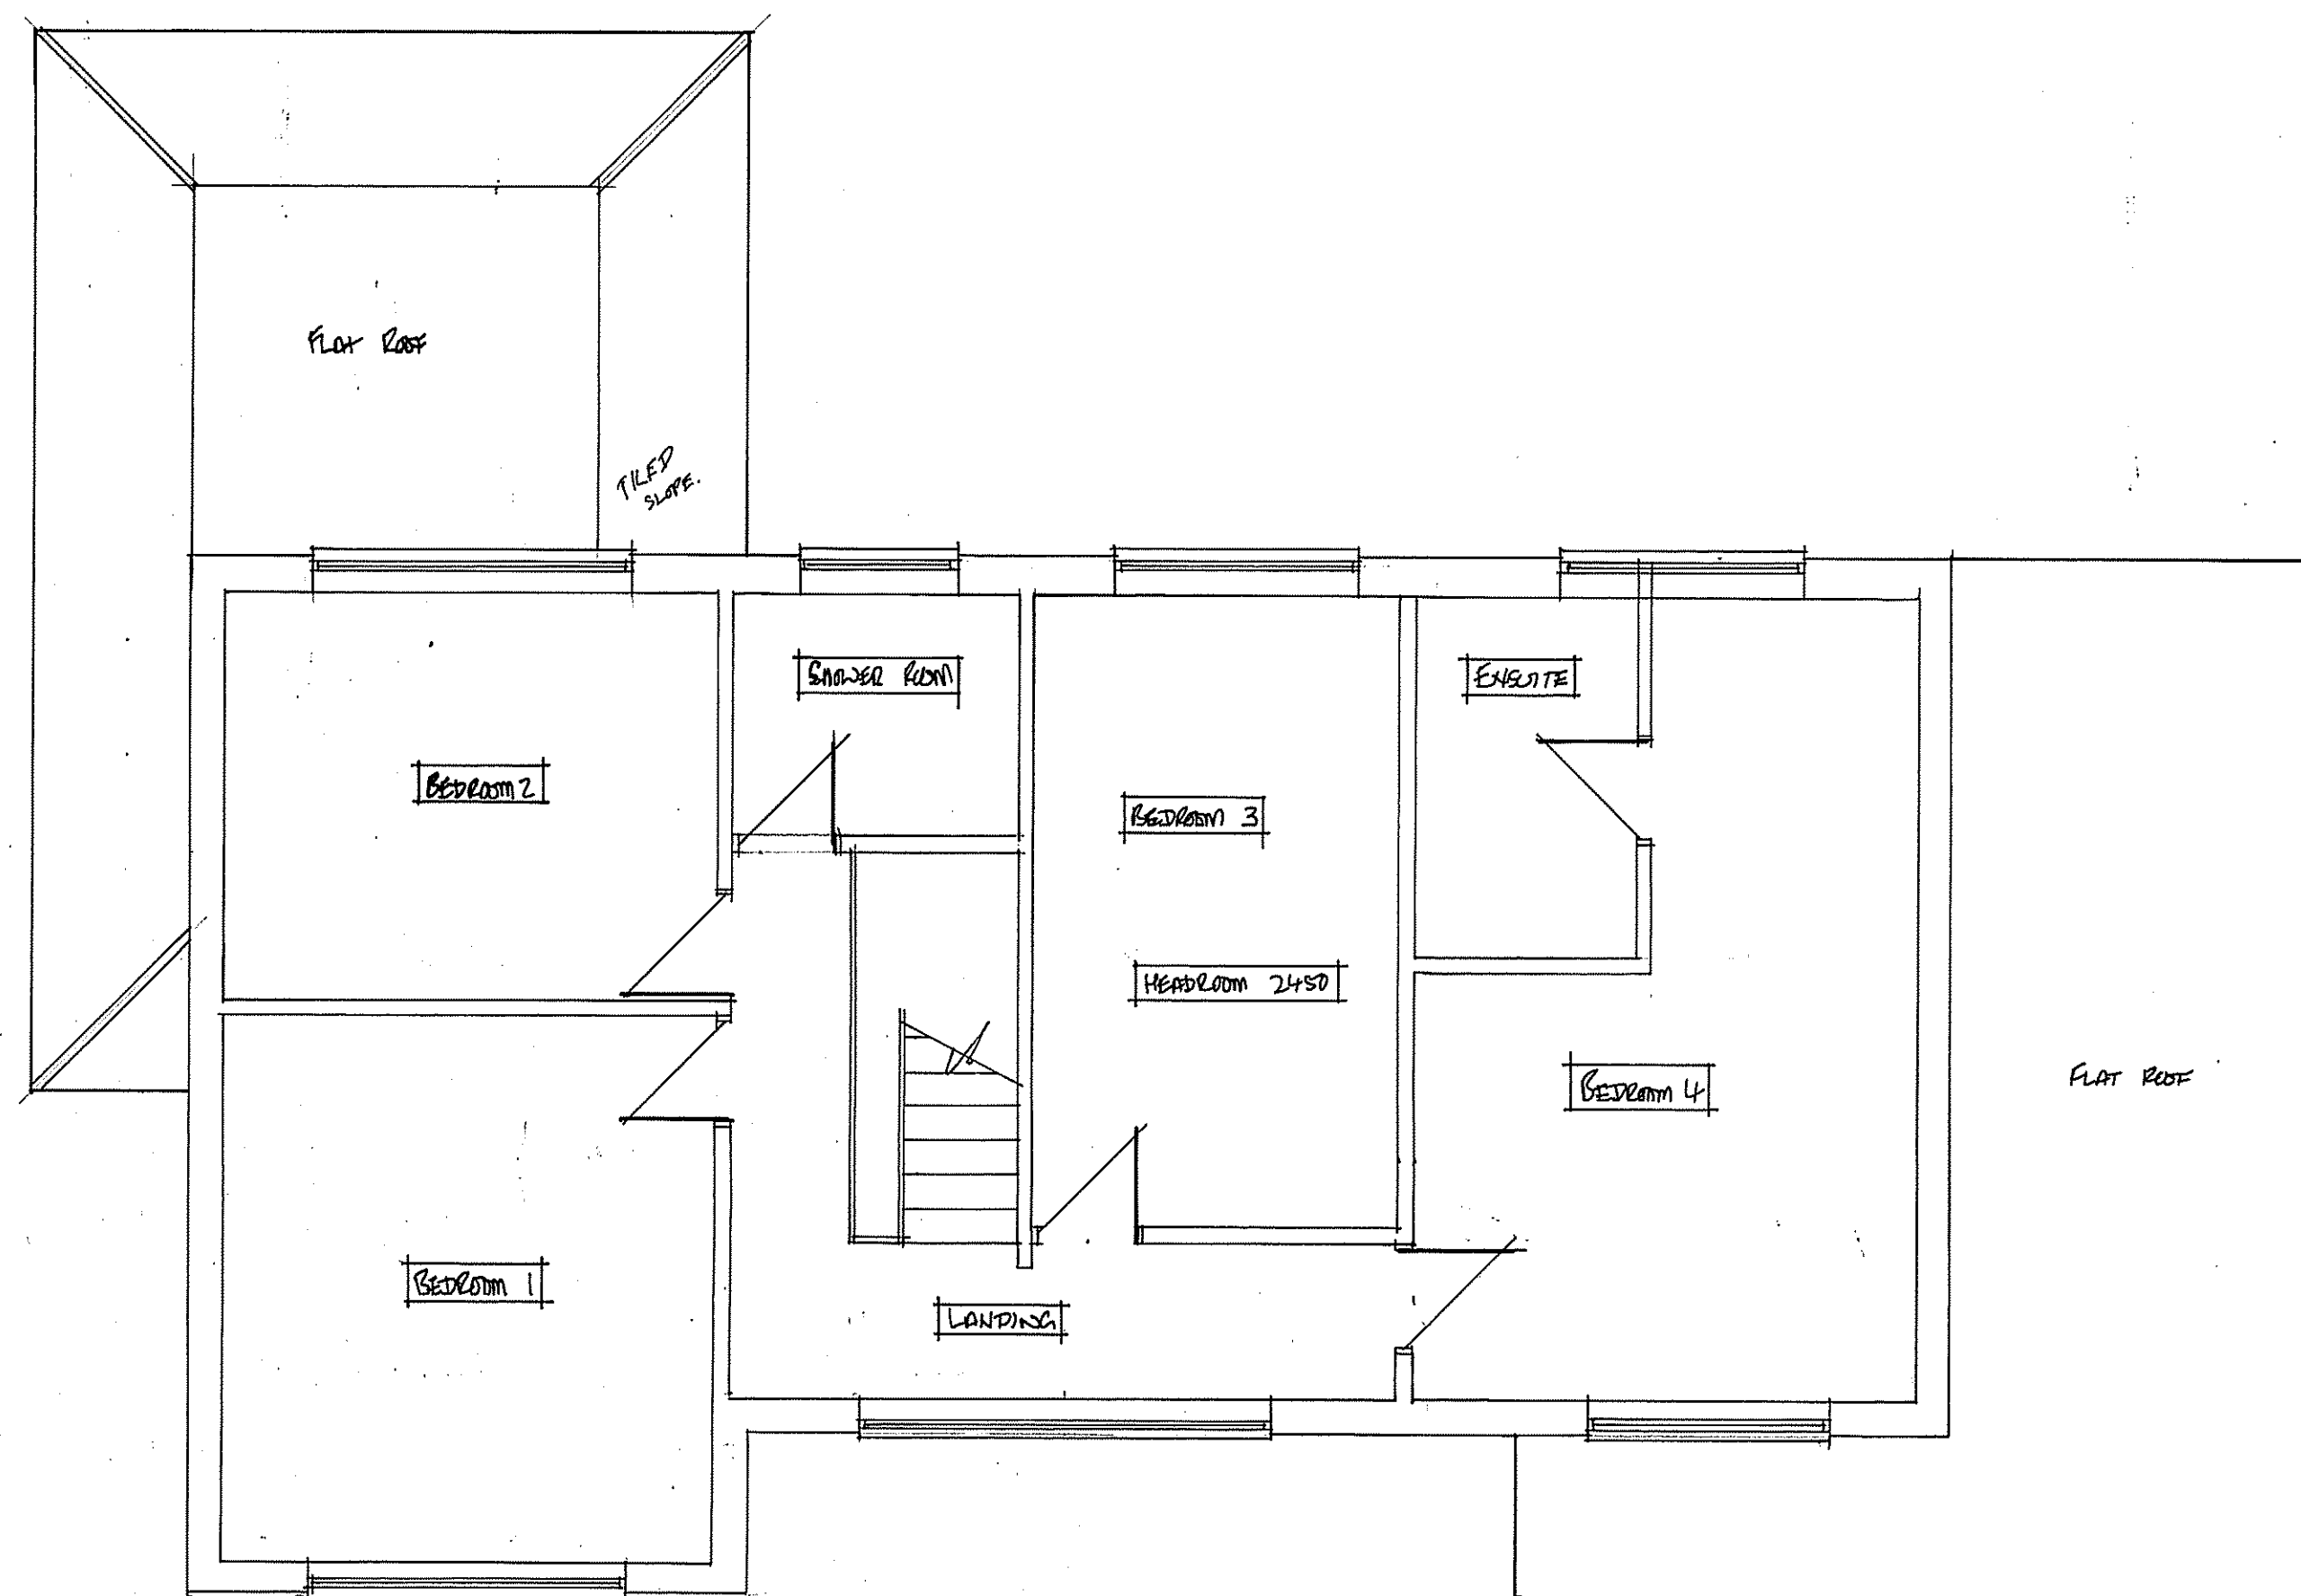

EXISTING FIRST FLOOR PLAN

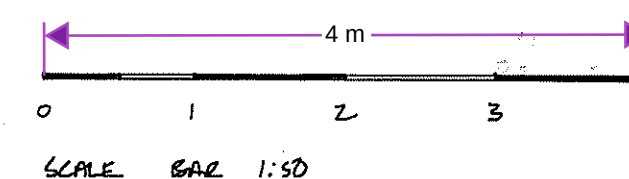

SINGLE STOREY REAR EXTENSION, TWO STOREY SIDE EXTENSION AND FIRST FLOOR FRONT EXT		MRS A. NARD 8 THE BEECHES COBHAM KENT DA13 9BT	
SCALE 1/50	DATE	DRAWN 24/02/03	02