




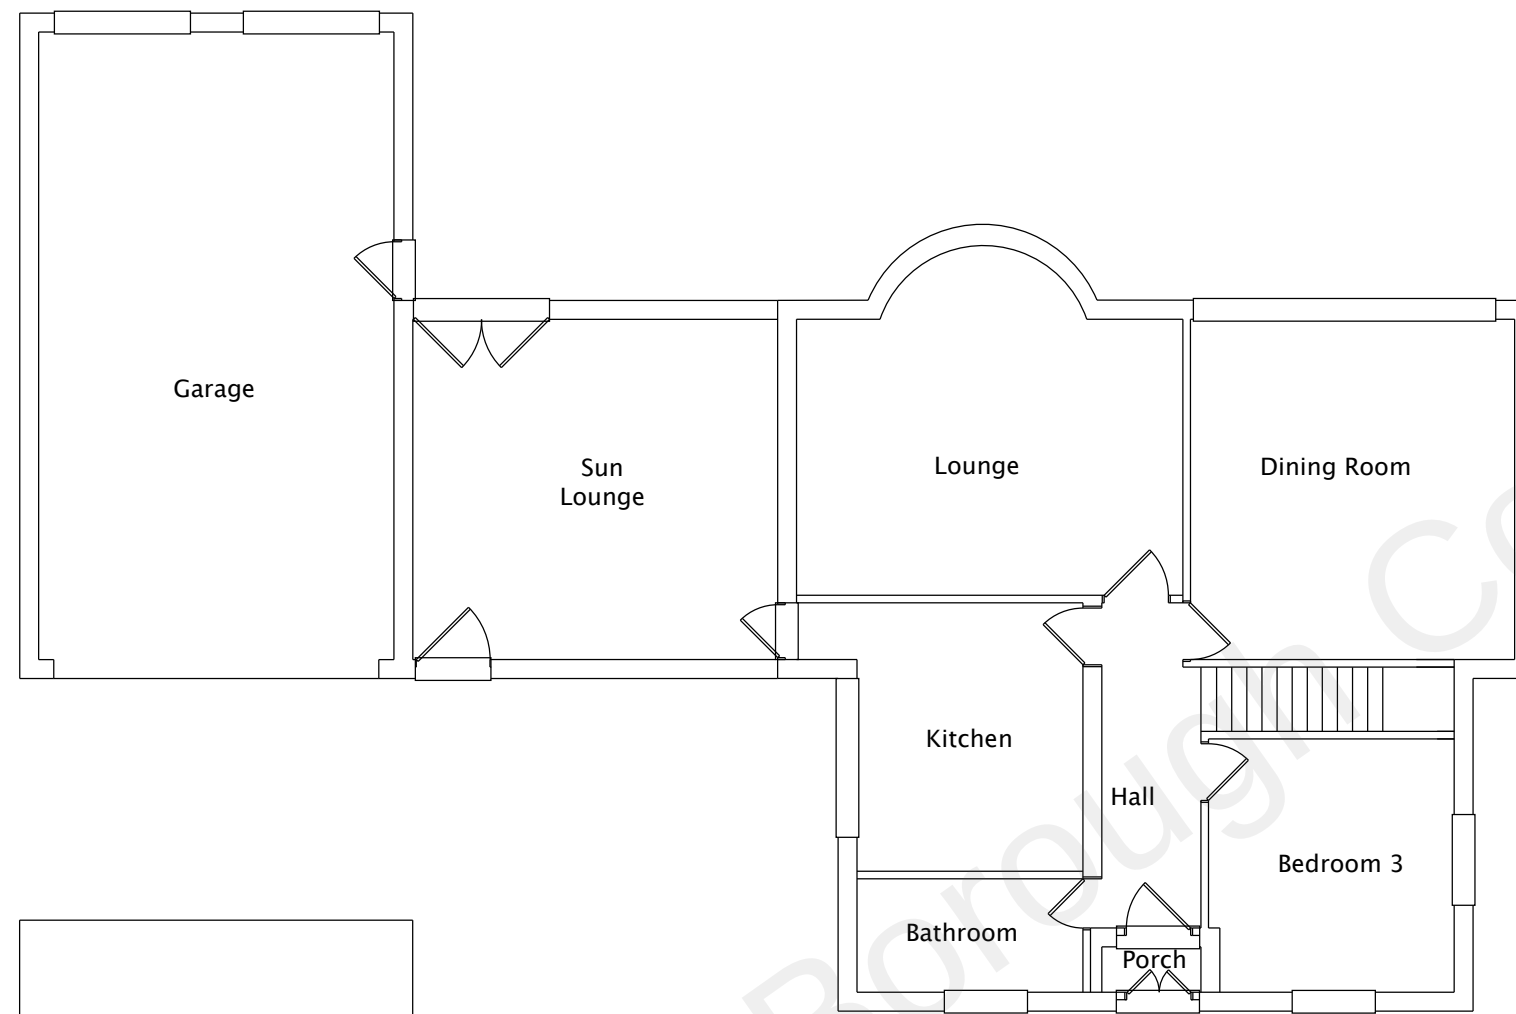

Existing Ground Floorplan

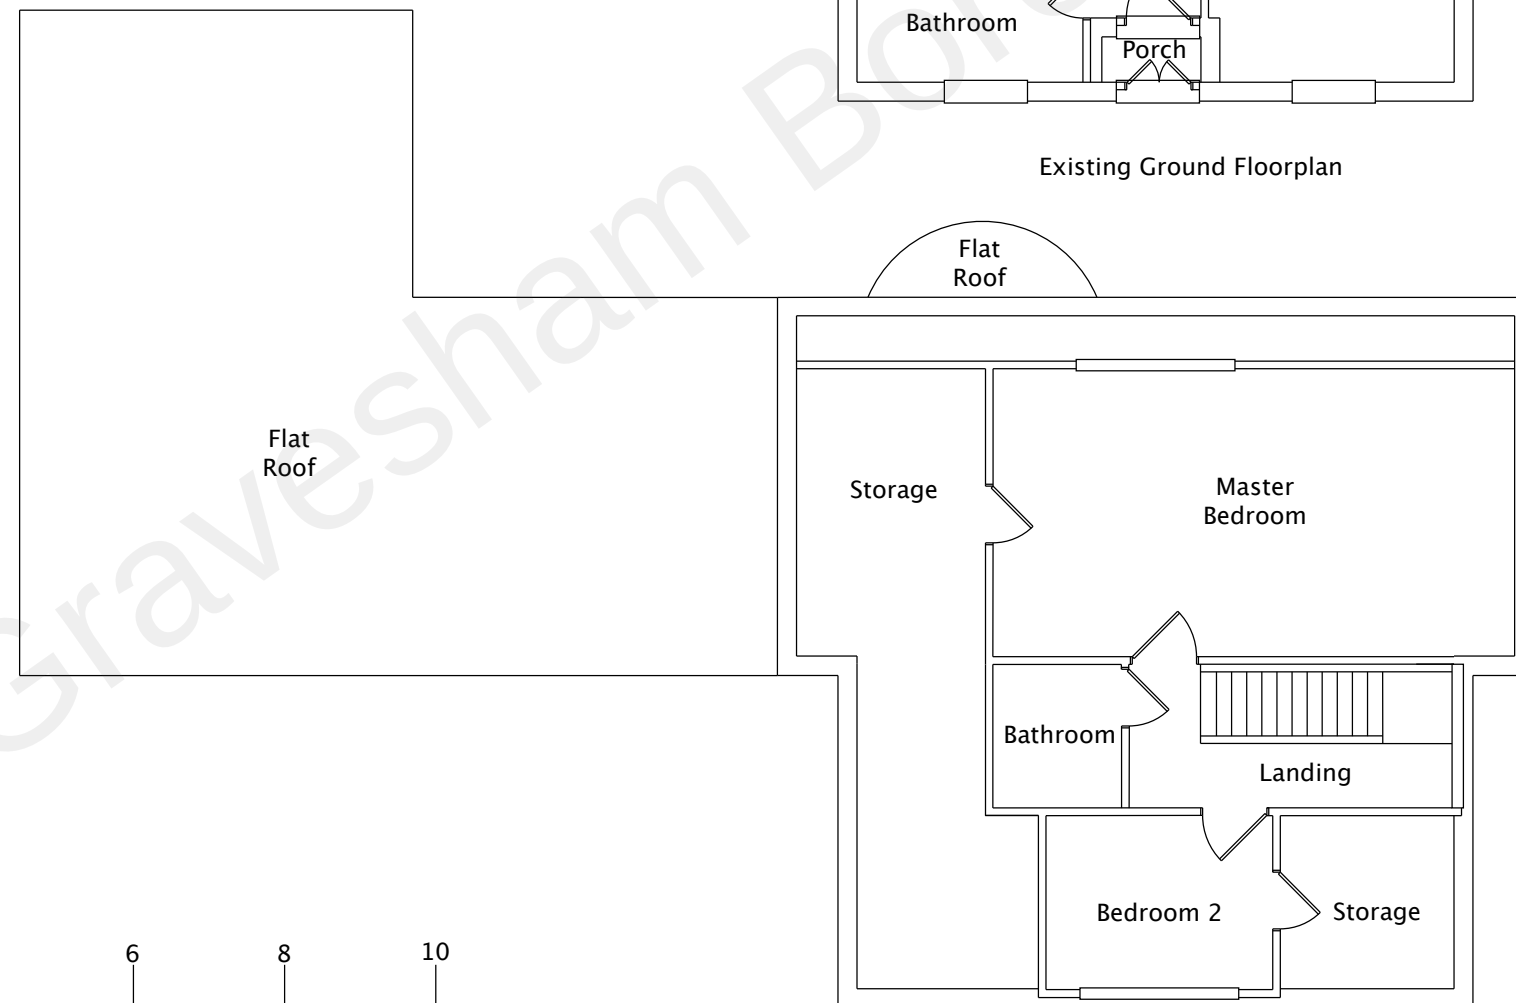

Existing First Floorplan

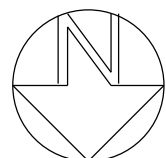

Scale Bar (metres) 1:100



- New Builds
- Extensions
- Groundworks

07532 303307
calvin@ct-building.co.uk
www.ct-building.co.uk

Site
28 Coutts Avenue
Shorne
Gravesend
Kent
DA12 3HJ

Scale
1:100@ A3
UNLESS STATED
Drawing No. Date
001 (Ver 1) 16/10/2021

Drawing Title:
Existing Floorplans

Drawn by
C.J.K.