


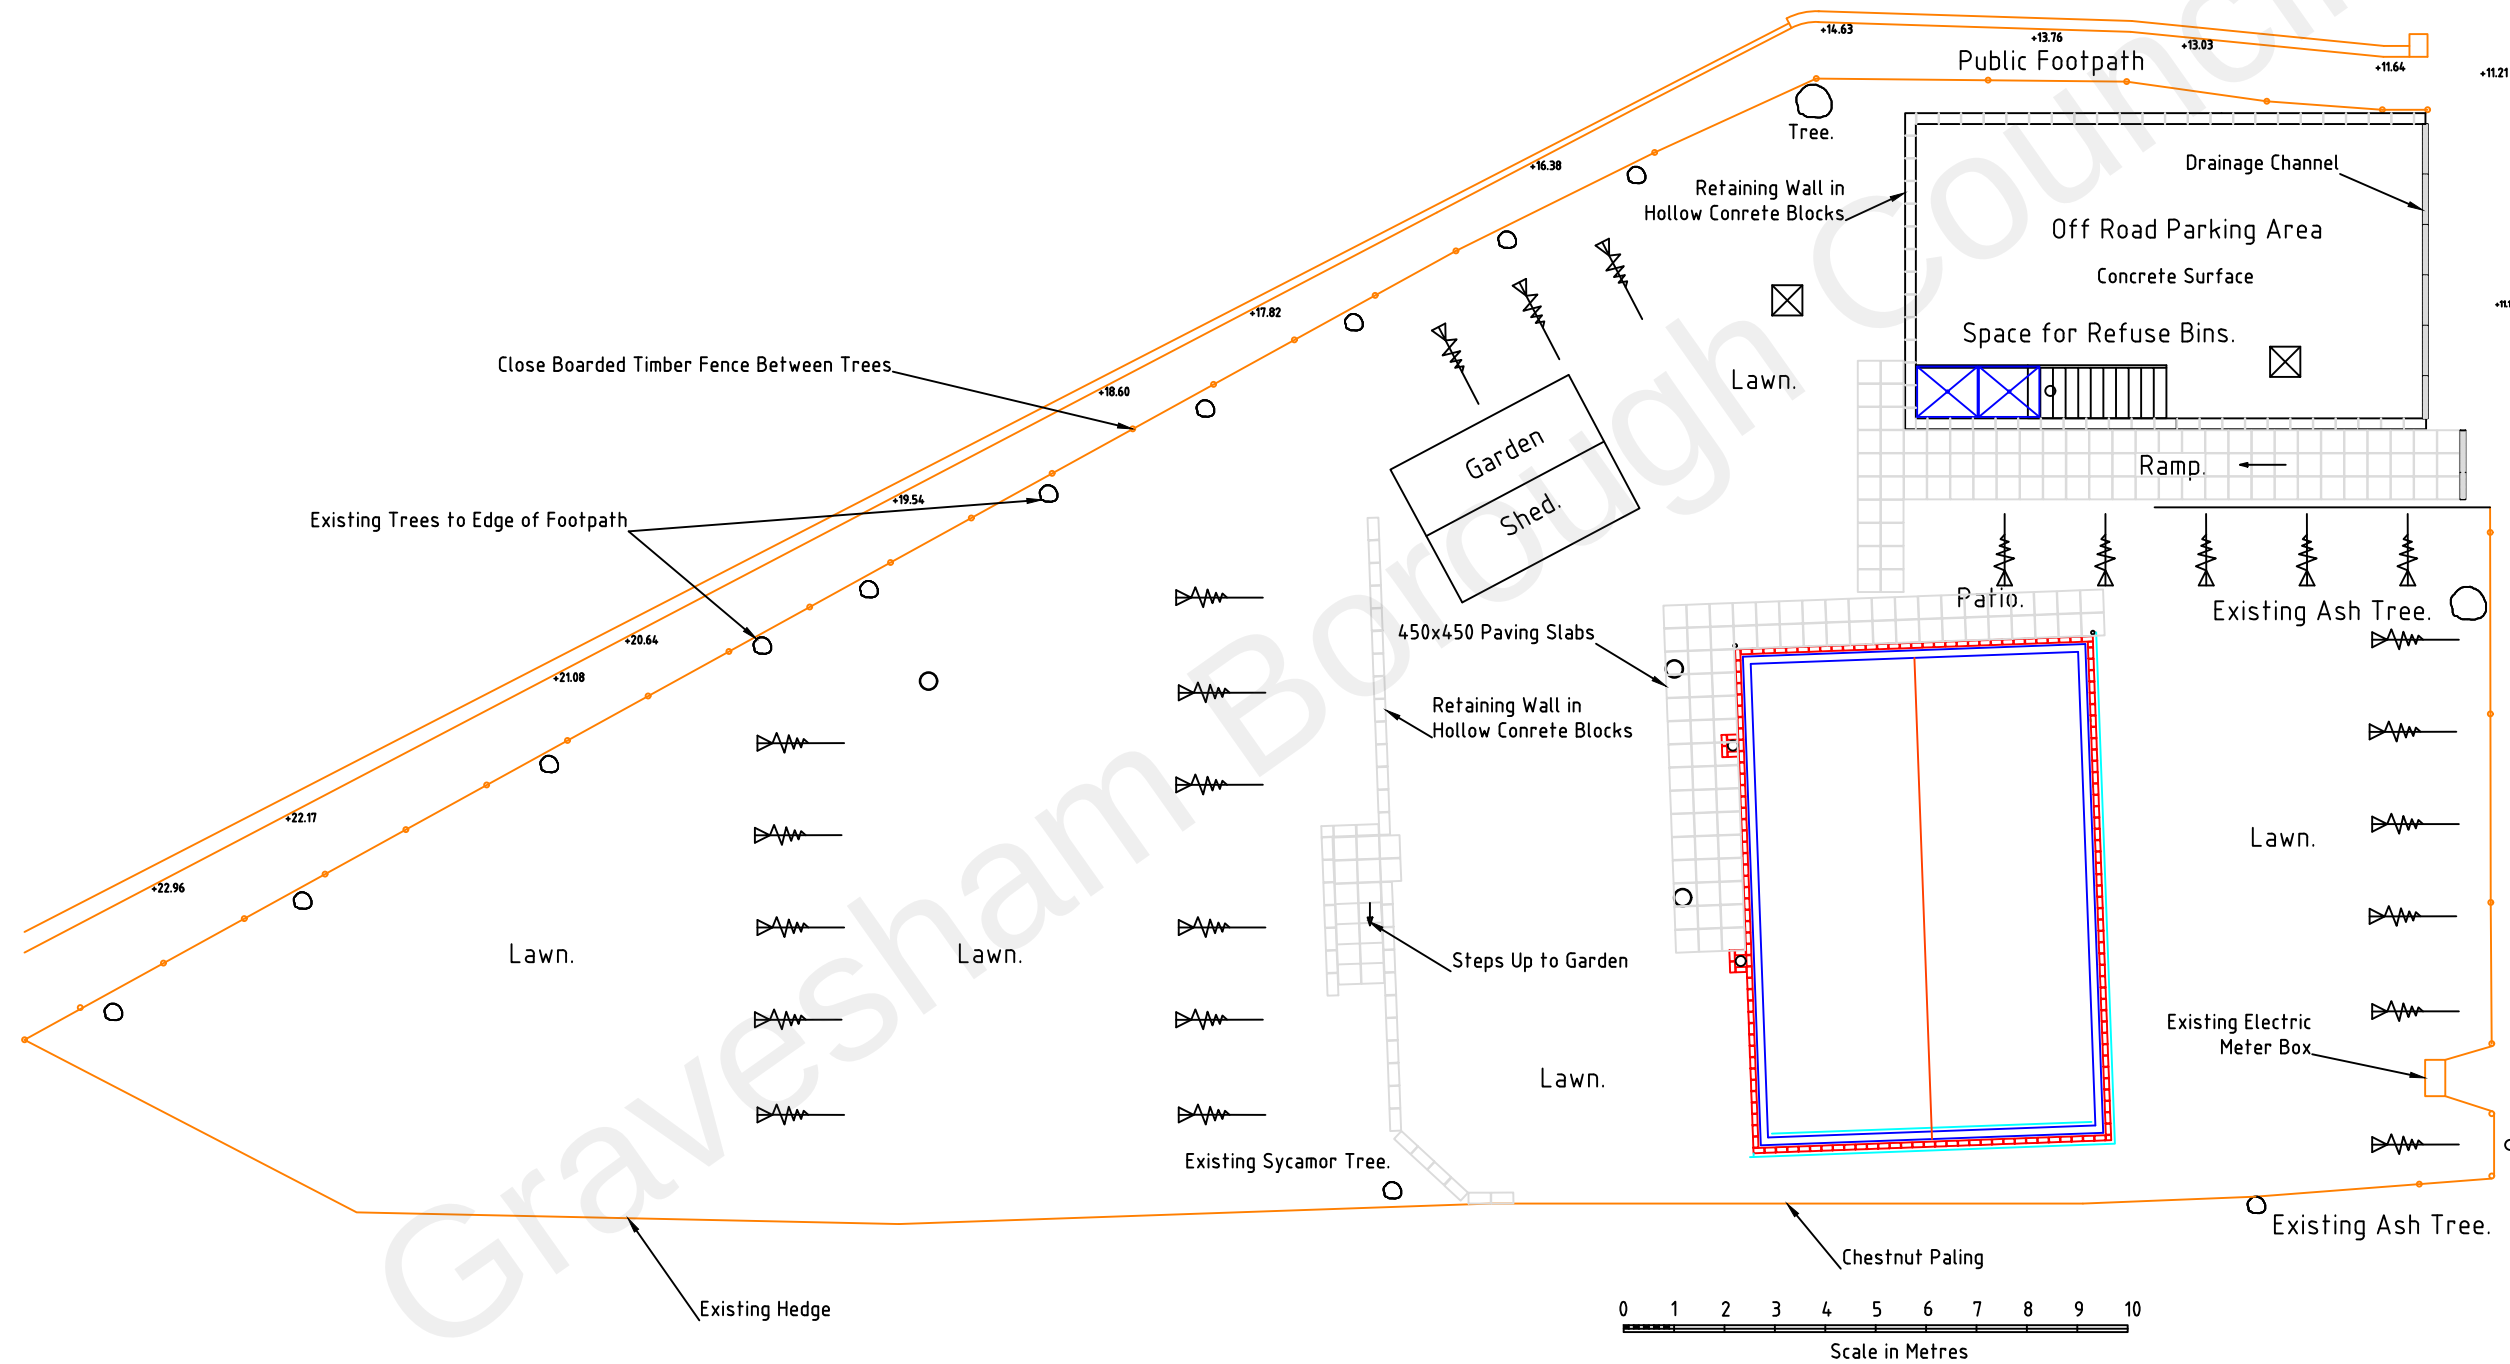

Rhododendron Avenue.

The Warren,
72 Rhododendron Avenue,
Culverstone Green,
Meopham
KENT. DA13 0TT

Proposed Reconsruction of
Existing Bungalow.

Rev.1 Extra Detail Added DEH 20.03.21			
DRAWING TITLE			
Hard Landscaping Plan			
DRAWN BY	DATE	CHECKED	
DEH	20.01.21		
SCALE	1:150 @ A3	SHEET SIZE	A3
DRAWING NO.	1017	REV	1