

DESIGN PROPOSALS FOR THE EXTENSION & REFURBISHMENT OF : **7 MANOR ROAD**

FOR : MR & MRS GRAY

APPLICATION ADDRESS:

**7 MANOR ROAD
SOLE STREET
KENT
DA13 9BW**

ISSUE DATE: **21/12/2021**



**TONY
HOLT
DESIGN.**

DOCUMENTS ENCLOSED


DOCUMENT:

- LOCATION & BLOCK PLAN
- EXISTING FLOOR PLANS
- EXISTING ELEVATIONS
- PROPOSED FLOOR PLANS
- PROPOSED ELEVATIONS
- PROPOSED BOUNDARY WALL

REF.



- 001
- 002
- 003
- 004
- 005
- 006

Gravesham Borough Council

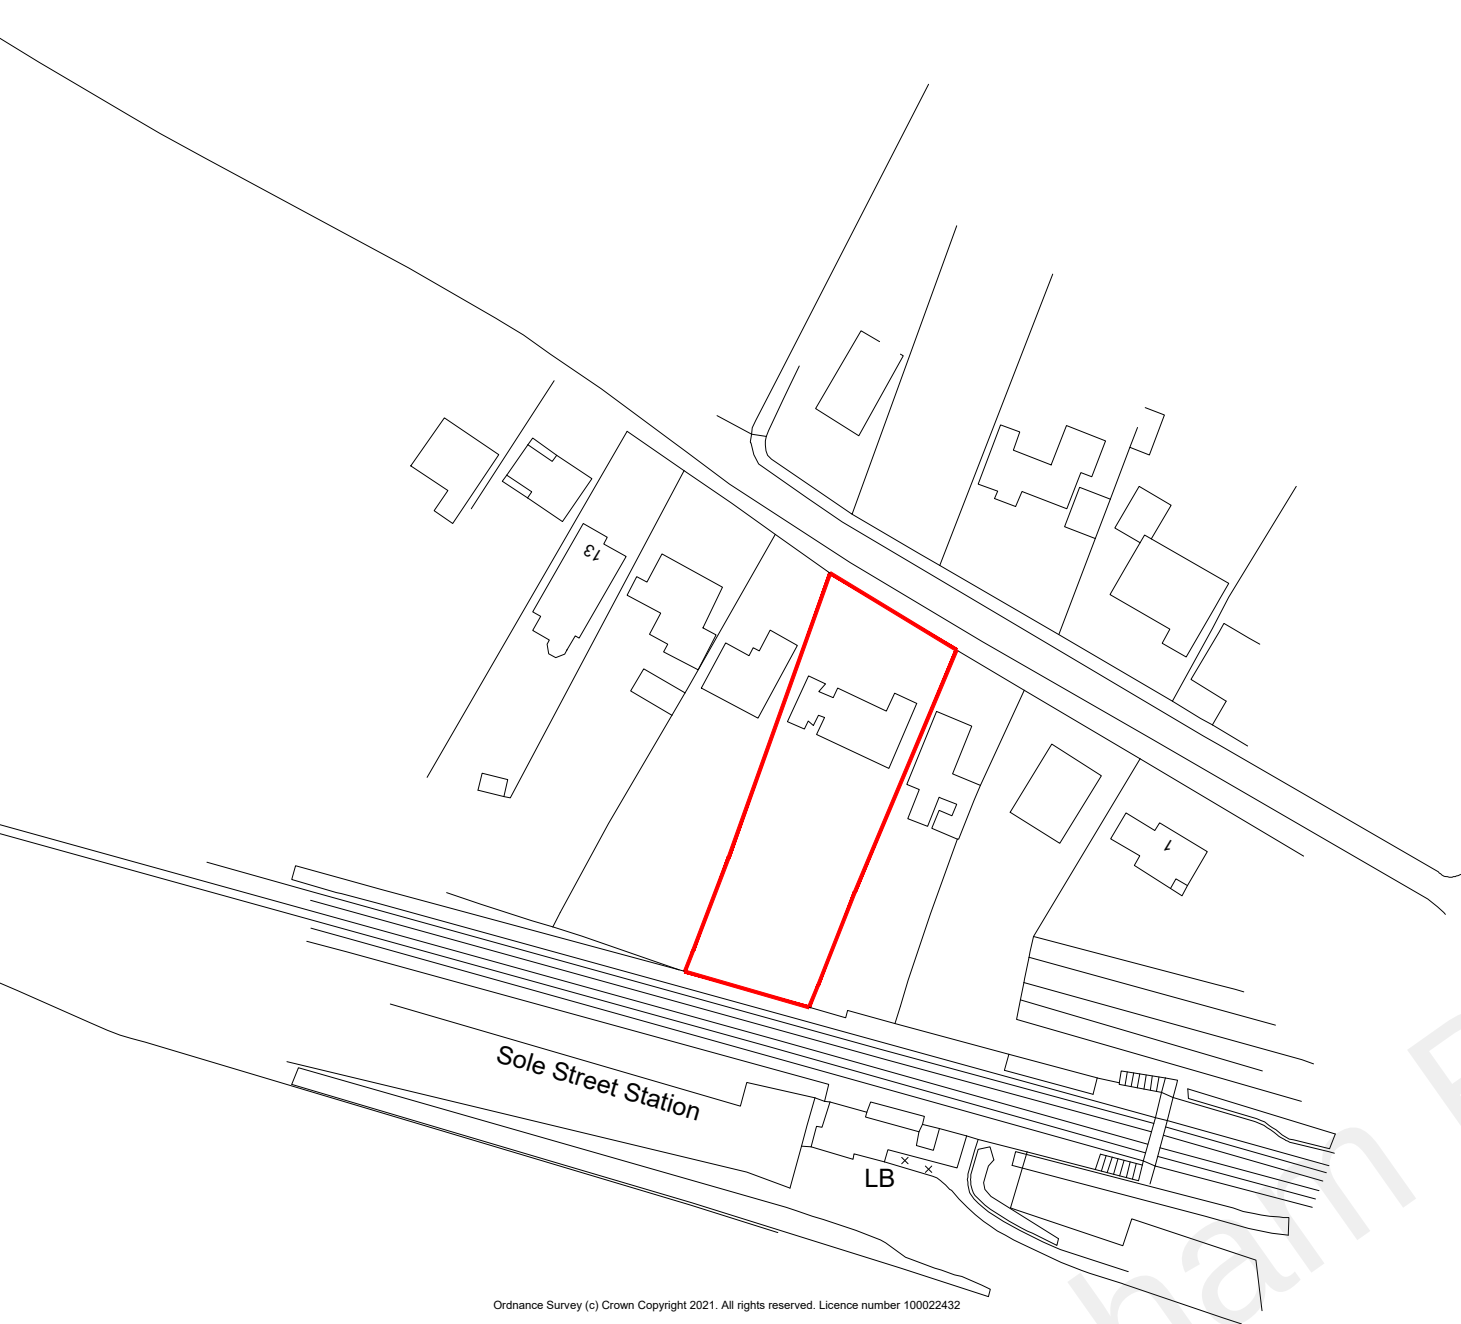


LOCATION PLAN

0m 25m 50.0m
1:1250

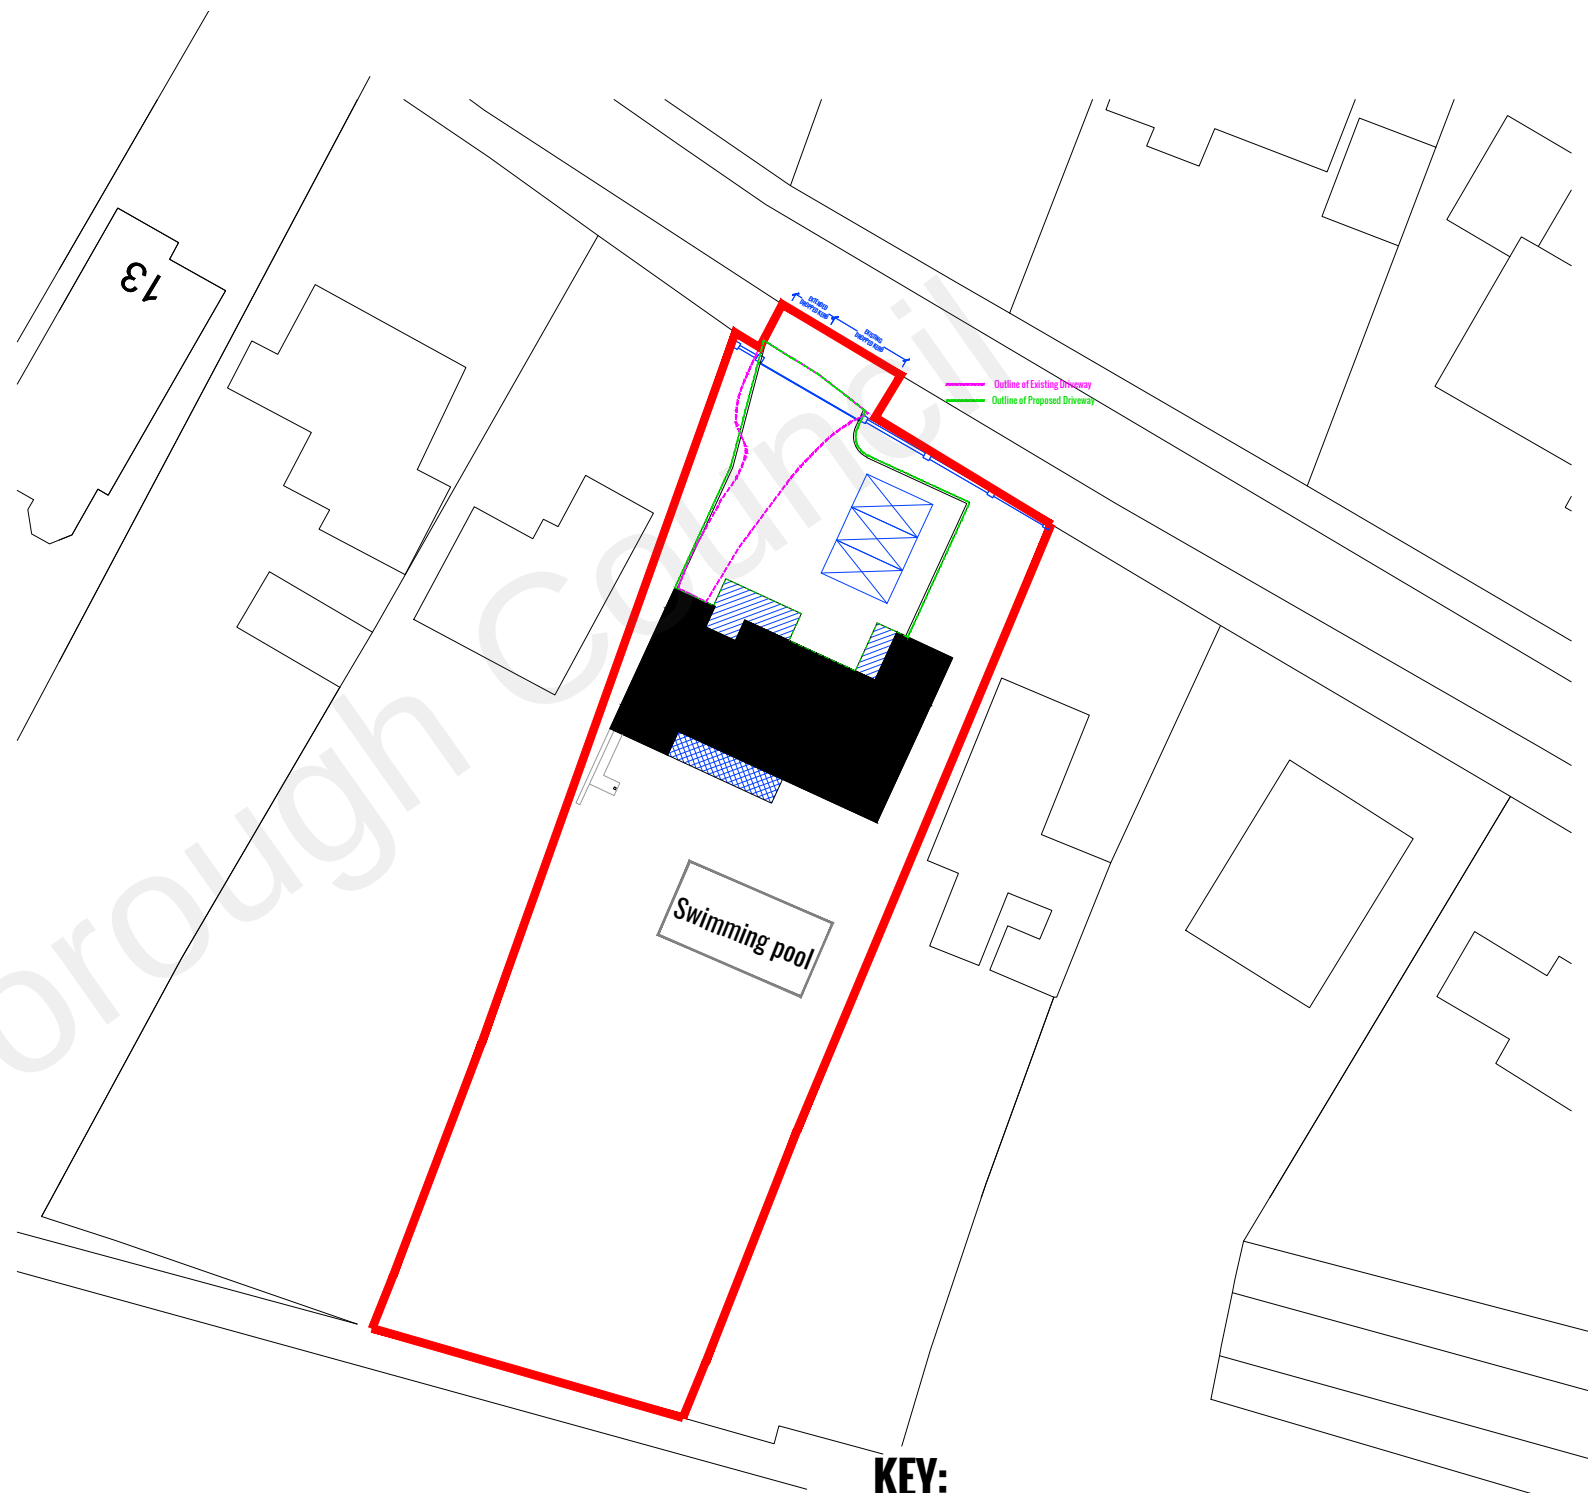
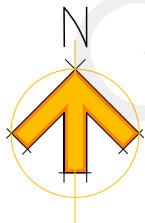




BLOCK PLAN

0m 5.0m 12.5m 25.0m
1:500

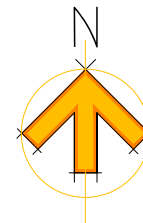


KEY:

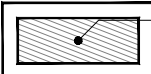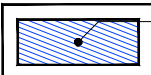-  Solid Hatch represents extent of existing ground floor footprint.
-  Broken Hatch represents extent of proposed extended ground floor footprint.
-  Broken Hatch represents extent of proposed extended first floor footprint.

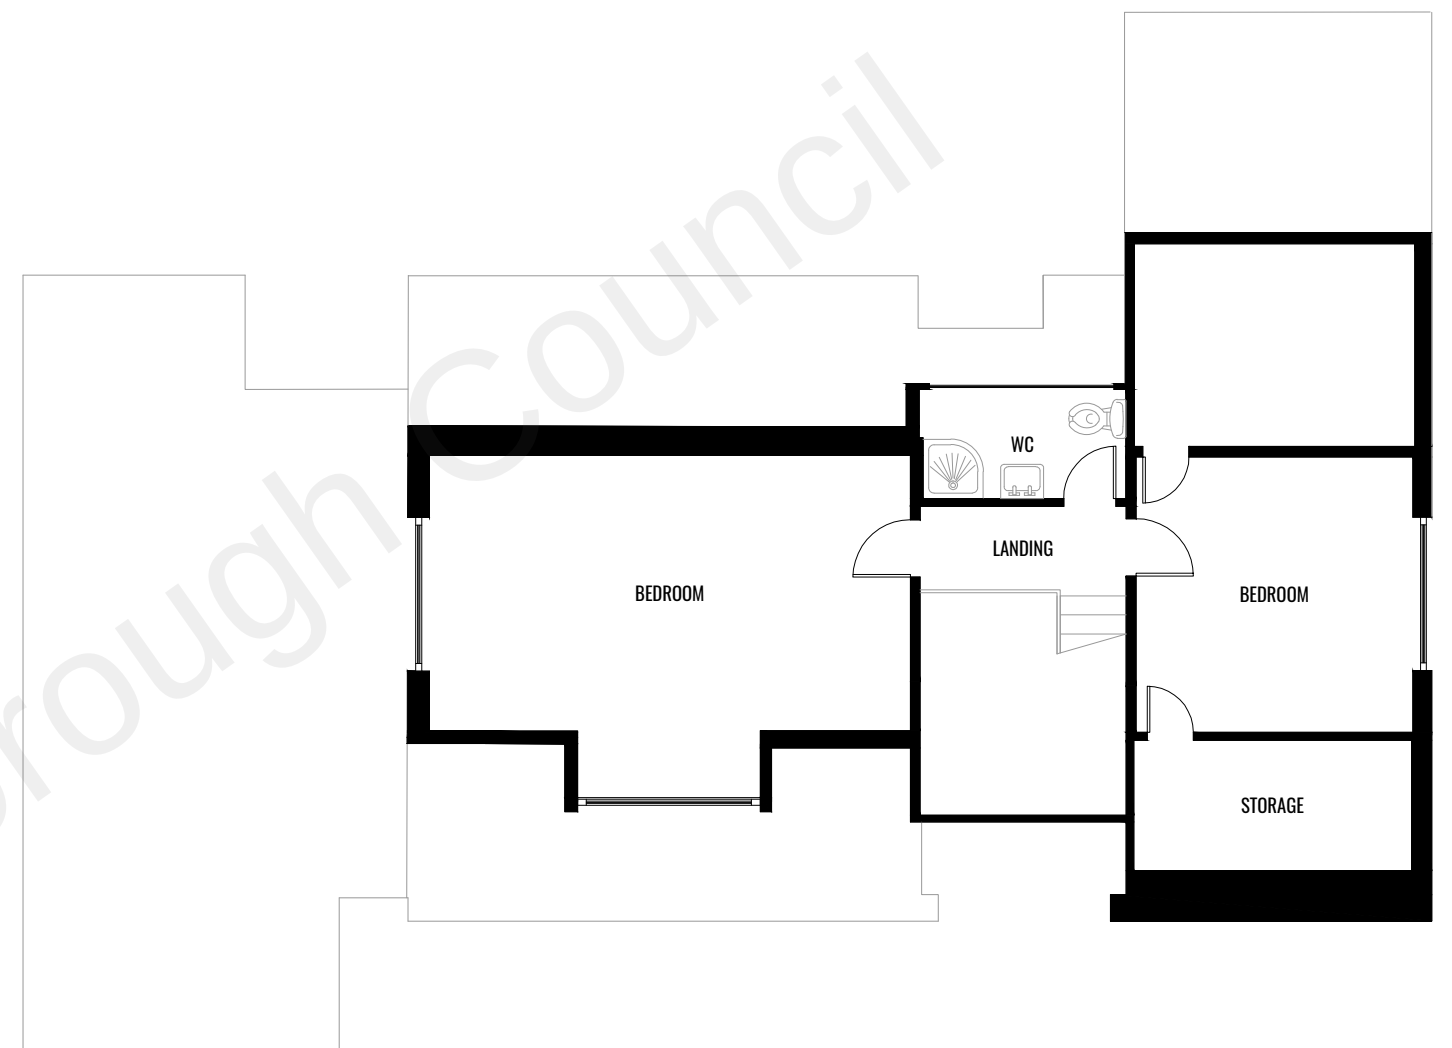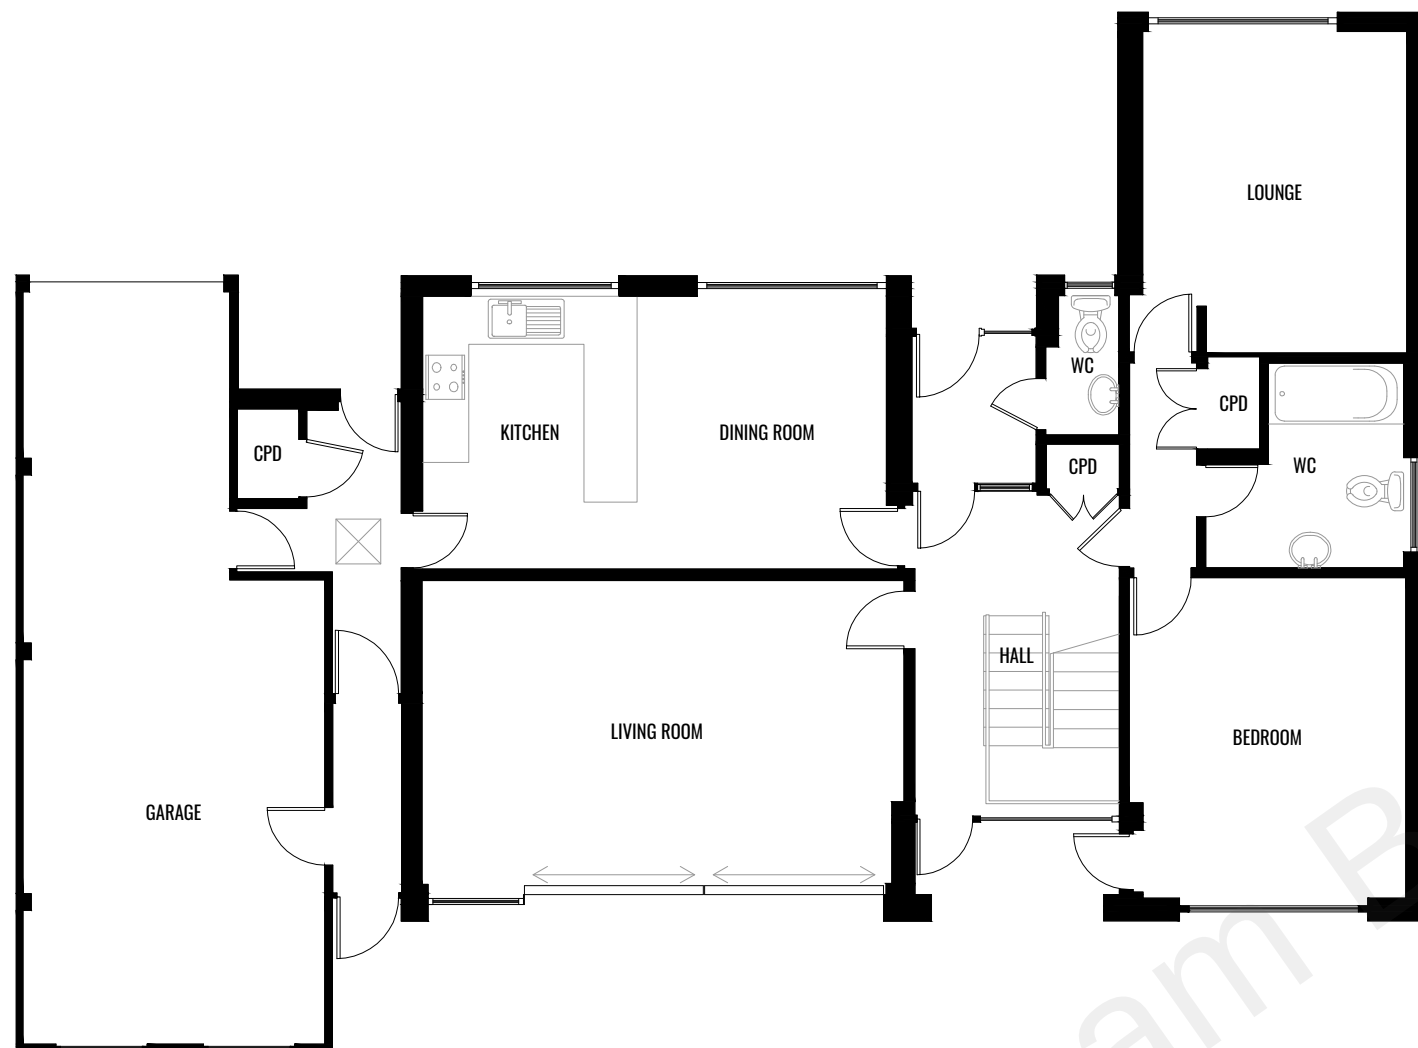





SOUTH ELEVATION | EXISTING

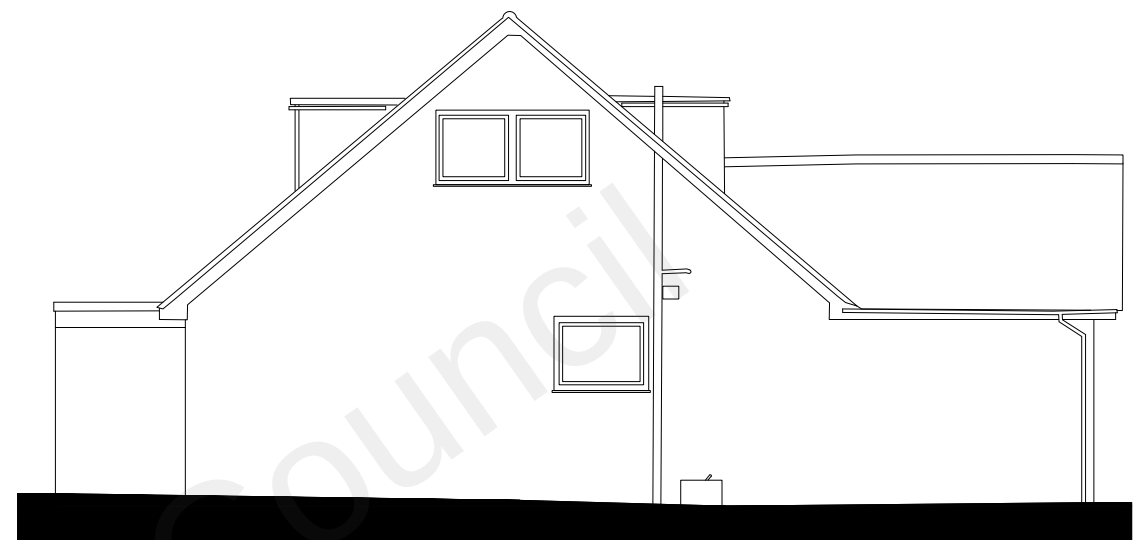


EAST ELEVATION | EXISTING

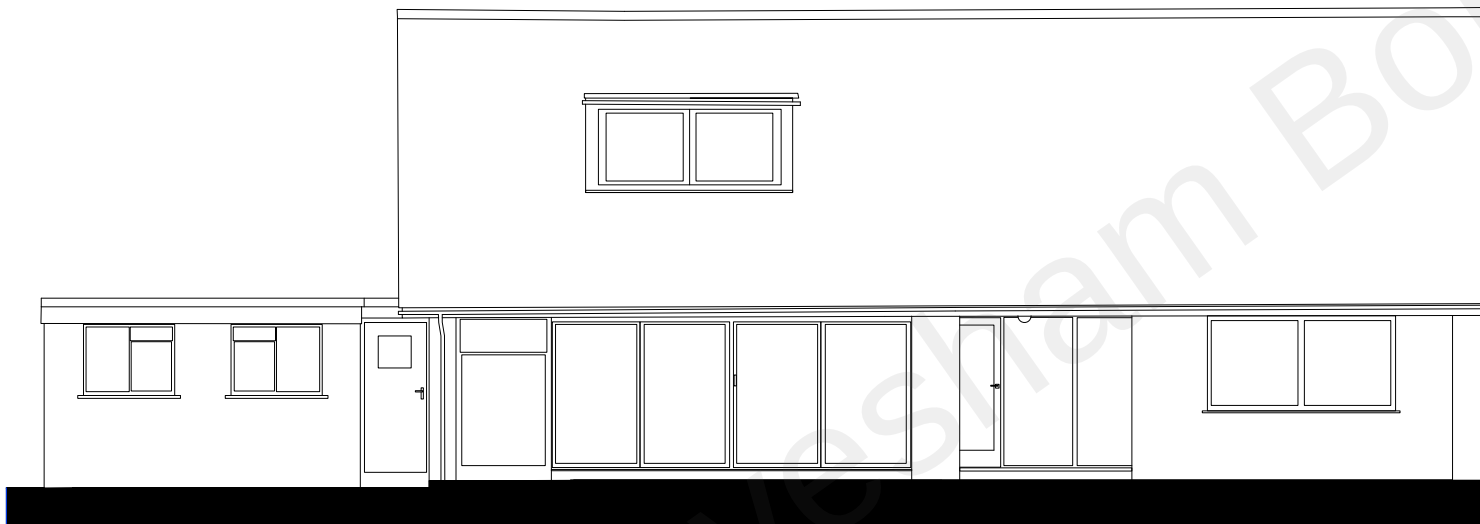

NORTH ELEVATION | EXISTING

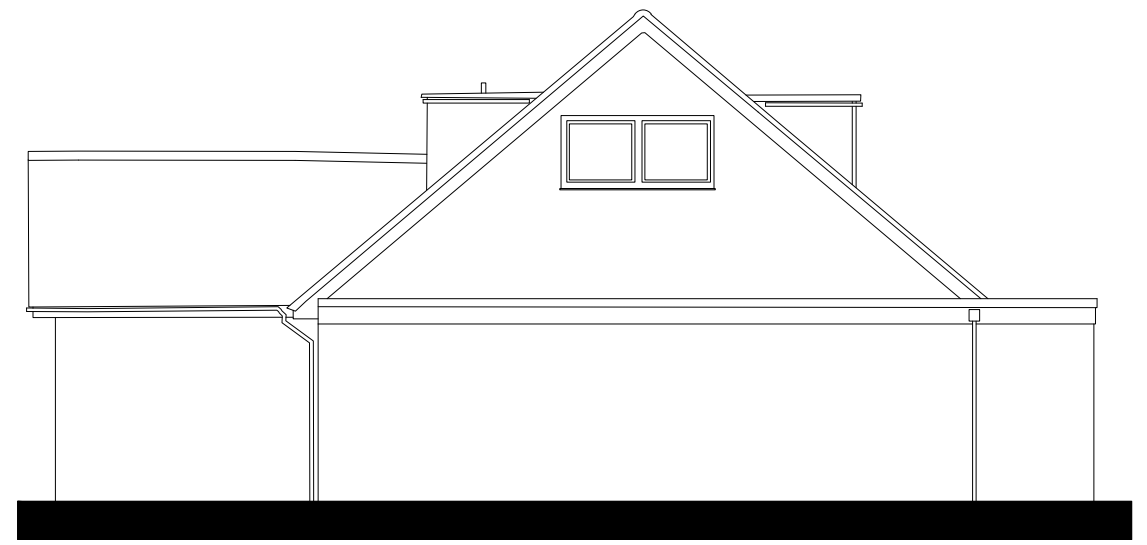


WEST ELEVATION | EXISTING

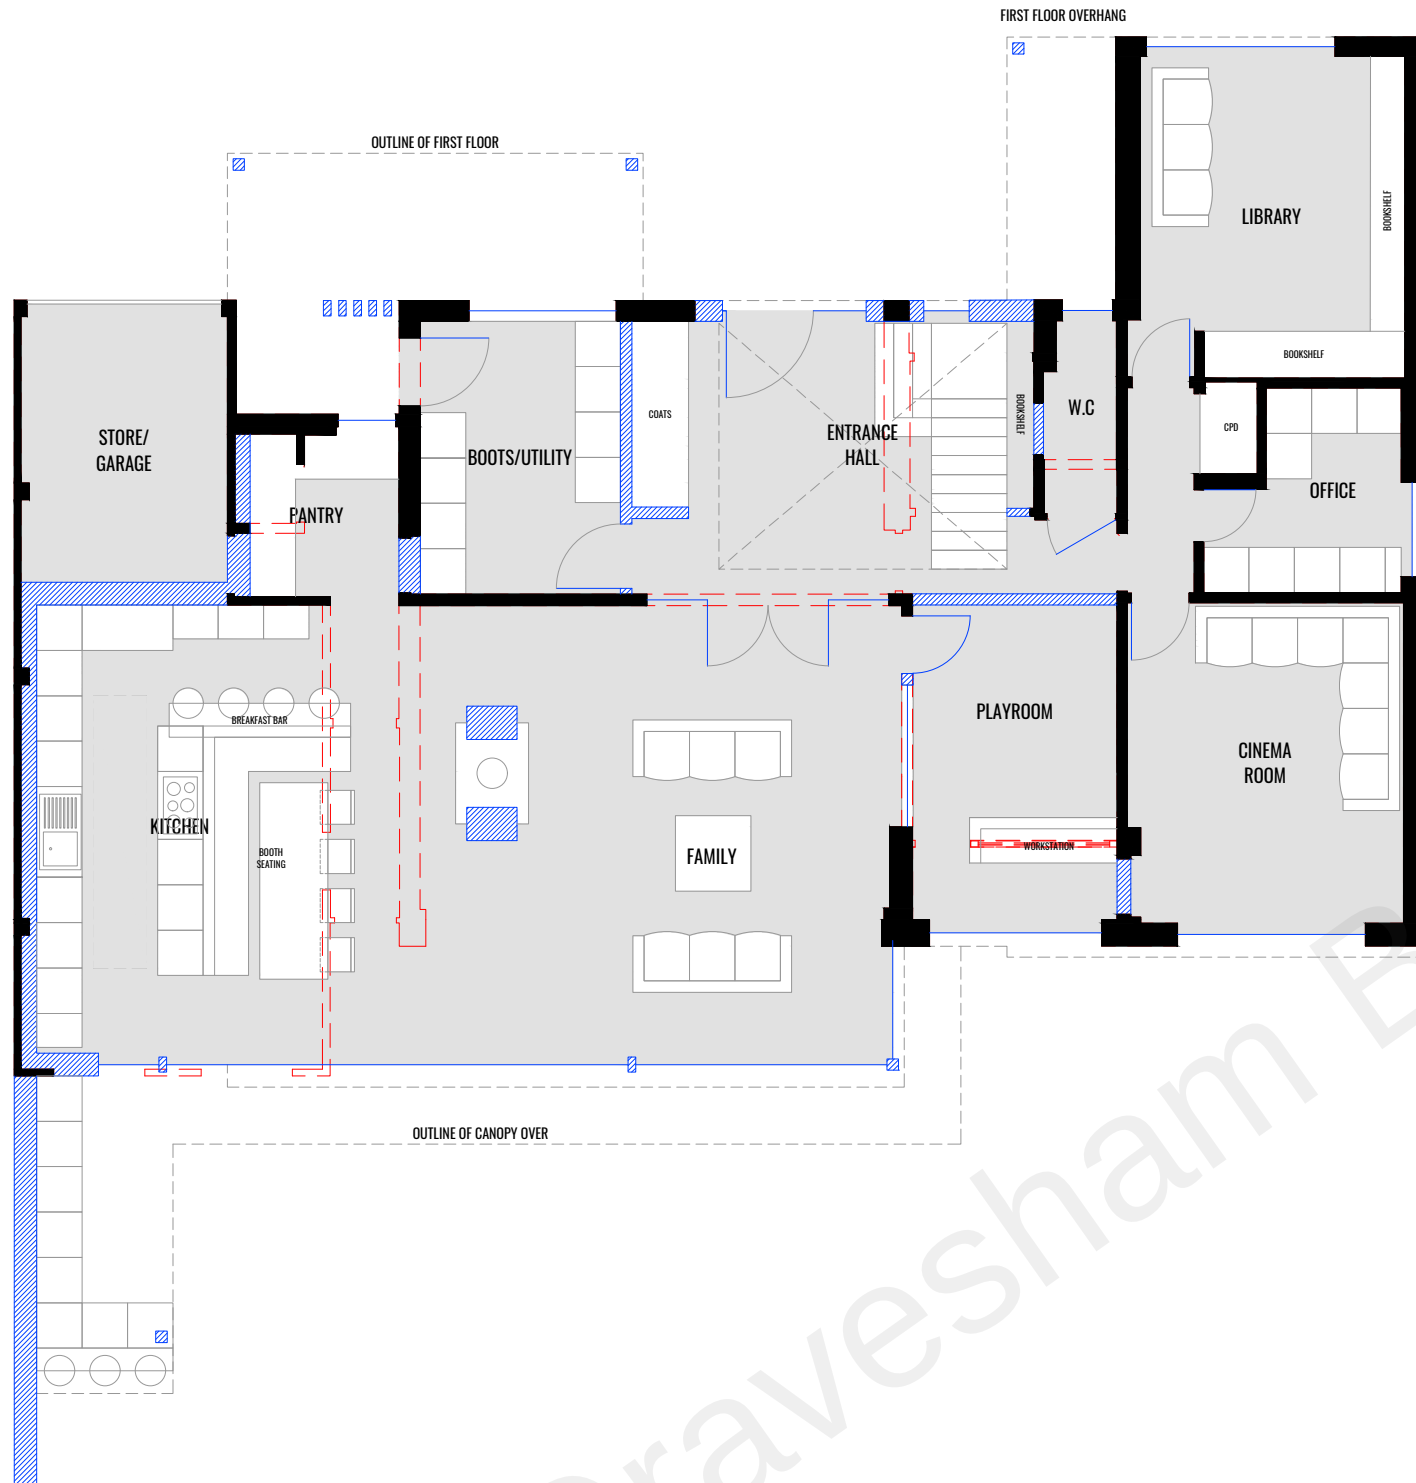

GROUND FLOOR PLAN | PROPOSED

0m 1.0m 2.5m 5.0m
1:100

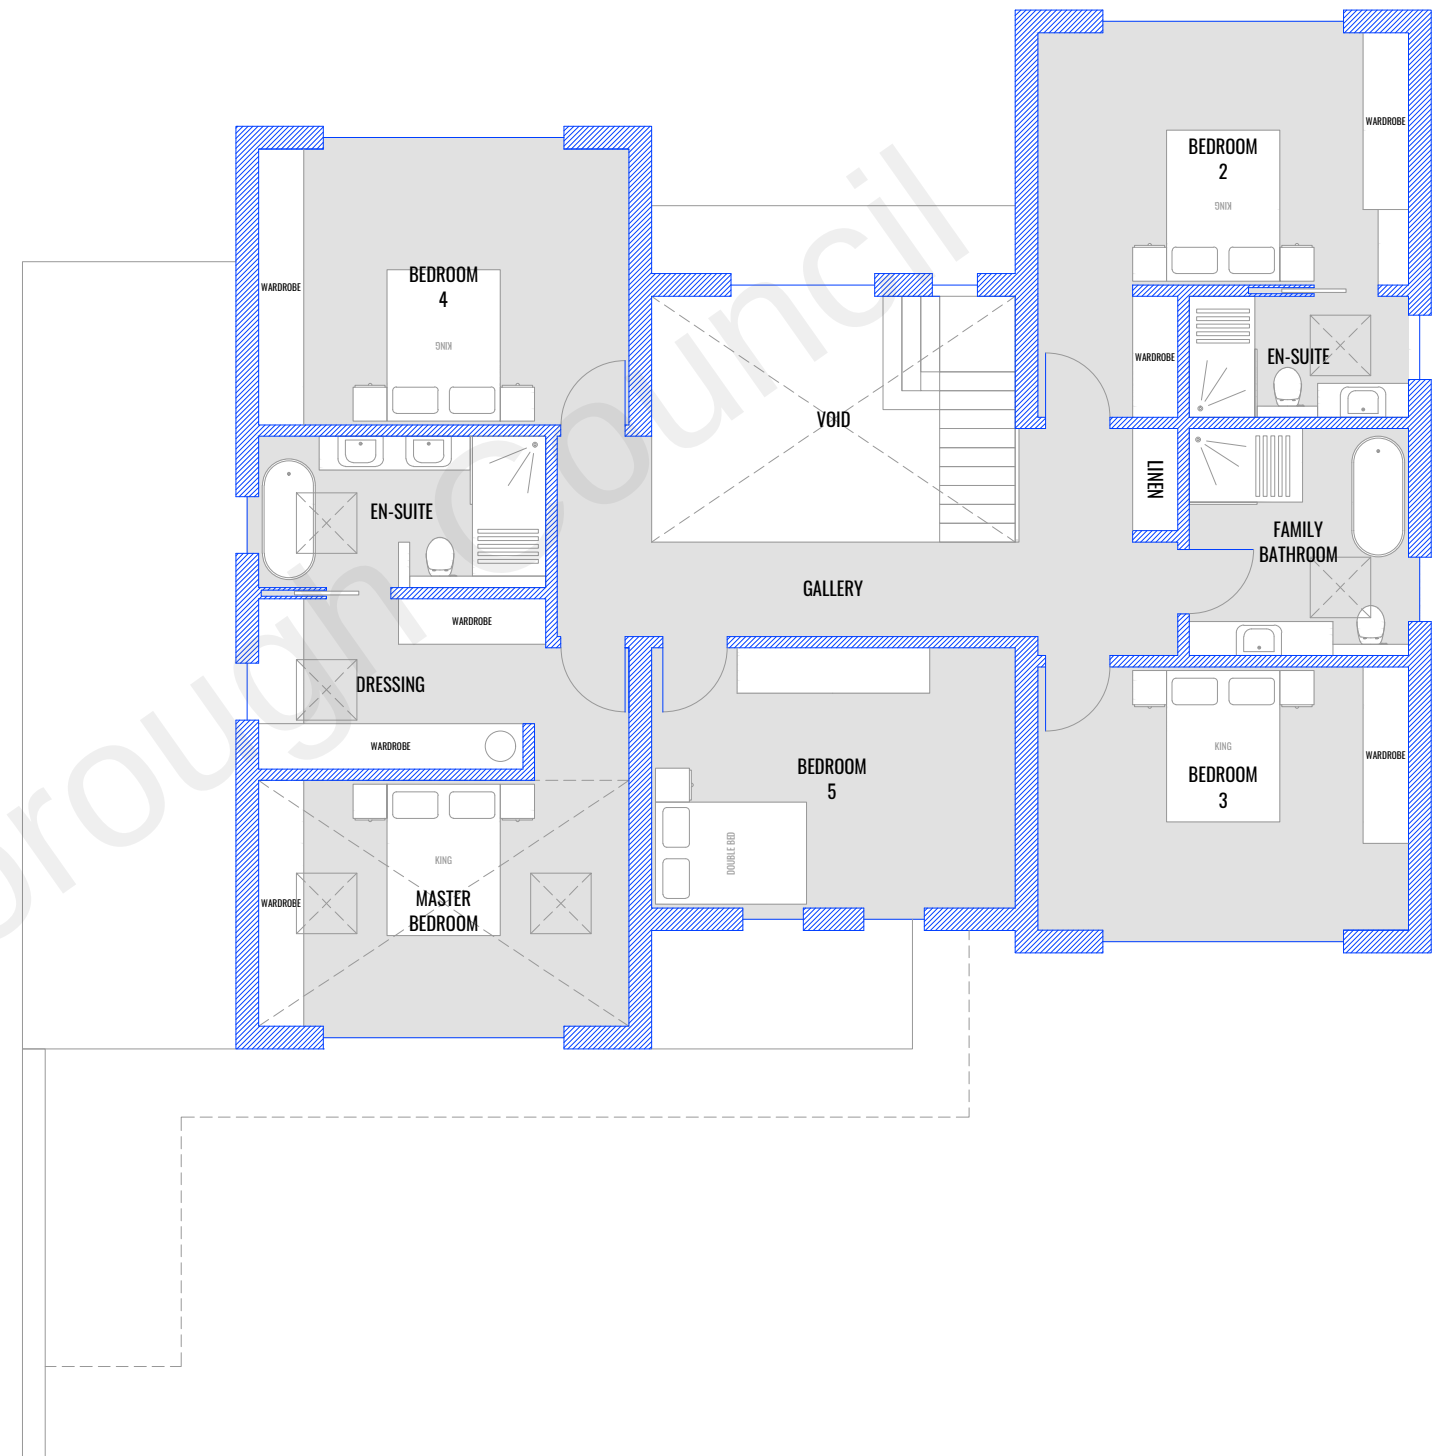

FIRST FLOOR PLAN | PROPOSED

0m 1.0m 2.5m 5.0m
1:100



SOUTH ELEVATION | PROPOSED

0m 1.0m 2.5m 5.0m
1:100



EAST ELEVATION | PROPOSED

0m 1.0m 2.5m 5.0m
1:100




NORTH ELEVATION | PROPOSED

0m 1.0m 2.5m 5.0m
1:100





WEST ELEVATION | PROPOSED

0m 1.0m 2.5m 5.0m
1:100

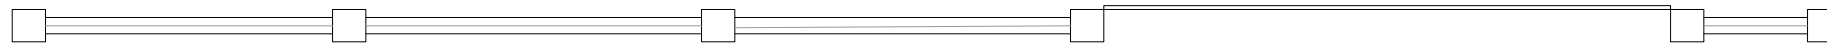

BOUNDARY WALL PLAN | PROPOSED

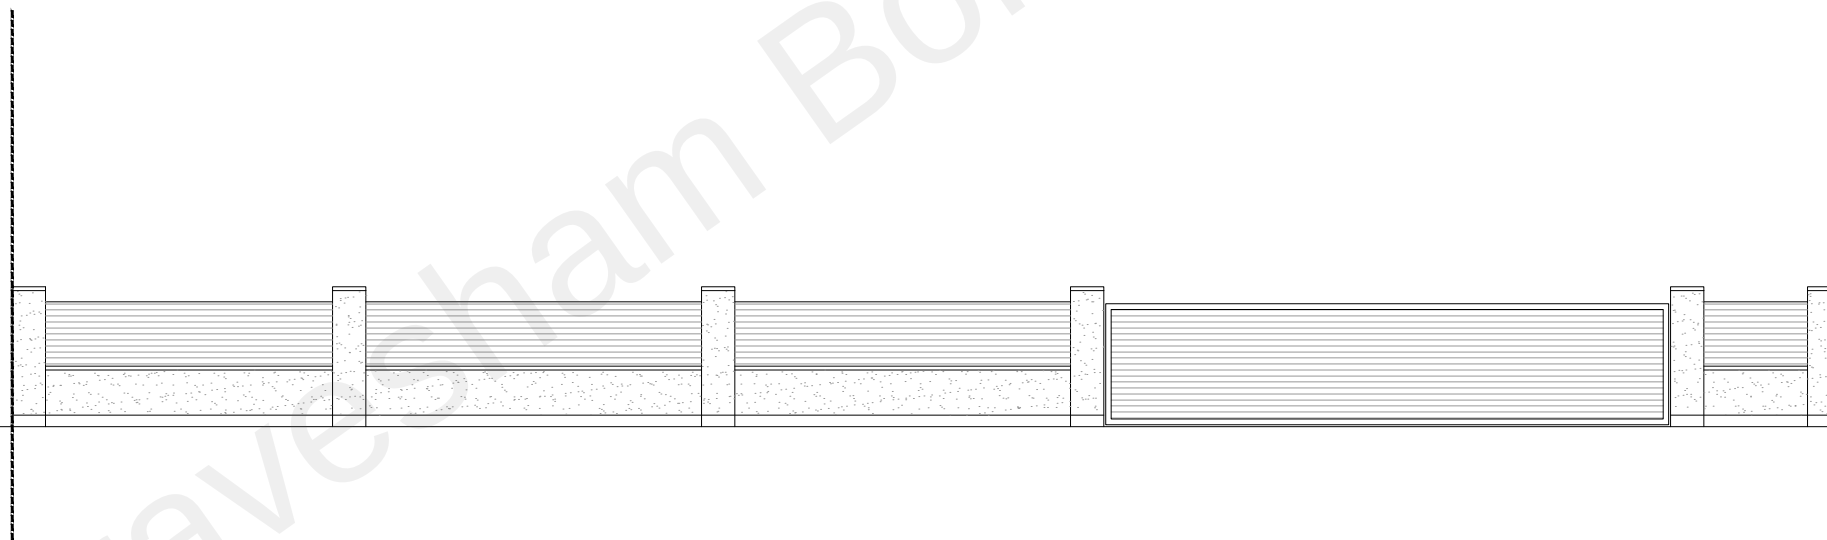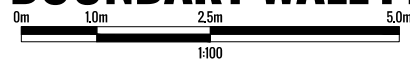

BOUNDARY WALL ELEVATION | PROPOSED





FRONT SKETCH PERSPECTIVE



REAR SKETCH PERSPECTIVE

