


DO NOT SCALE FROM THIS DRAWING
ALL DIMENSIONS TO BE VERIFIED BY THE CONTRACTOR ON SITE

1:200 5 10 15 20m



Street scene 03 - Through Middle of Site

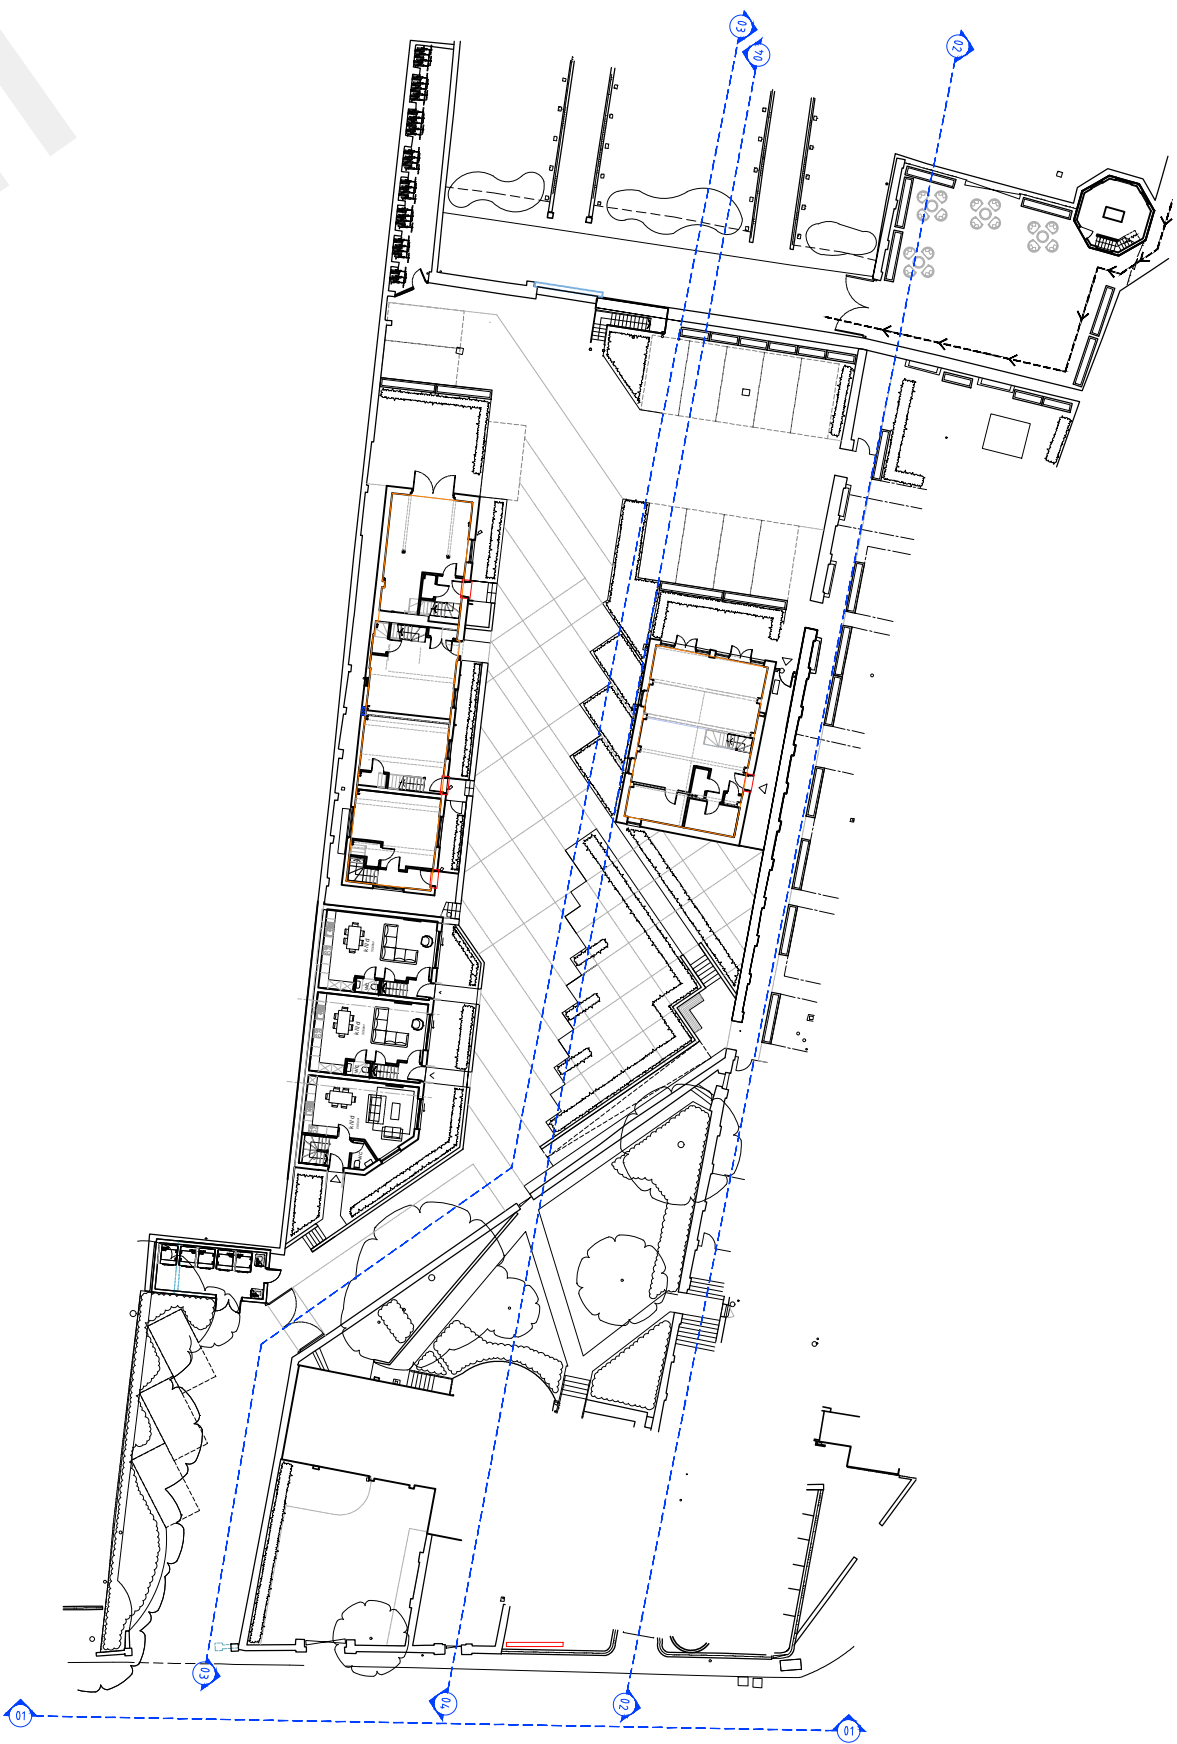

Street Scene Key



Street scene 04 - Through Middle of Site

A		Amended to reflect planning officer comments.		May 22	AR	
REV	DESCRIPTION			DATE	BY	CHKD
TURNER JACKSON+DAY ASSOCIATES Radio House Thanet Way, Whitstable Kent CT5 3QX t: 01227 261453 e: enquiries@tjda.co.uk www.turnerjacksonday.co.uk client details Mile Property Group Ltd project details Custom House The Terrace, Gravesend, DA12 2DE drawing title Proposed Streetscenes date scale drawn by checked by Mar21 1:200@A1 NS project no. drawing no. revision 1735 024 A						