

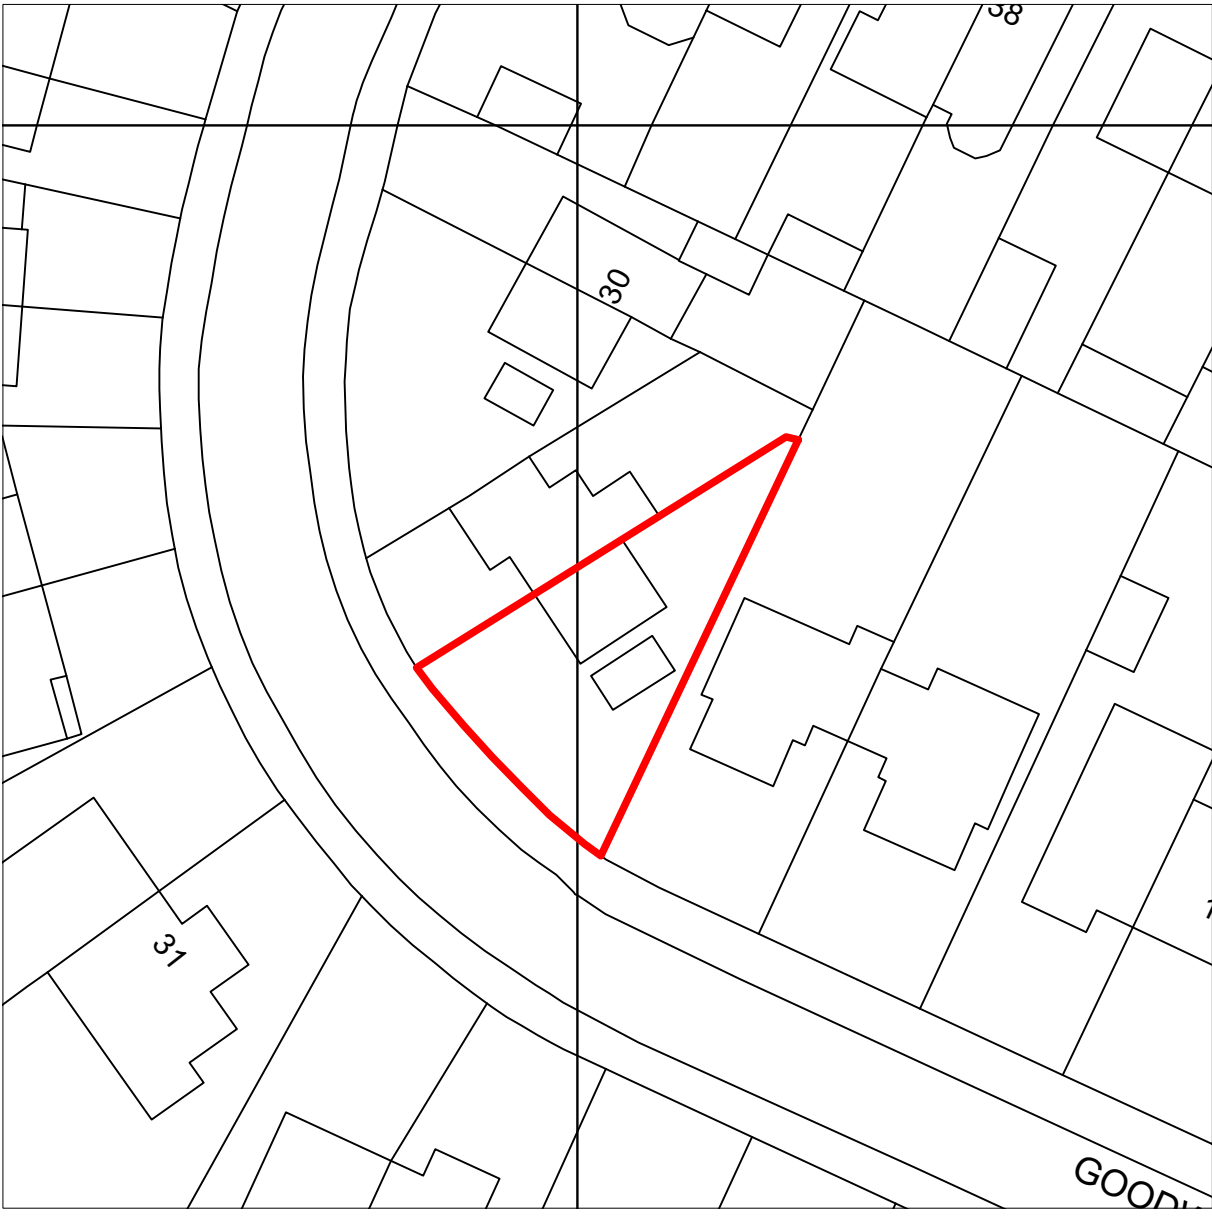


LOCATION PLAN
Scale: 1:1250 @ A3

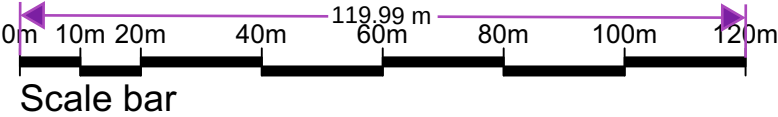

BLOCK PLAN
Scale: 1:500 @ A3

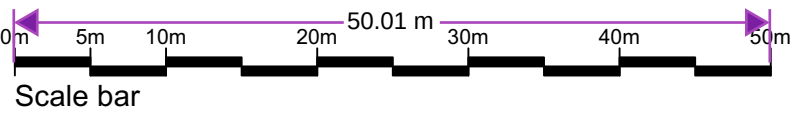

REV	DESCRIPTION	DATE	INIT	CHKD
STATUS	FOR INFORMATION			

Client
Mr. A Scott

Project
**24 Goodwood Crescent, Gravesend
Kent DA12 5EL**

Title
Existing Location & Block Plan

Scale	Date	Drawn	Checked
As Noted	14.08.2024	N/A	N/A
Project No:	Drawing No.	Revision	
2024-076	001	~	