




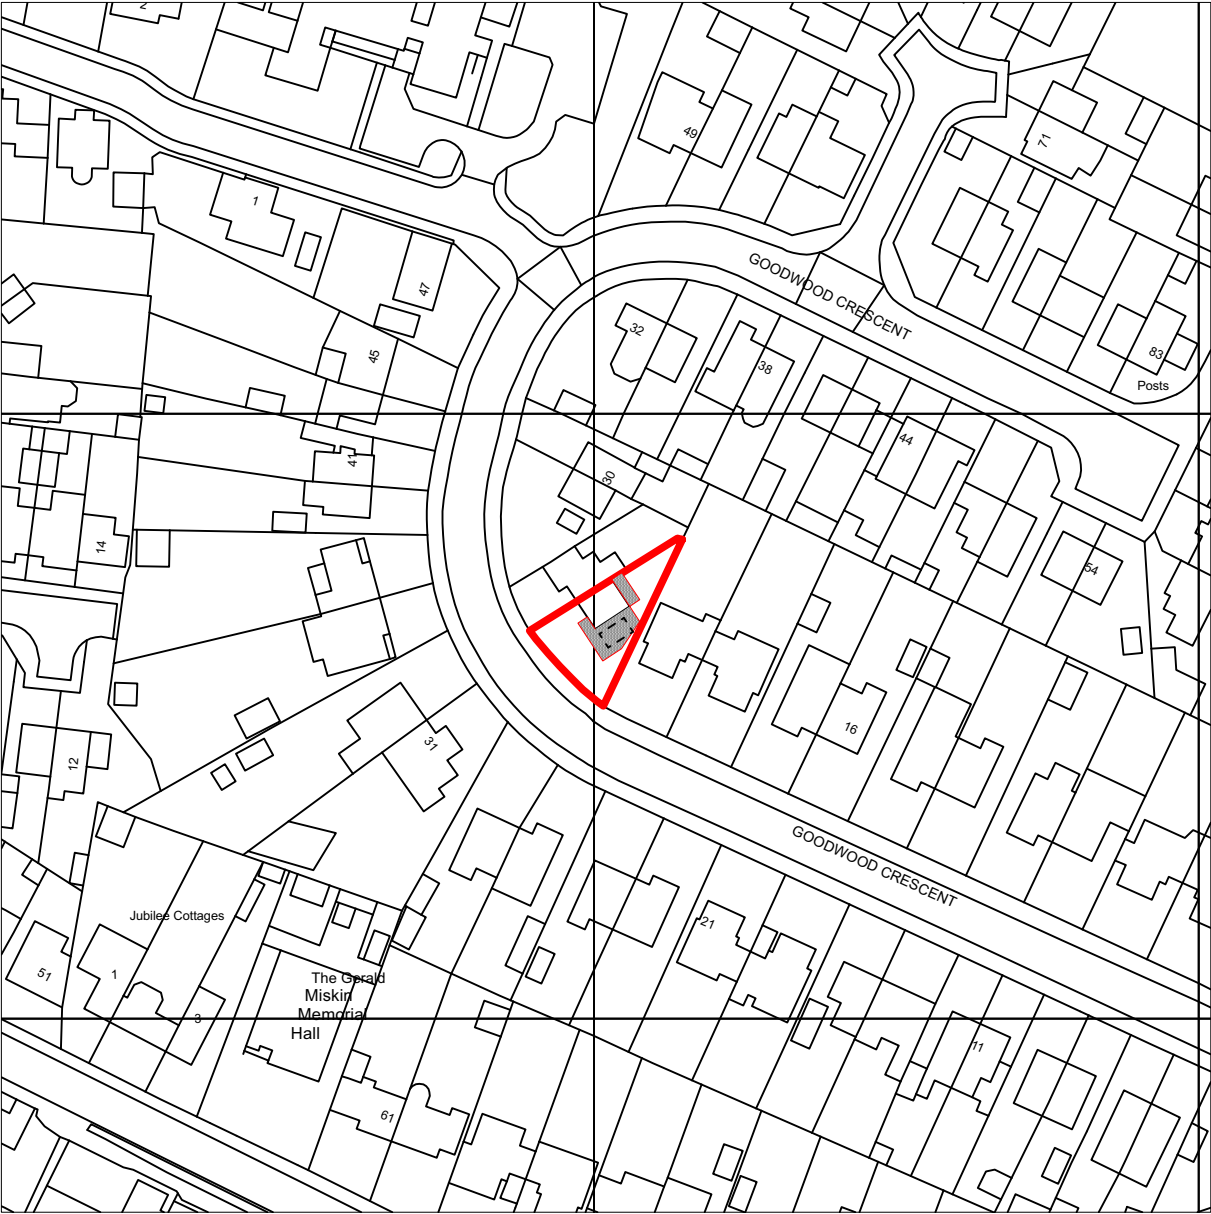

LOCATION PLAN
Scale: 1:1250 @ A3

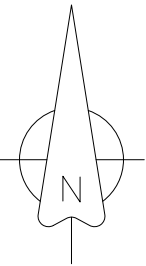

BLOCK PLAN
Scale: 1:500 @ A3

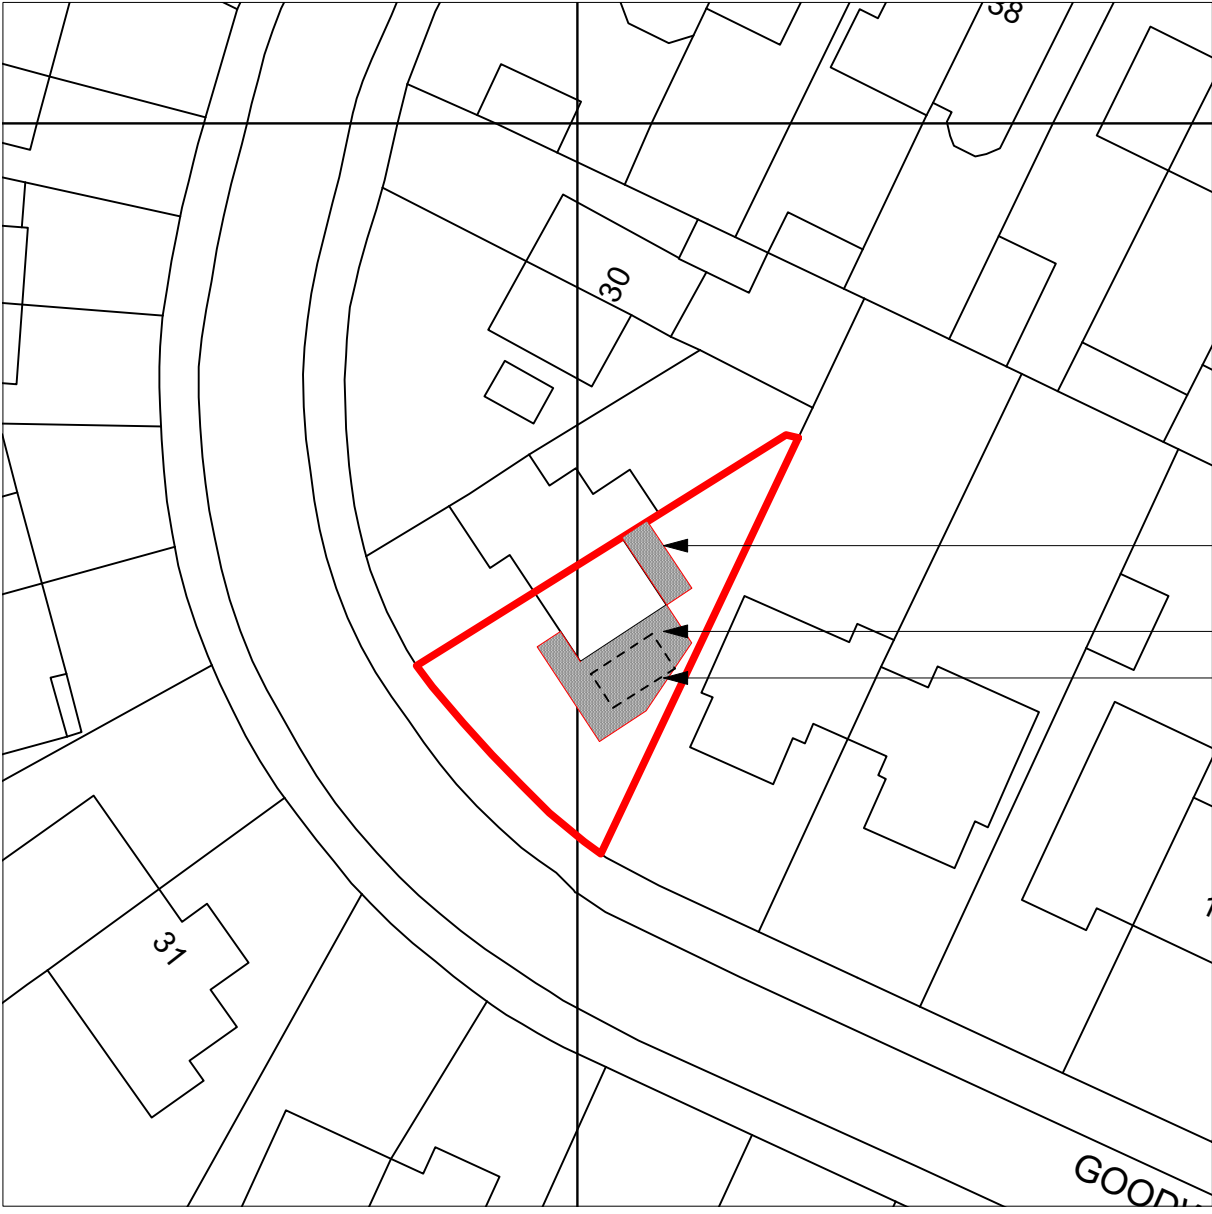

Hatched area indicates proposed single storey extension

Hatched area indicates proposed double storey extension

Dotted line indicates existing garage to be demolished.

A Drawing updated following planners comment.				02.10.24	
REV	DESCRIPTION	DATE	INIT	CHKD	
STATUS		FOR INFORMATION			

Client

Mr. A Scott

Project
24 Goodwood Crescent, Gravesend
Kent DA12 5EL

Title
Proposed Location & Block Plan

Scale	Date	Drawn	Checked
As Noted	14.08.2024	N/A	N/A
Project No:	Drawing No.	Revision	
2024-076	006	~	