
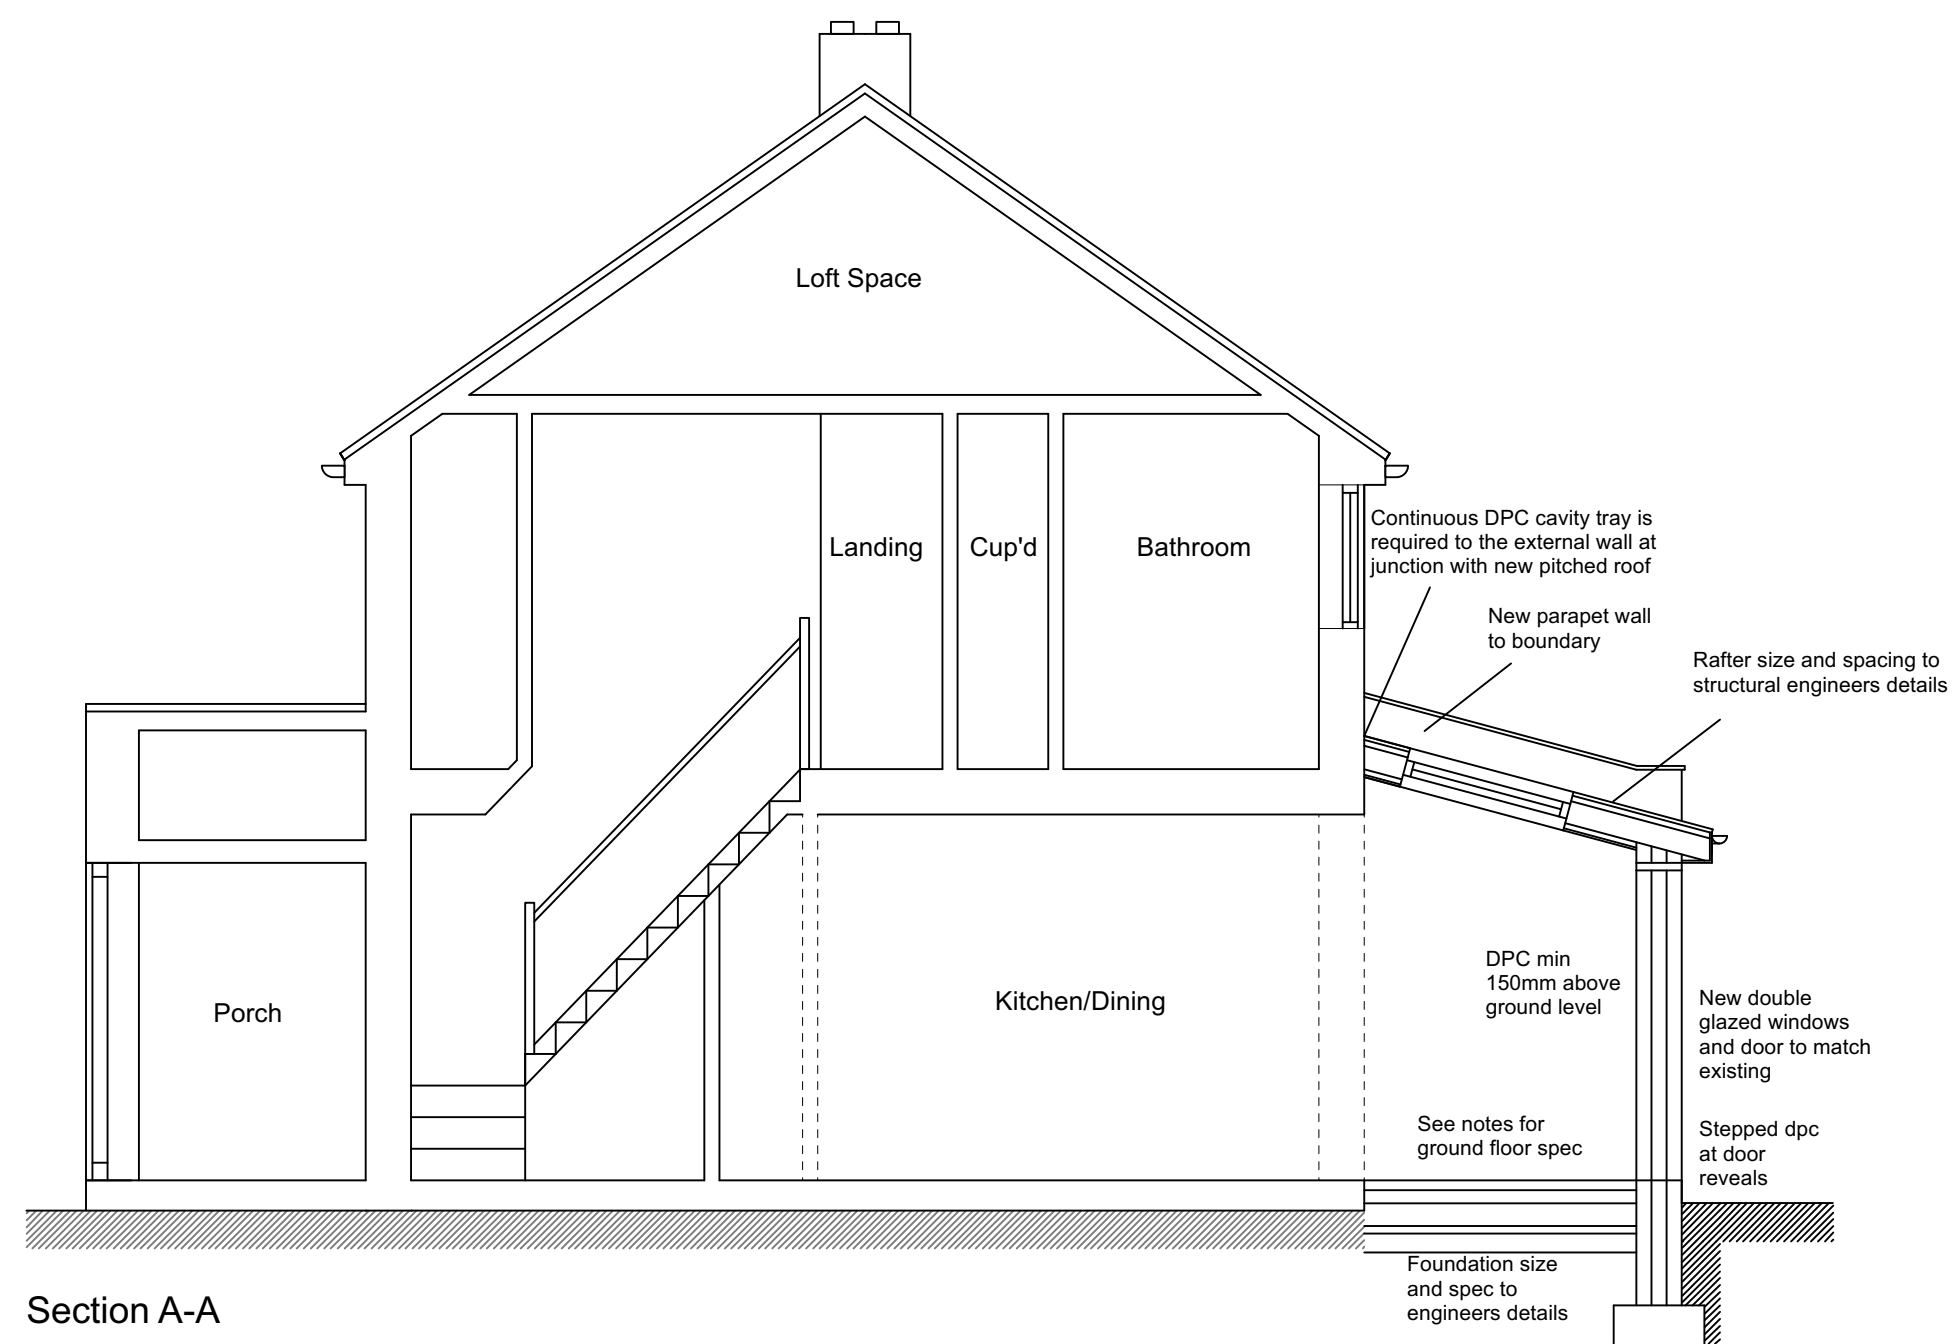
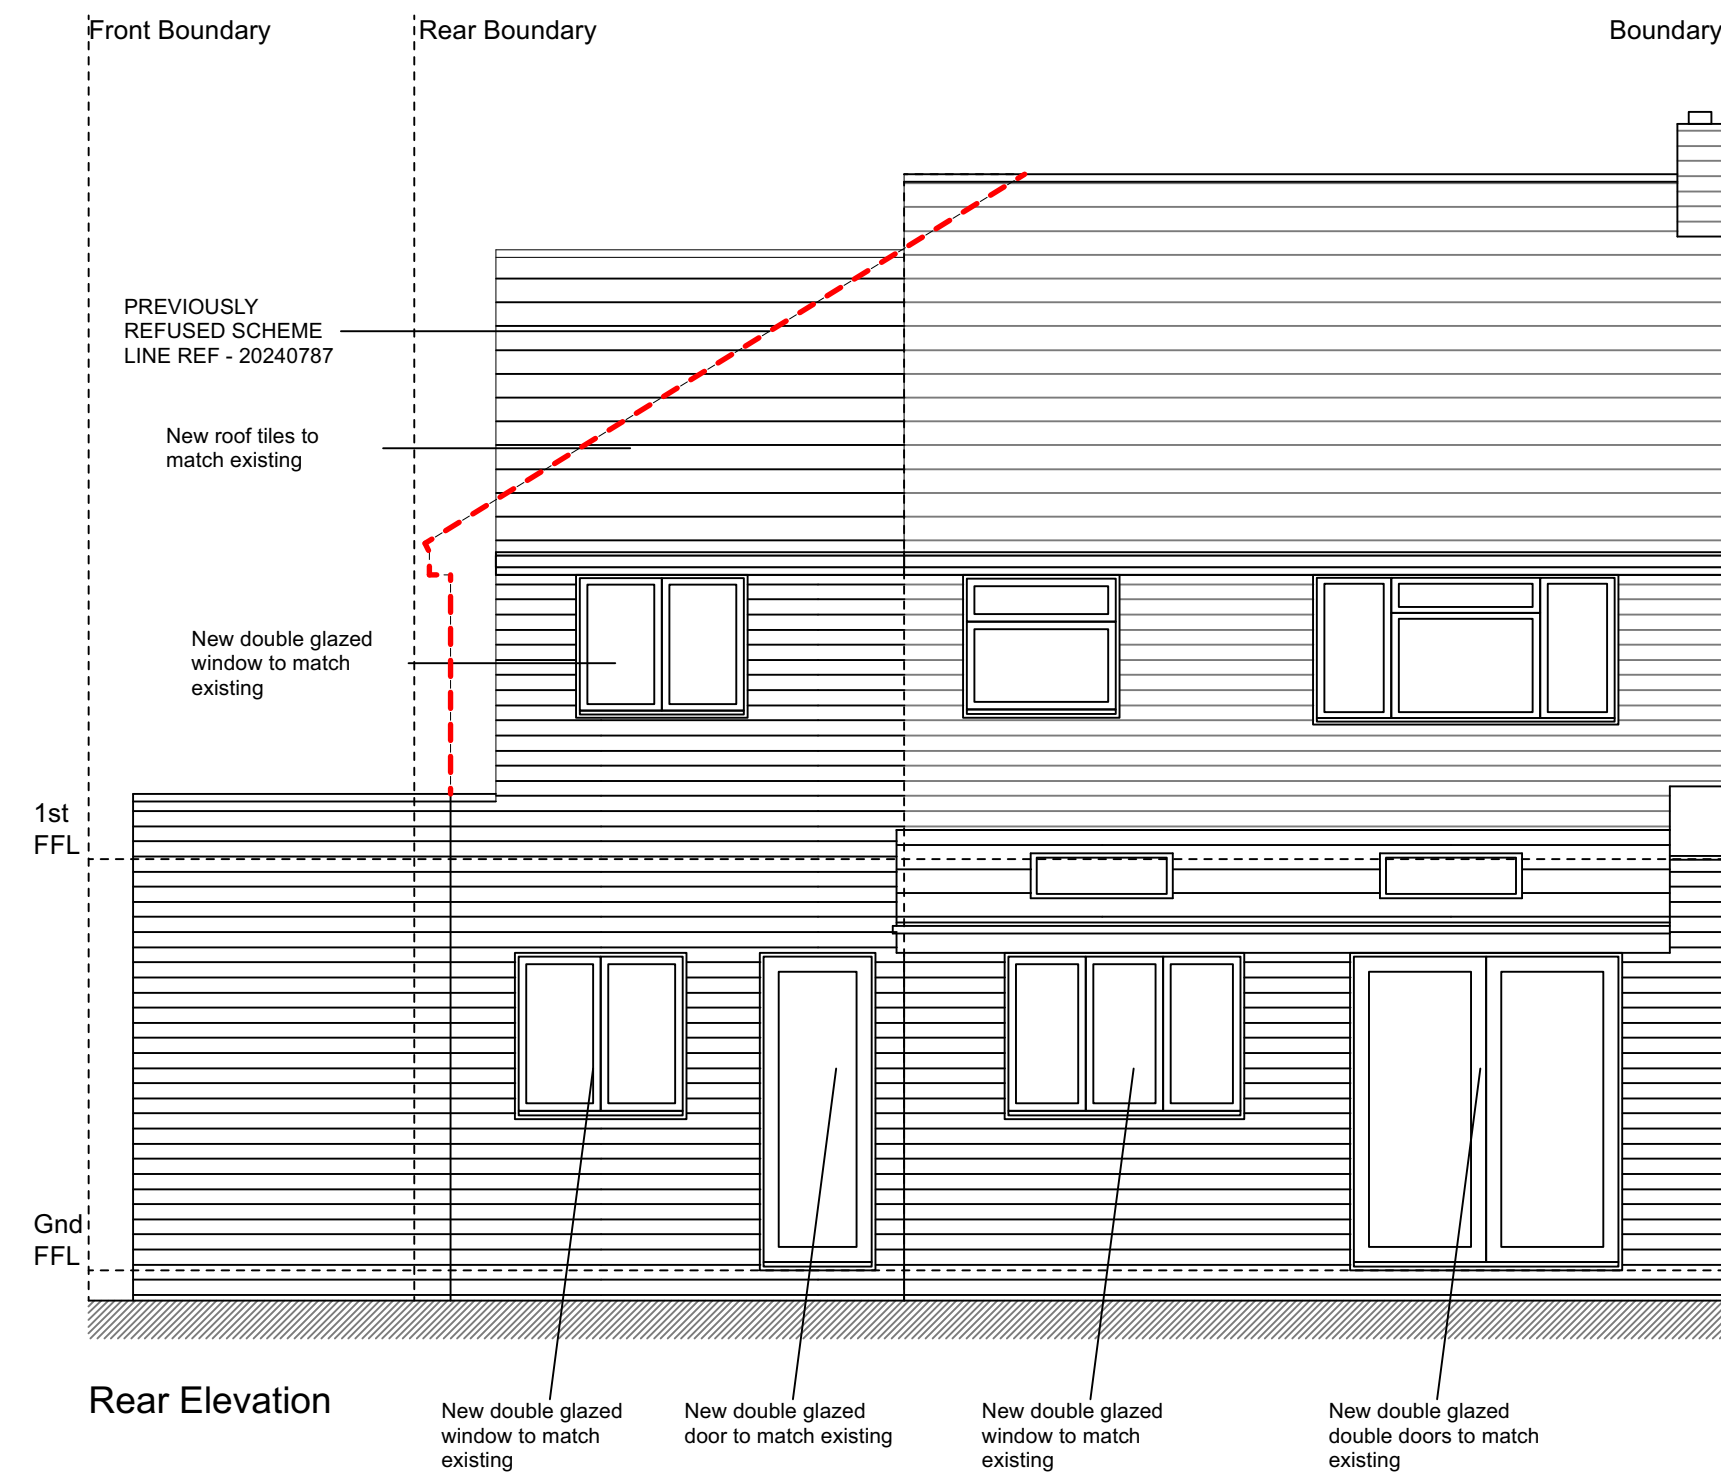
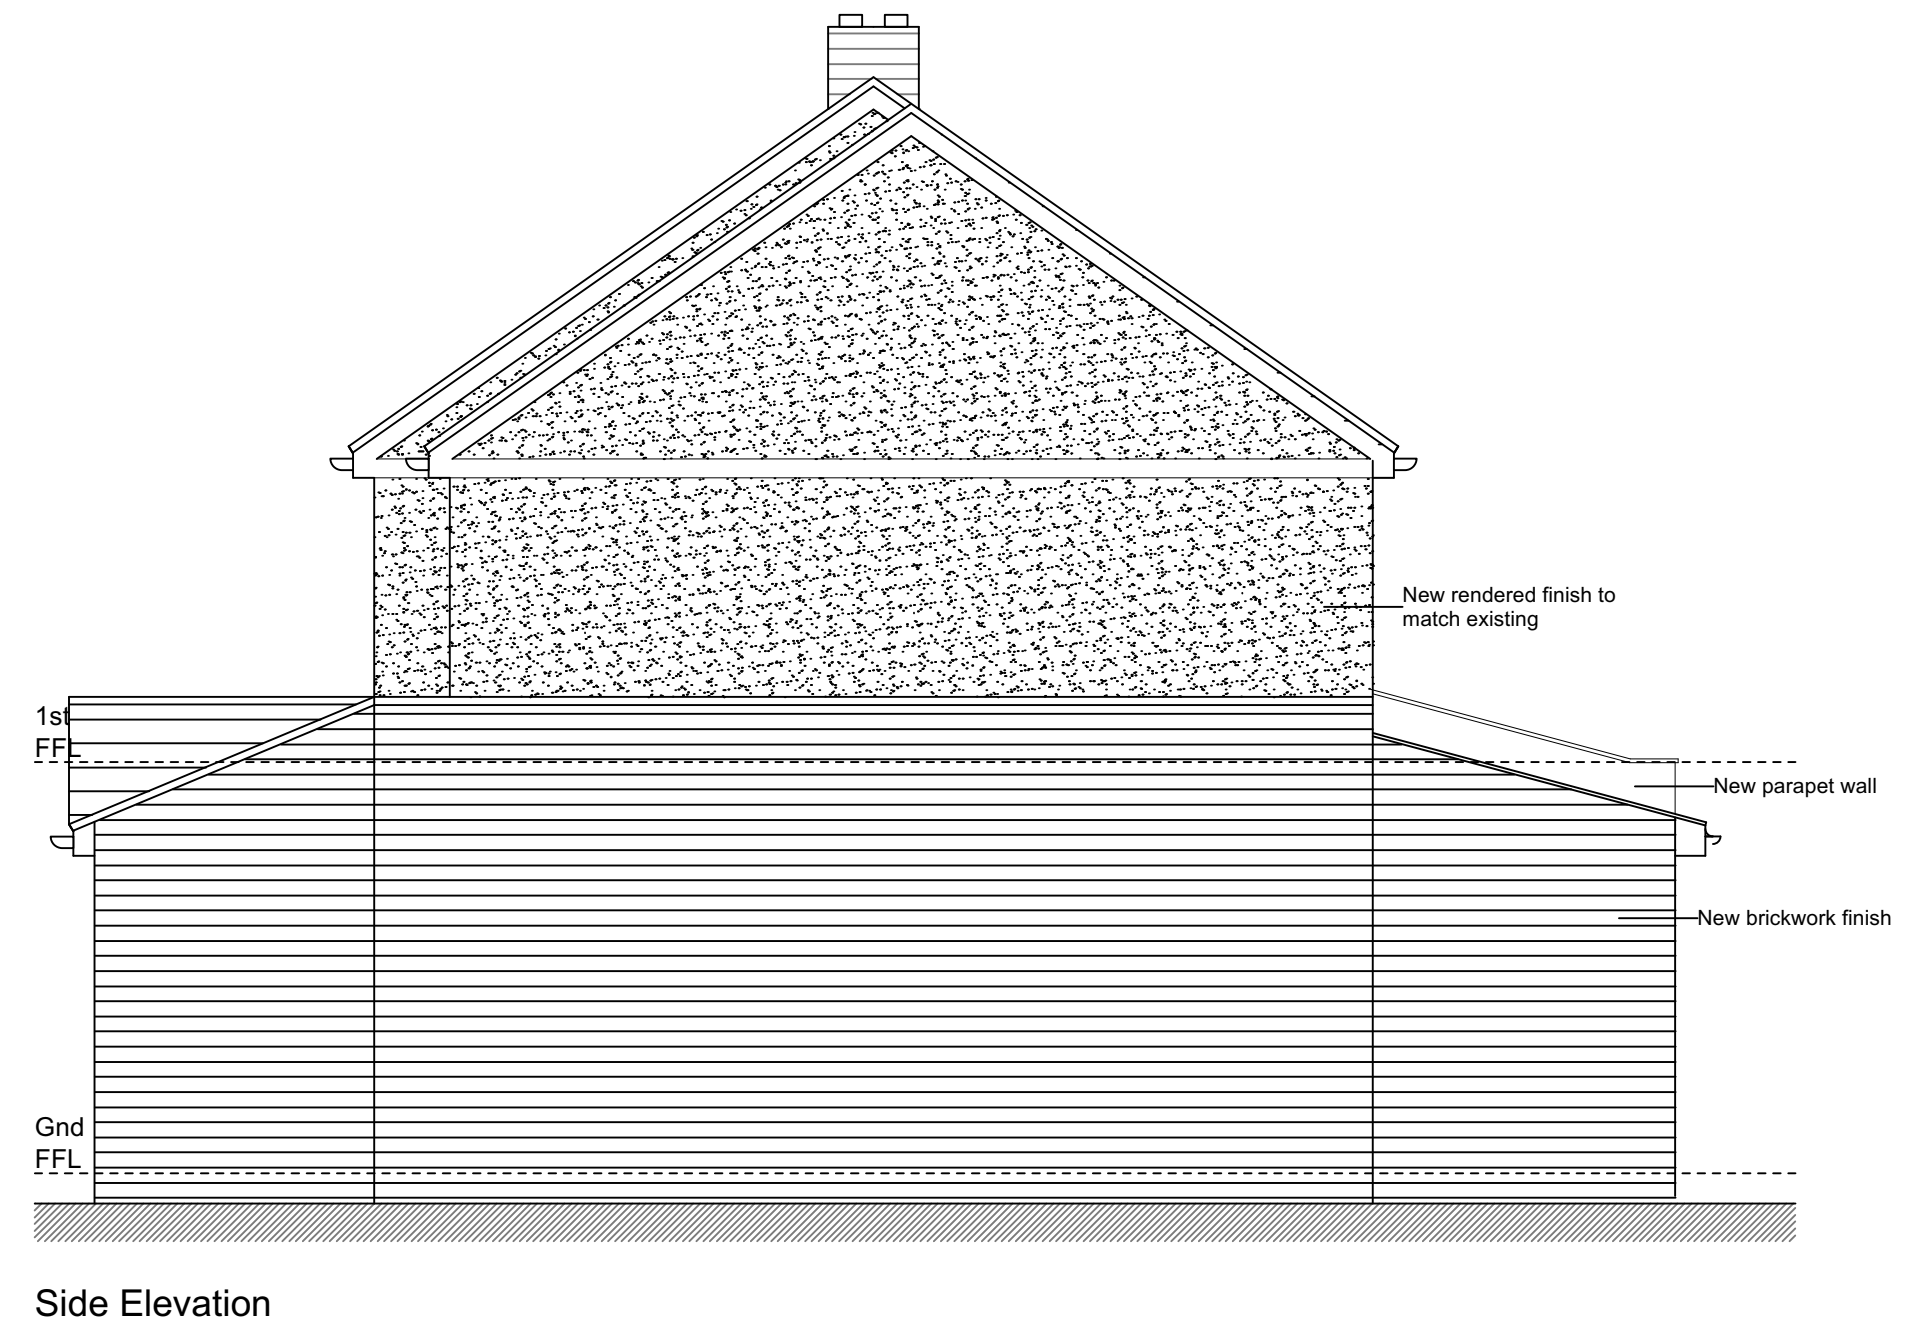


- Note:-**
- All dimensions where indicated are approximate and are for guidance purposes only. Actual dimensions should be checked on site.
 - For proposed plans see drawing 2024/076 - 004.
 - Contractor to assume design responsibility under CDM2015.
 - Note, all structural information noted should be checked against detailed structural engineers information / calculation sheets.

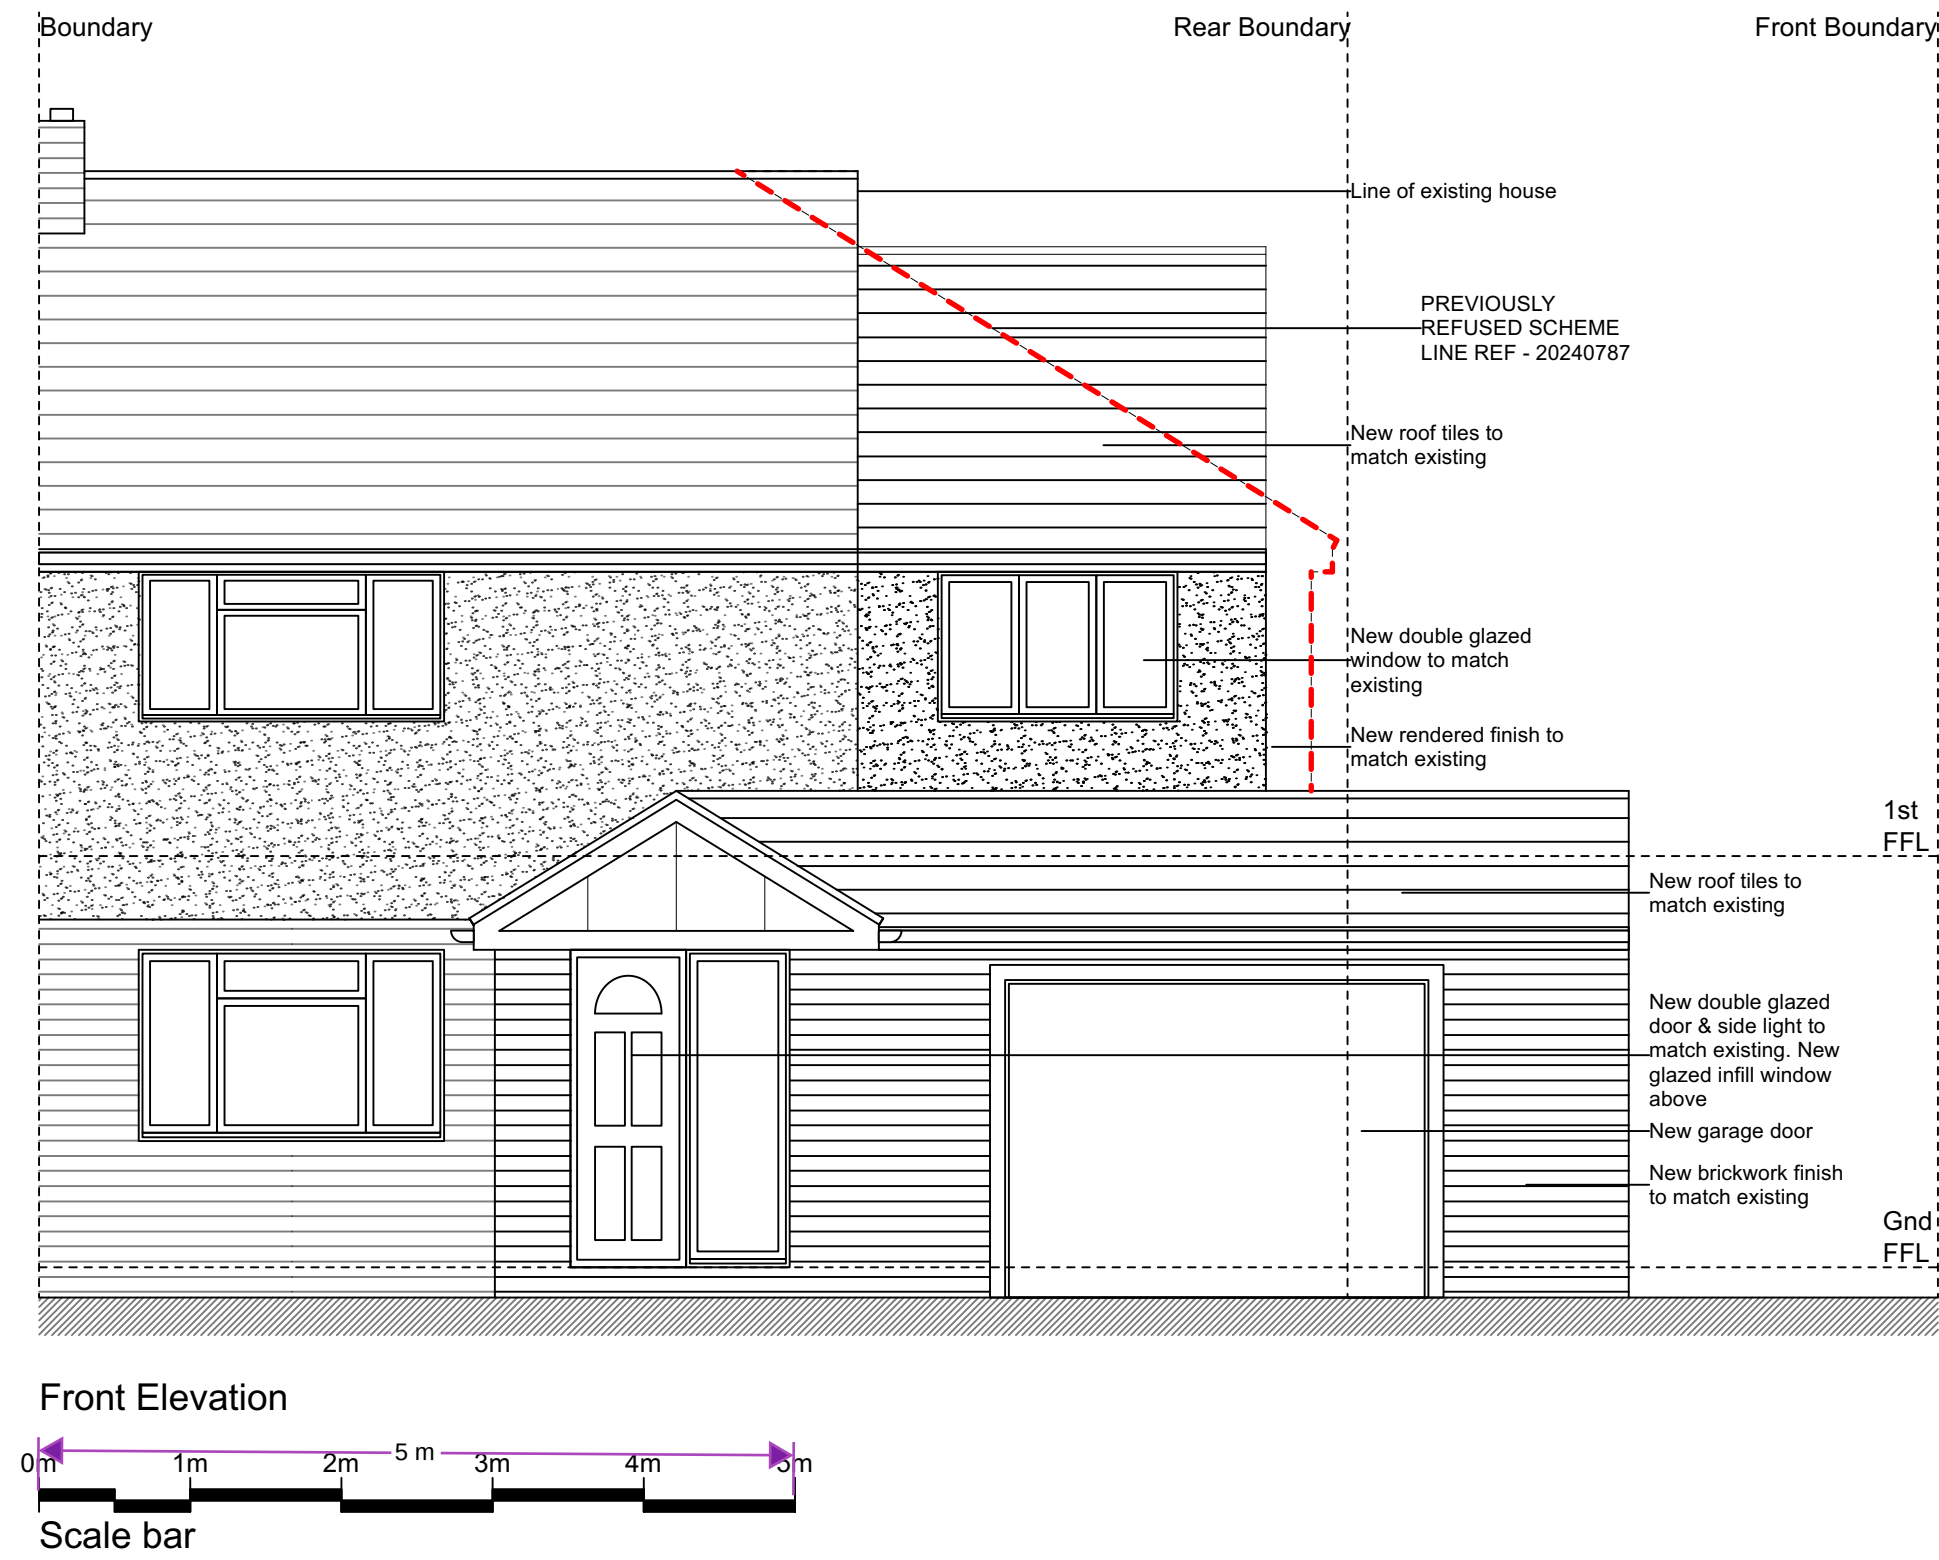

C	Drawing updated following planning refusal	31.01.25
B	Rear boundary shown following planners comment.	26.08.24
A	Drawing updated following client comment.	26.08.24

REV	DESCRIPTION	DATE	INIT	CHKD
STATUS	FOR INFORMATION			

Client

Mr. A Scott

Project

24 Goodwood Crescent, Gravesend
Kent DA12 5EL

Title

Proposed Elevations & Section

Scale	Date	Drawn	Checked
1:50@A1	14.08.2024	N/A	N/A
Project No:	Drawing No.	Revision	
2024-076	005	C	