


Location Plan

Site Address: 98, Cecil Road, Gravesend, DA11 7DG



Date Produced: 21-May-2024

Scale: 1:1250 @A3

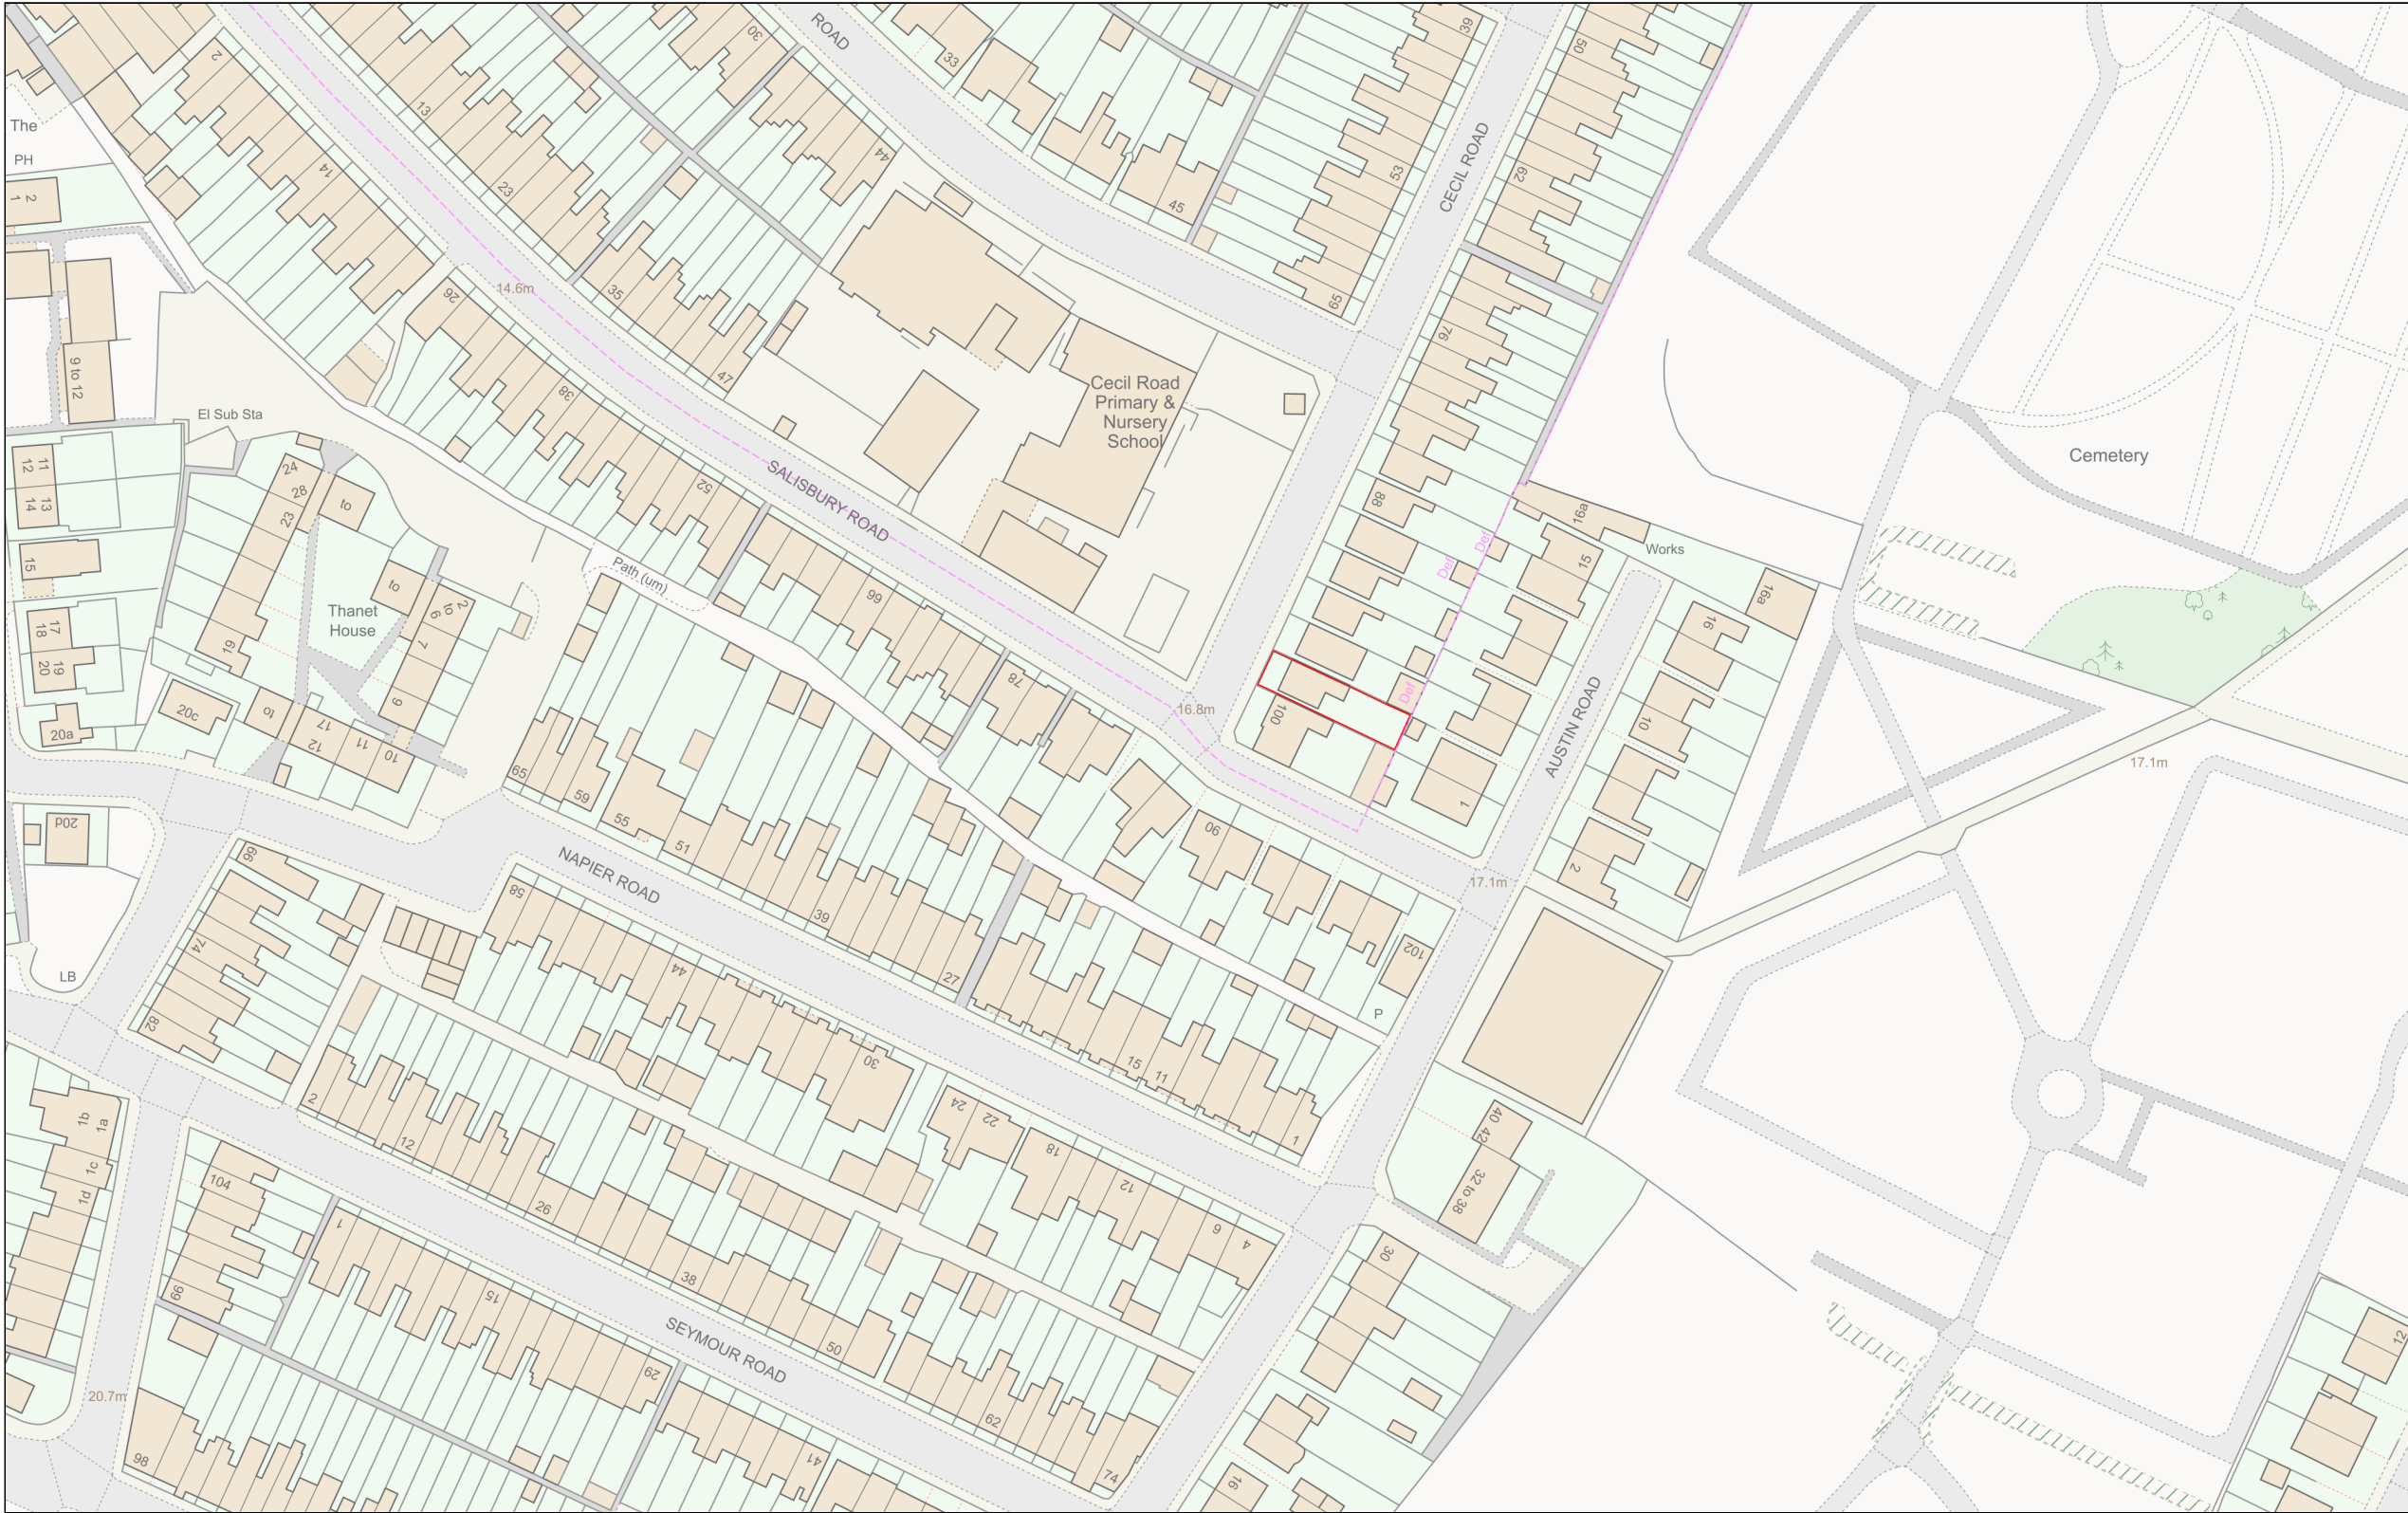

Planning Portal Reference: PP-13082519v1

