



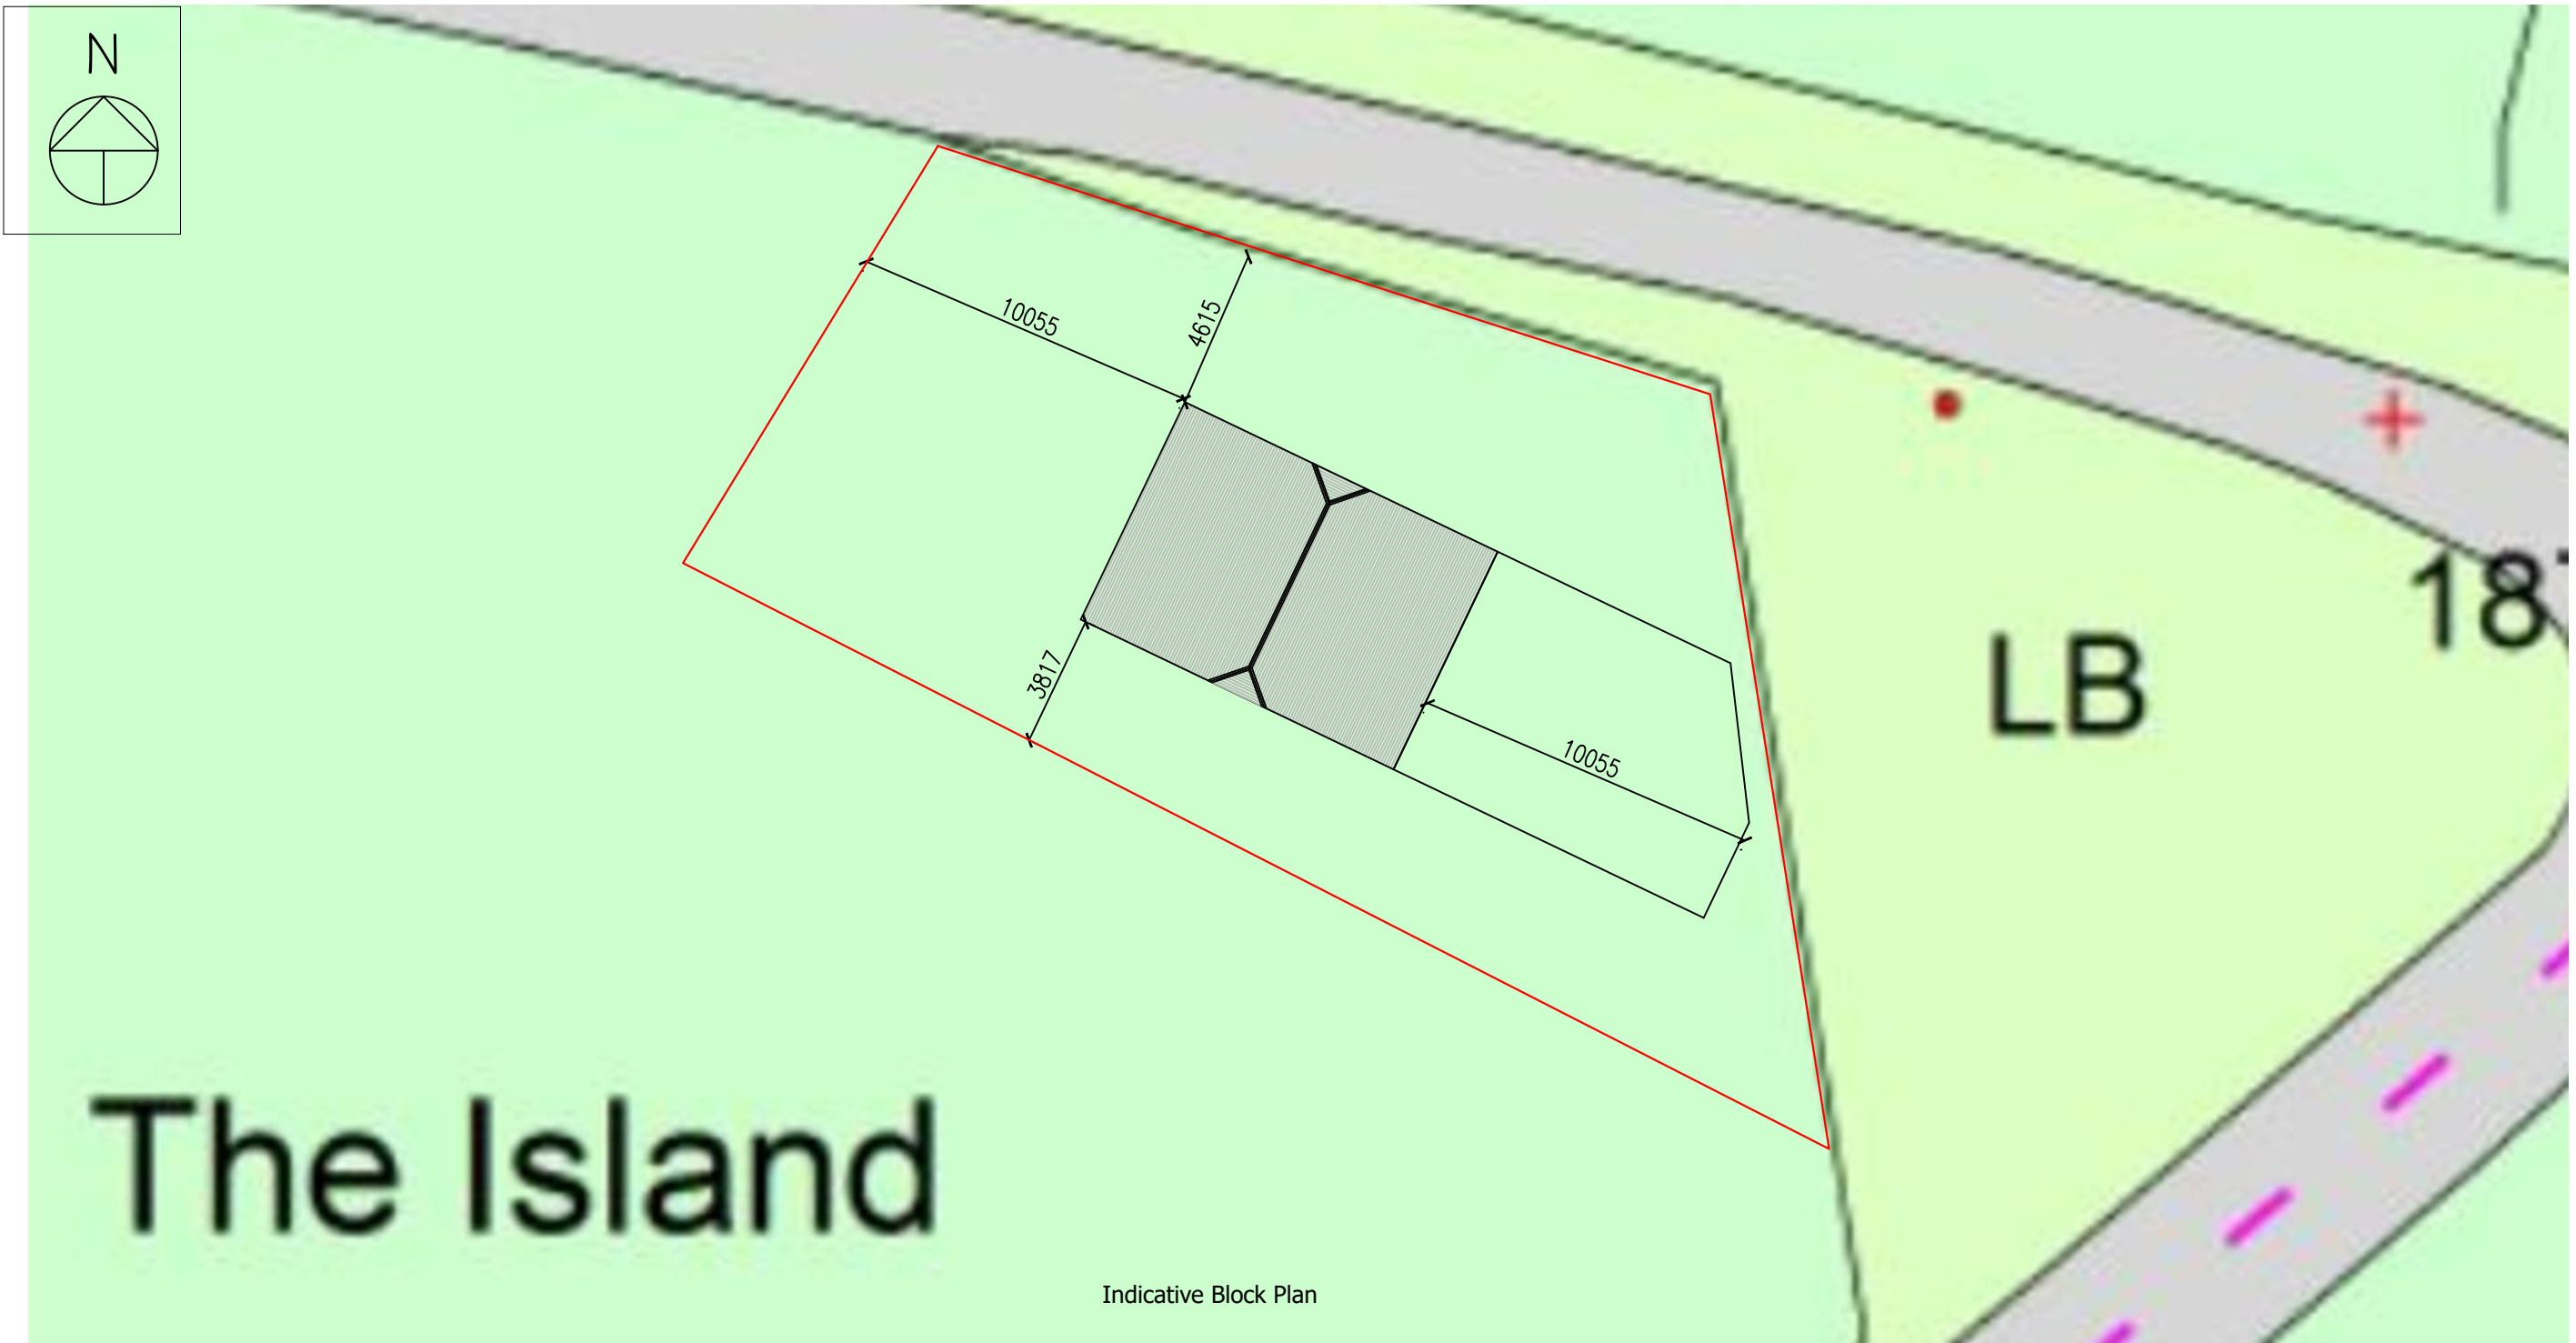

Notes

Indicative layout as an example of a domestic unit juxtaposition.
Actual size location to be subject to Reserved Matters

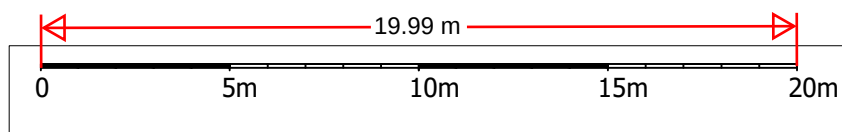

Scale Bar 1:200

Brook Way Business Park,
Ivyhouse Ln, Hastings
TN35 4NN

Proposed Elevations

Project number	240504H
Date	21/05/2024
Drawn by	JN
Checked by	
	240504H/01
Scale	1:200 @ A3

The Farmhouse, Brook
Way, Hastings,
TN35 4NN

Cripps Cottage,
Lewes Road, Hassocks
BN6 8RH



*This drawing remains the property of Clarion Chartered Surveyors.
Copying and un-authorised distribution is strictly forbidden without
prior written consent.*