




EXISTING GARAGE
FLOOR PLAN 1:100

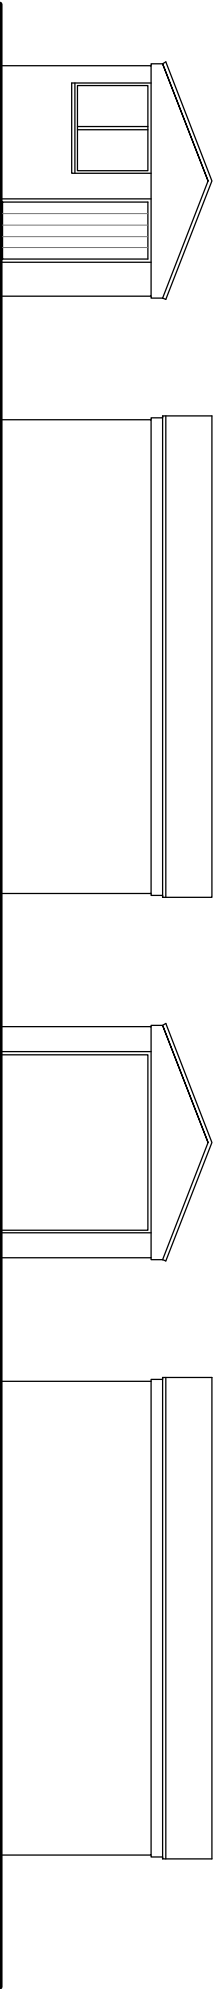

EXISTING GARAGE ELEVATIONS 1:100

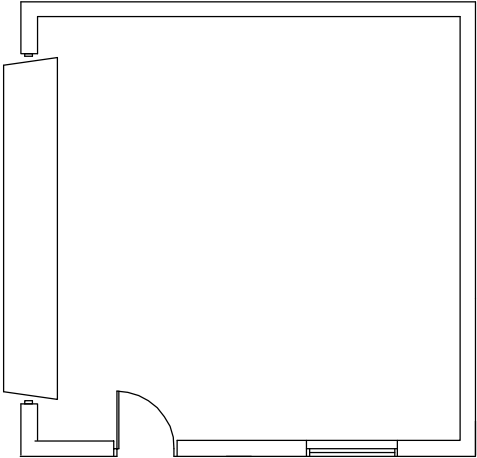

PROPOSED GARAGE
FLOOR PLAN 1:100

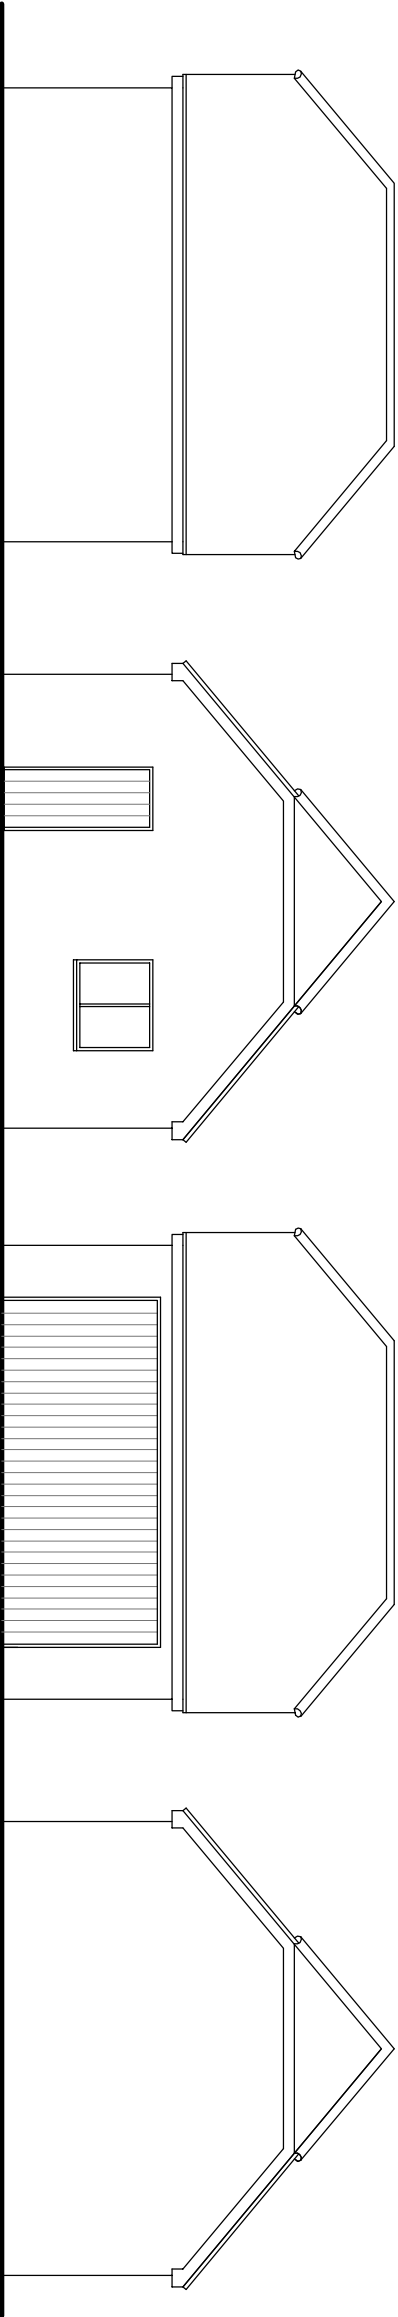

PROPOSED SOUTH
REAR ELEVATION 1:100

PROPOSED WEST
SIDE ELEVATION 1:100

PROPOSED NORTH
FRONT ELEVATION 1:100

PROPOSED EAST
SIDE ELEVATION 1:100

Grey colour roof tiles
Off white rendered elevations
Black upvc window frames