
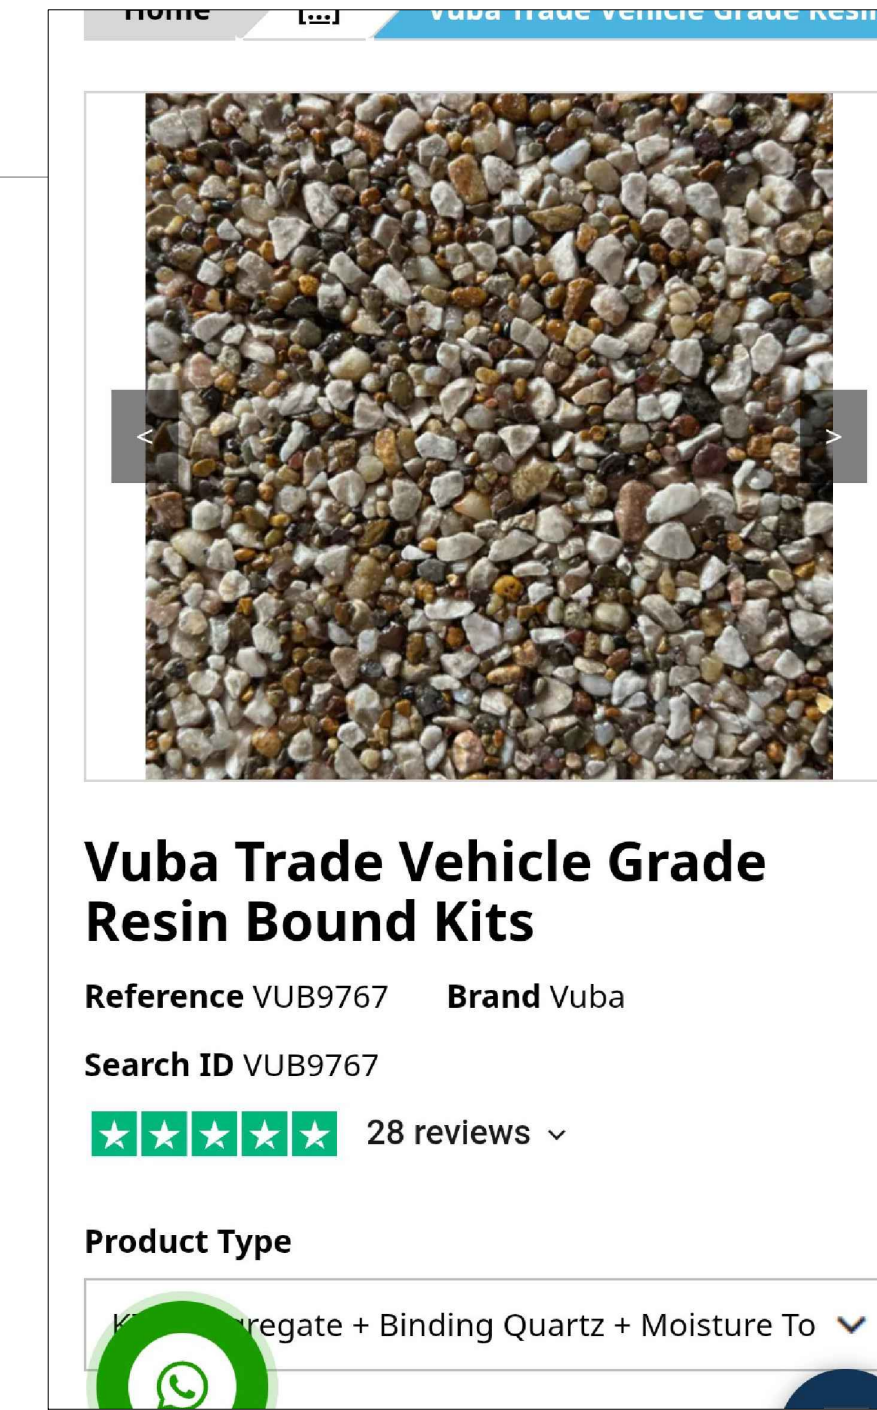
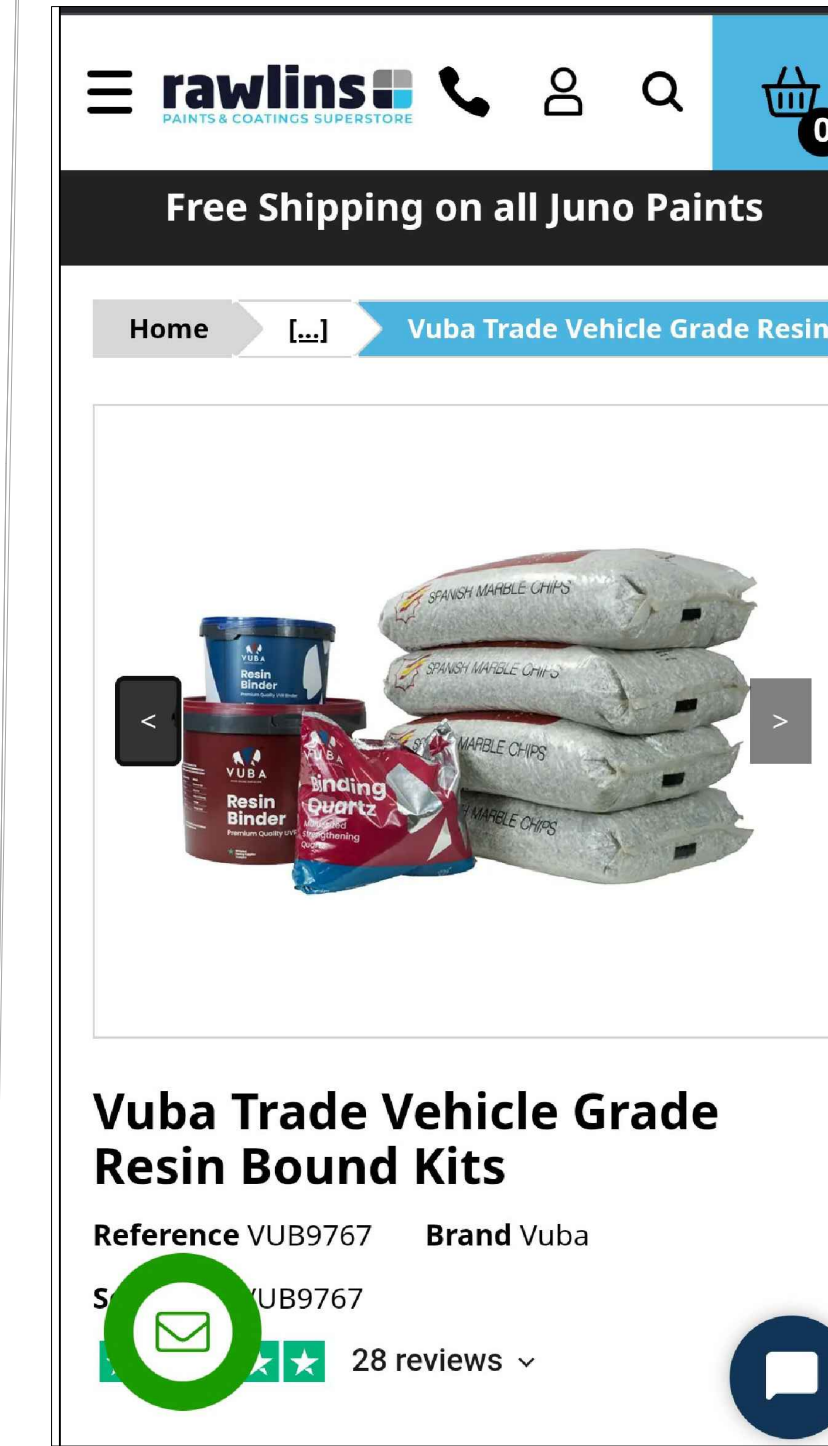


- ## Important!
- The included Resin Bound Binder is supplied pre-catalysed - do not add any form of catalyst to this product.
 - For suitable depths, refer to the (downloadable) base-surface PDF in the datasheets tab.
 - [Vubamac](#) available for projects with no concrete or asphalt base.
 - These trade kits require use a force-action mixer.
 - Our [DIY Resin Bound Kits](#) mix with a paddle in a tub and bucket.
 - [Resin Bound Sample Case](#) are available to view before purchasing a full kit.

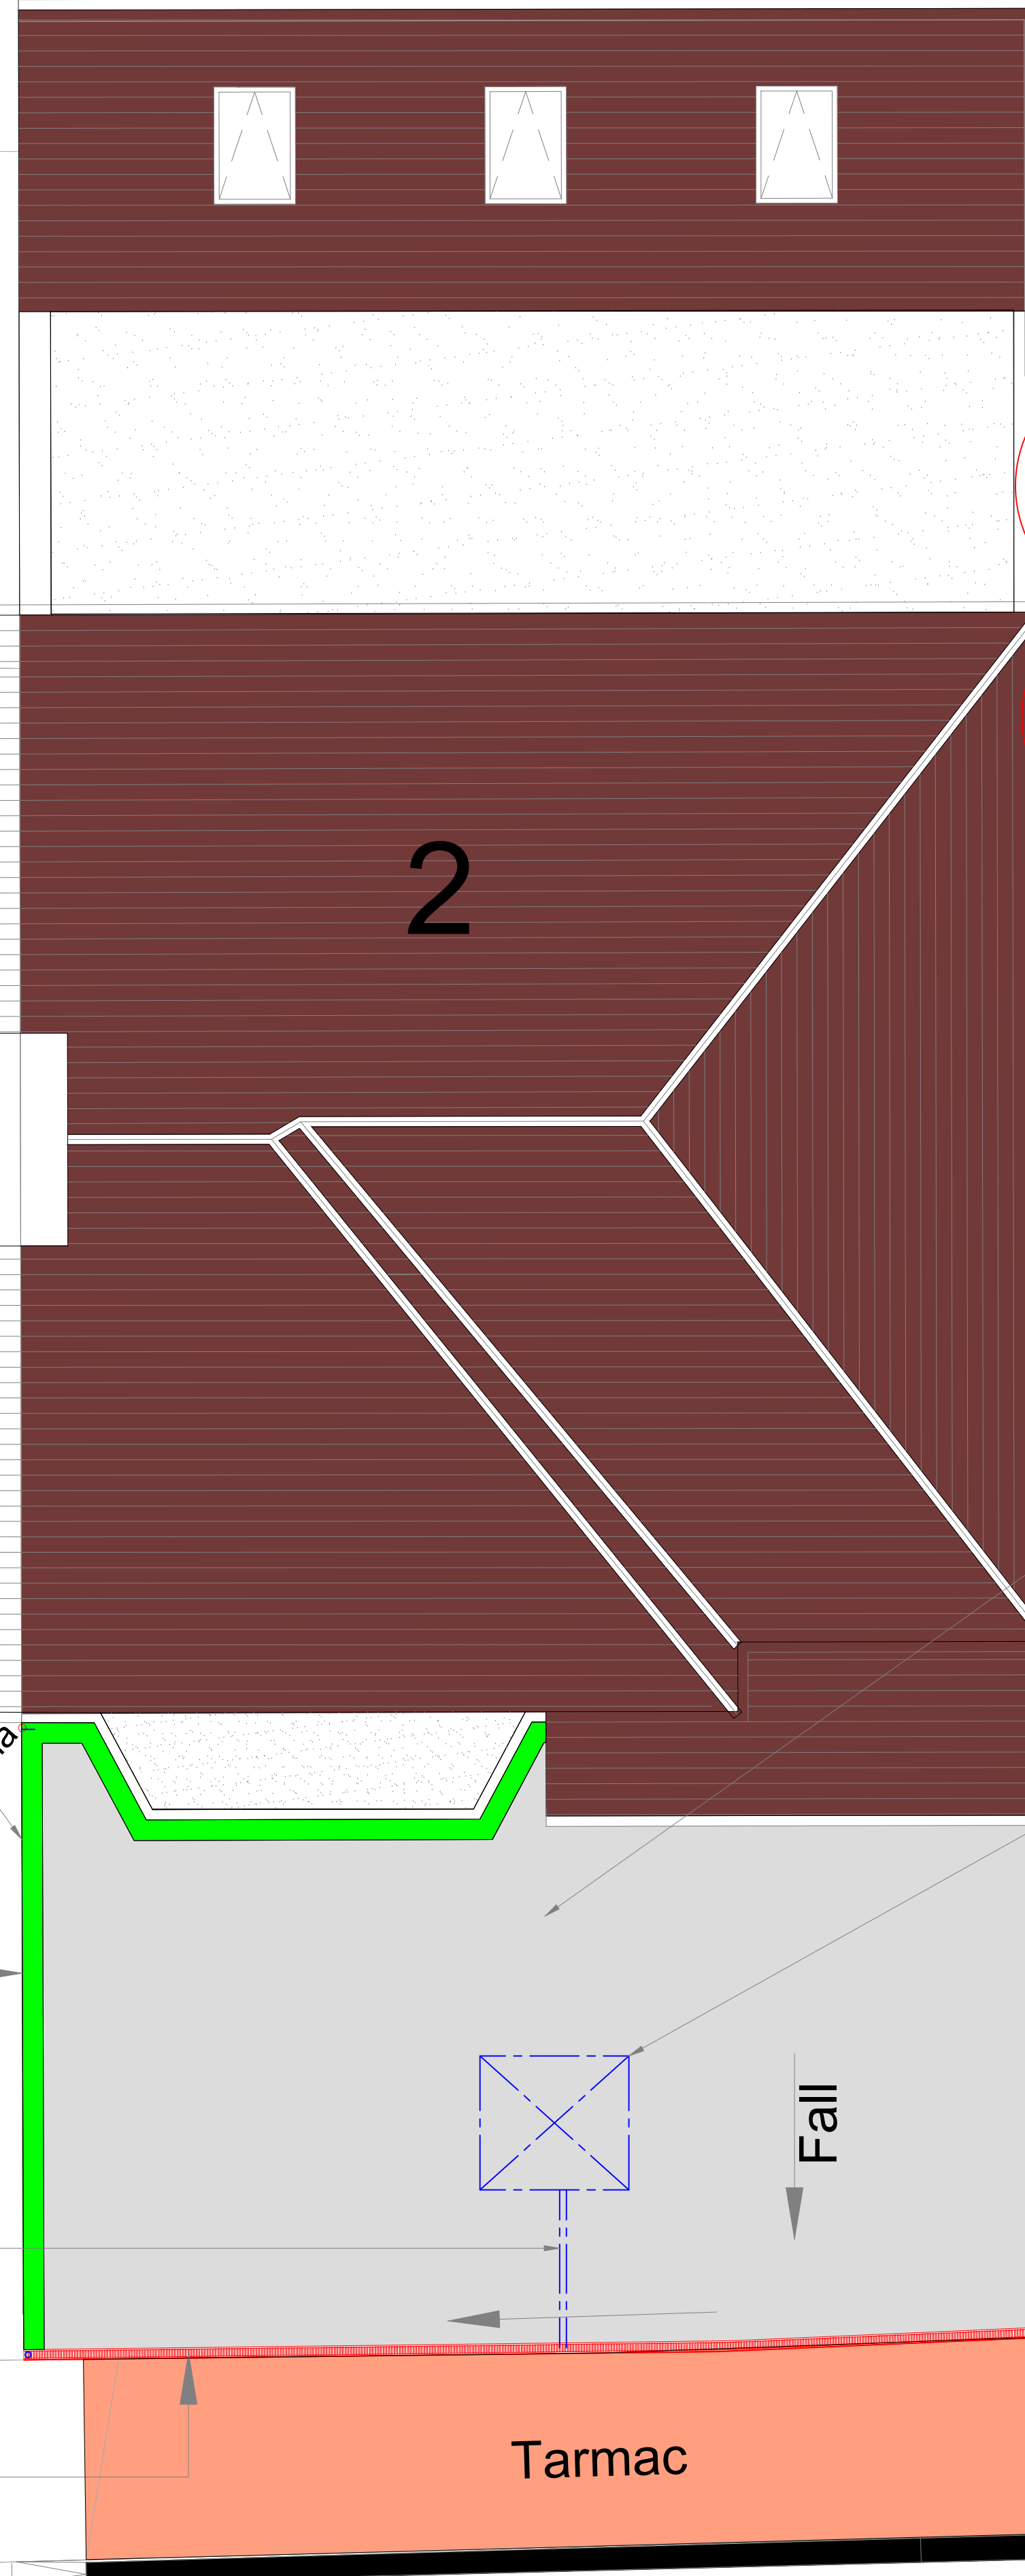

Plantation for the Driveway border is Lavender ('Grosso' or 'Blue Cushion'):
Special for driveway borders.

REV P5

Boundary wall
and fencing as
existing

Green Denotes
Plantation area for
additional surface
water

Existing surface water
from aco drain to
divert to existing
Soakaway

Aco Drain

REV P5

REV P5

The Proposed Surface water drainage will go into the Existing soakaway as shown

Boundary wall
and fencing as
existing

Householder

P5	ISSUED TO COUNCIL			
P4	ISSUED TO COUNCIL			
P3	ISSUED TO COUNCIL			
P2	ISSUED TO COUNCIL			
P1	ISSUED TO COUNCIL			

Rev		Date		
-----	--	------	--	--



Job Title 2 Vicarage Lane
Gravesend Kent DA12 4TF

Drawing Title	Proposed Plan
---------------	---------------

Scale 1:50 @ A1	Date		
--------------------	------	--	--

Job No.	Dwg No.	Rev
515-1000-785	P04	P5

