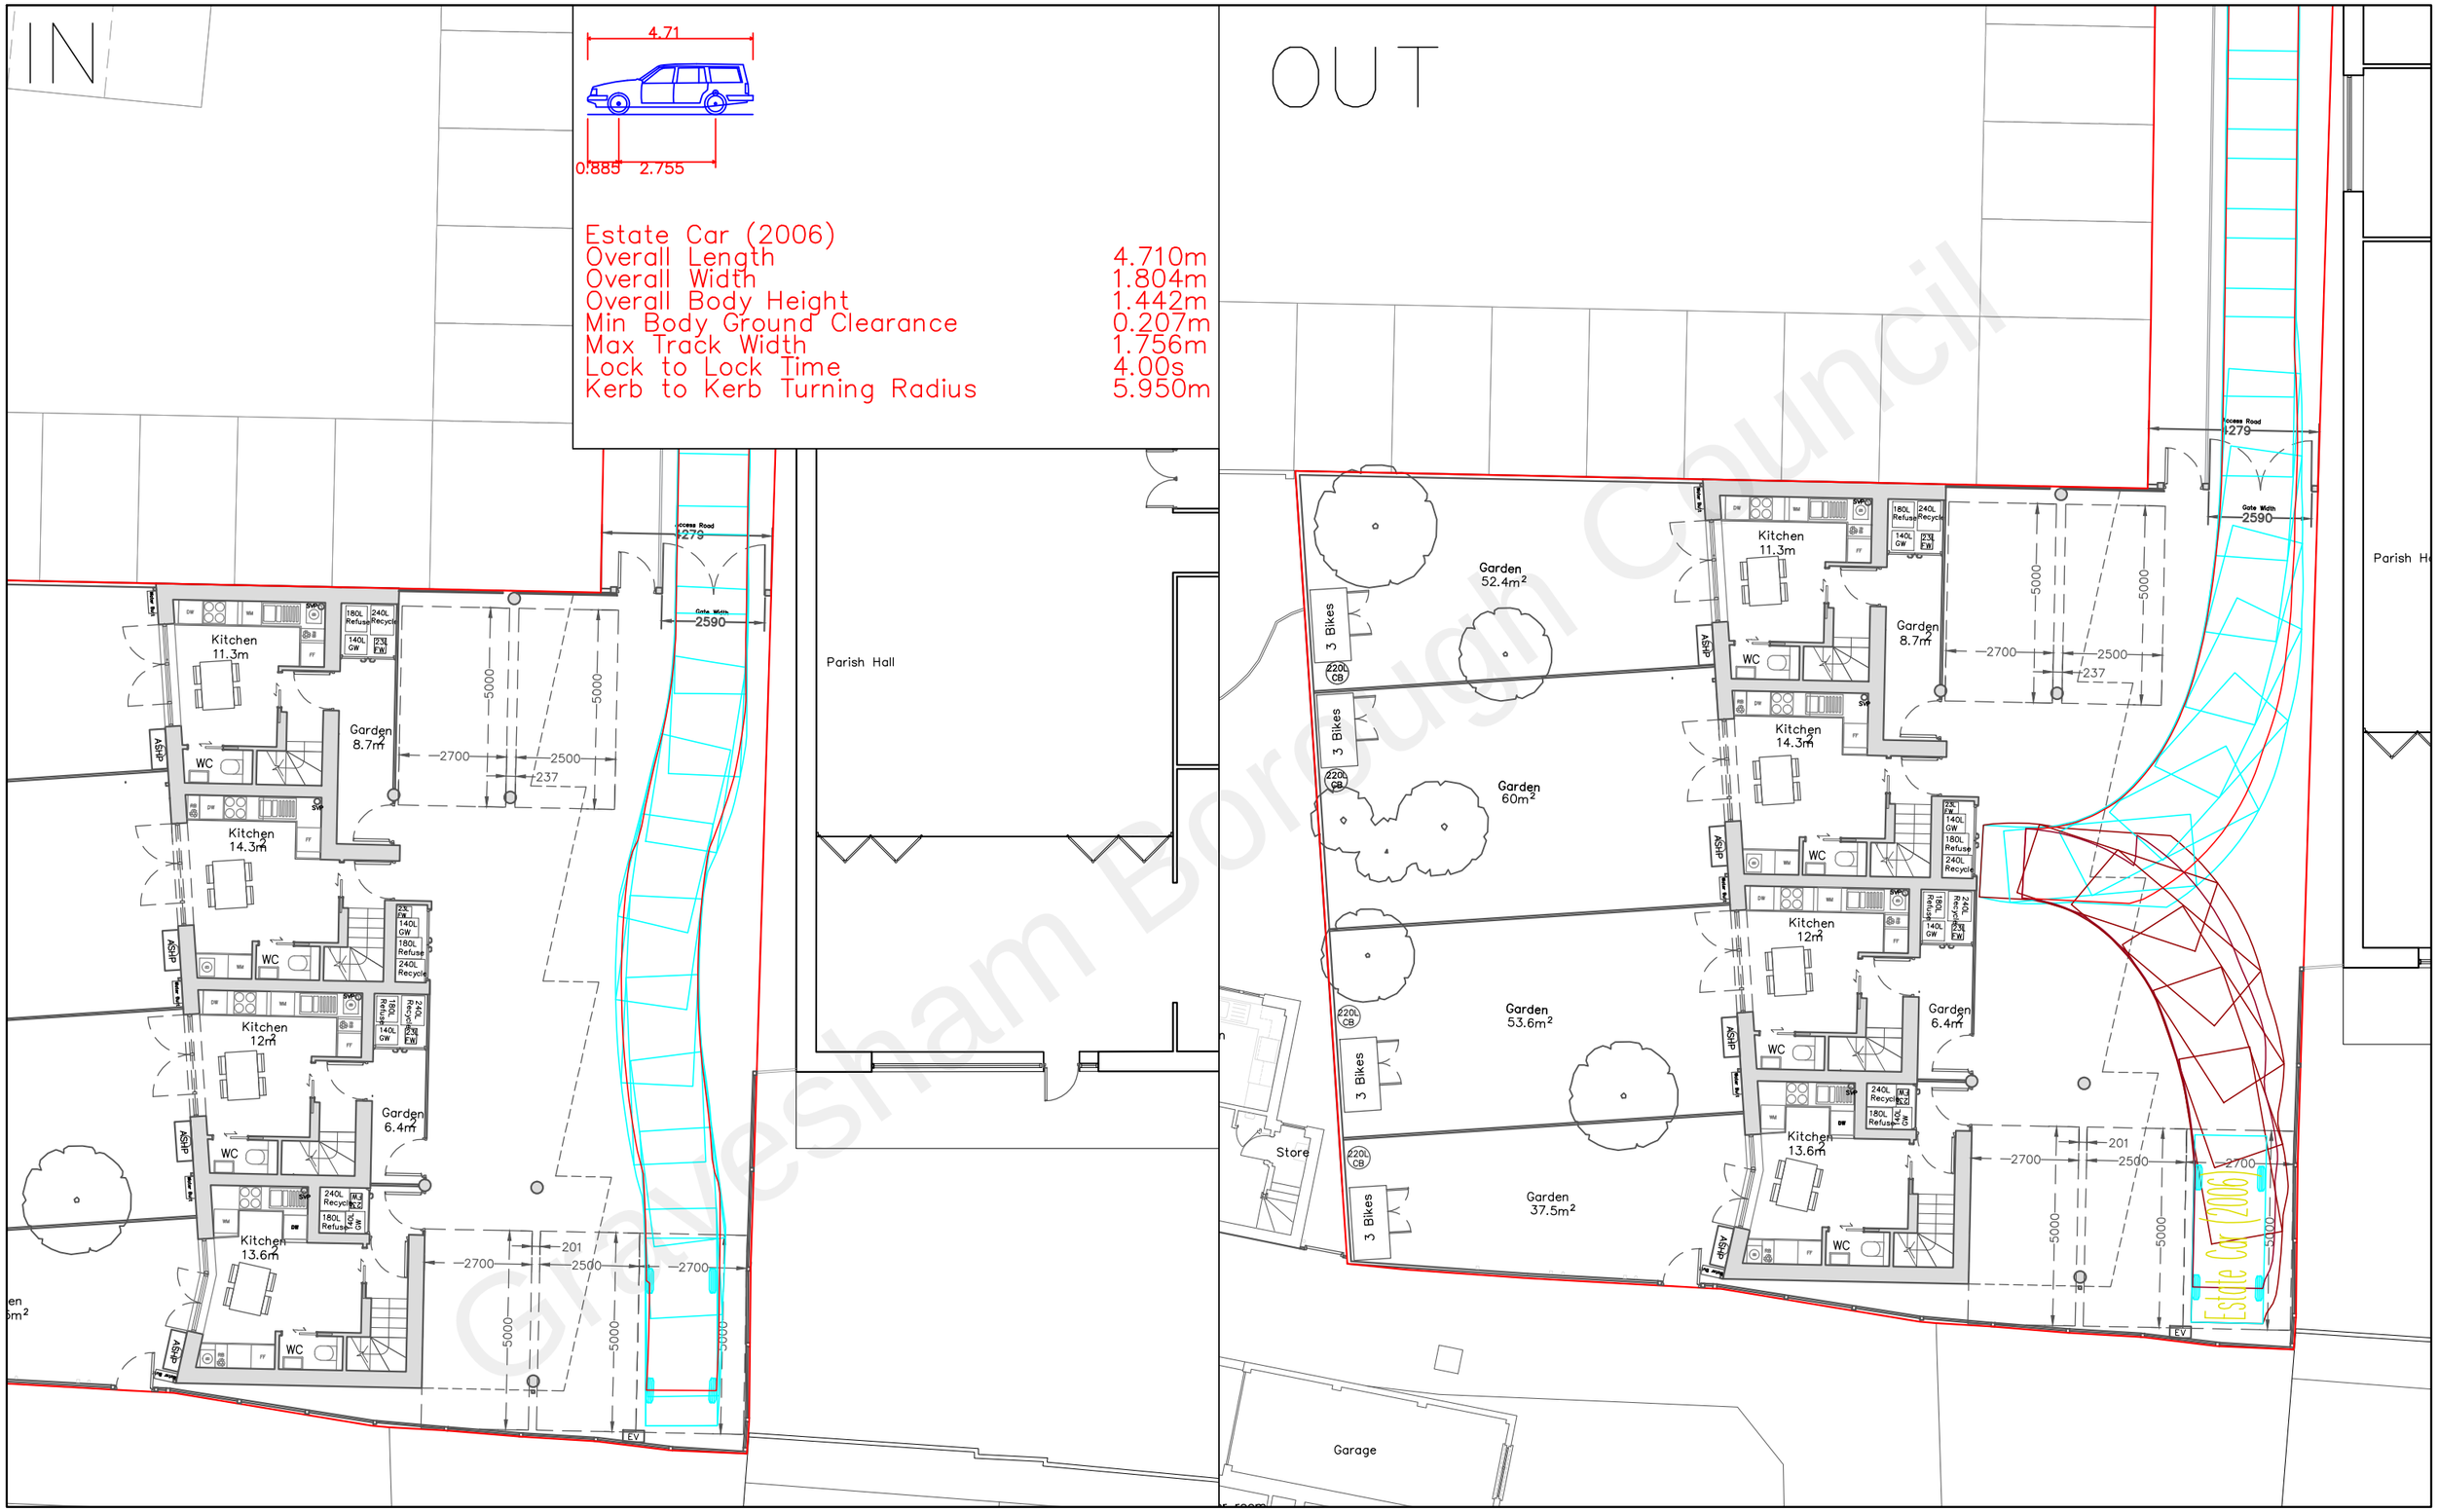

Gravesham Borough Council

Date: February 2022
Scale: 1:150@A3
Source: OfficeS&M/PMA
Drawing No. P2577/TS/6a

N

P2577: Garages Rear of Osney Way Car Park, Gravesham, DA12 2ND

Figure 6a.

A Large Family Car Entering and Exiting Space One

PAUL MEW ASSOCIATES
TRAFFIC CONSULTANTS
Unit 1, Plym House, 21 Enterprise Way, London, SW18 1FZ
Tel: 020 8780 0426
E-mail: paul.mew@pma-traffic.co.uk Website: www.pma-traffic.co.uk

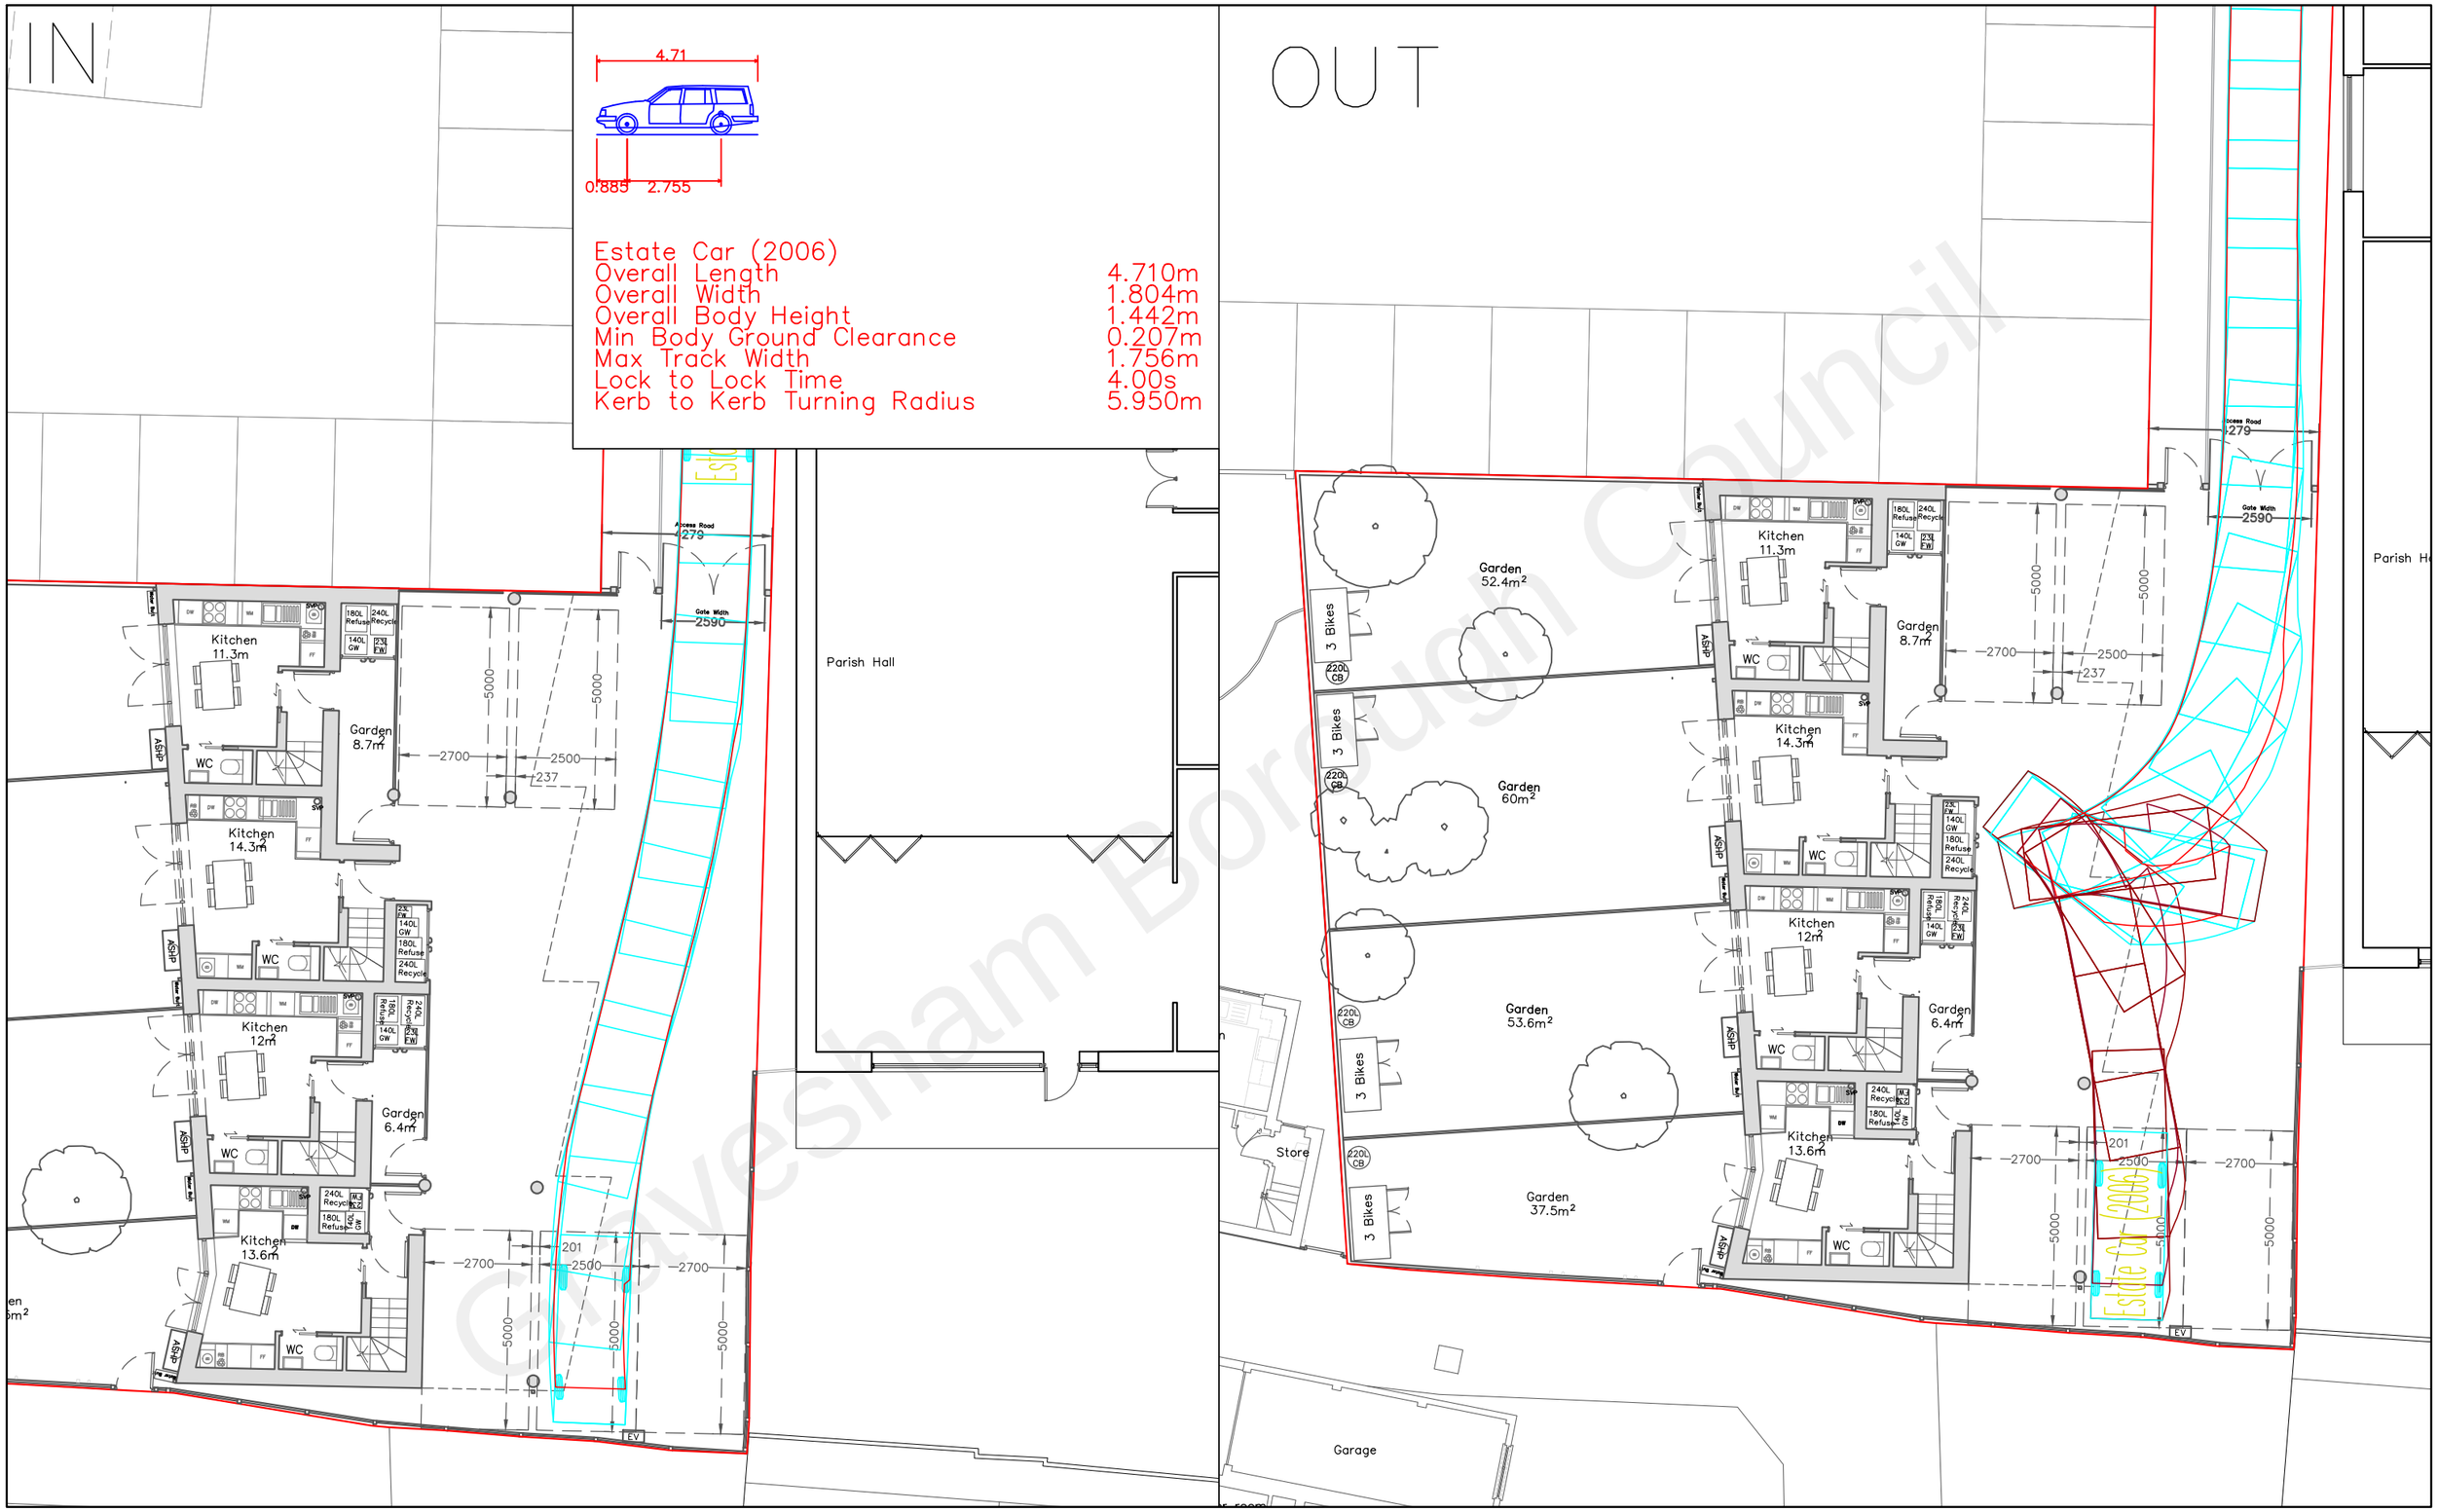

Gravesham Borough Council

Date: February 2022
Scale: 1:150@A3
Source: OfficeS&M/PMA
Drawing No. P2577/TS/6b

N

P2577: Garages Rear of Osney Way Car Park, Gravesham, DA12 2ND
Figure 6b.
A Large Family Car Entering and Exiting Space Two

PAUL MEW ASSOCIATES
TRAFFIC CONSULTANTS
Unit 1, Plym House, 21 Enterprise Way, London, SW18 1FZ
Tel: 020 8780 0426
E-mail: paul.mew@pma-traffic.co.uk Website: www.pma-traffic.co.uk

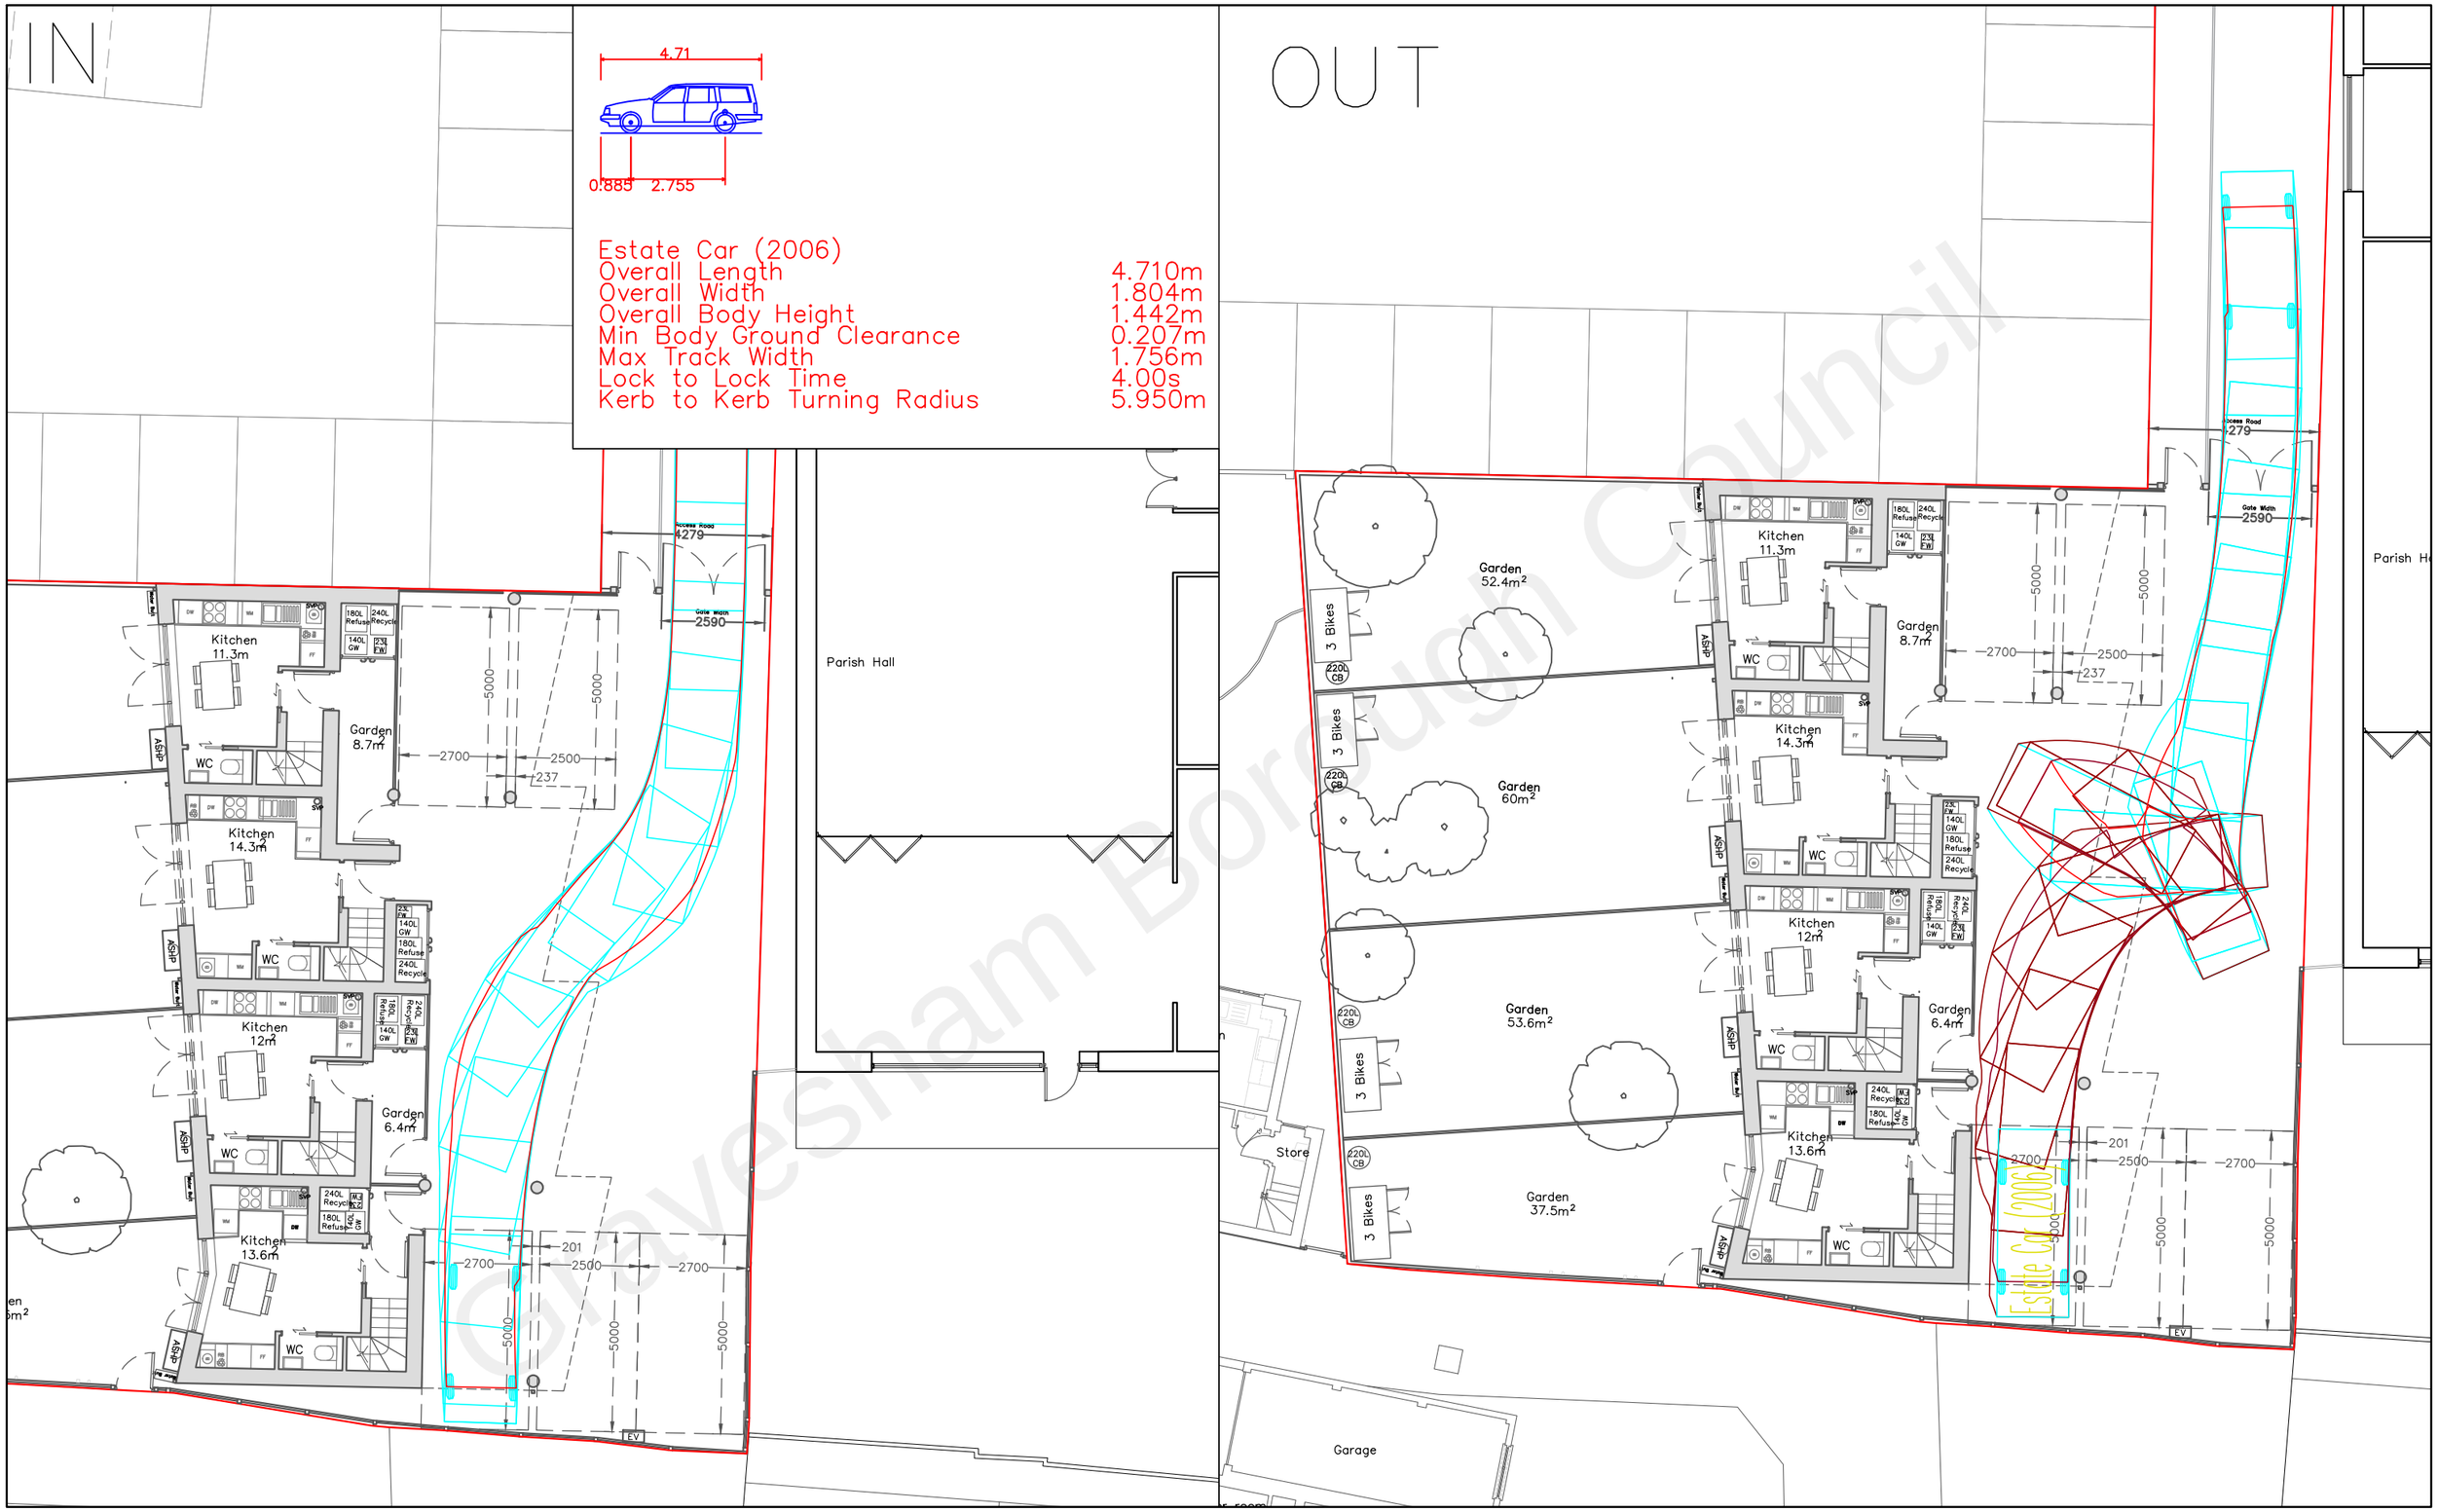

Gravesham Borough Council

Date: February 2022
Scale: 1:150@A3
Source: OfficeS&M/PMA
Drawing No. P2577/TS/6c

N

P2577: Garages Rear of Osney Way Car Park, Gravesham, DA12 2ND
Figure 6c.
A Large Family Car Entering and Exiting Space Three

PAUL MEW ASSOCIATES
TRAFFIC CONSULTANTS
Unit 1, Plym House, 21 Enterprise Way, London, SW18 1FZ
Tel: 020 8780 0426
E-mail: paul.mew@pma-traffic.co.uk Website: www.pma-traffic.co.uk

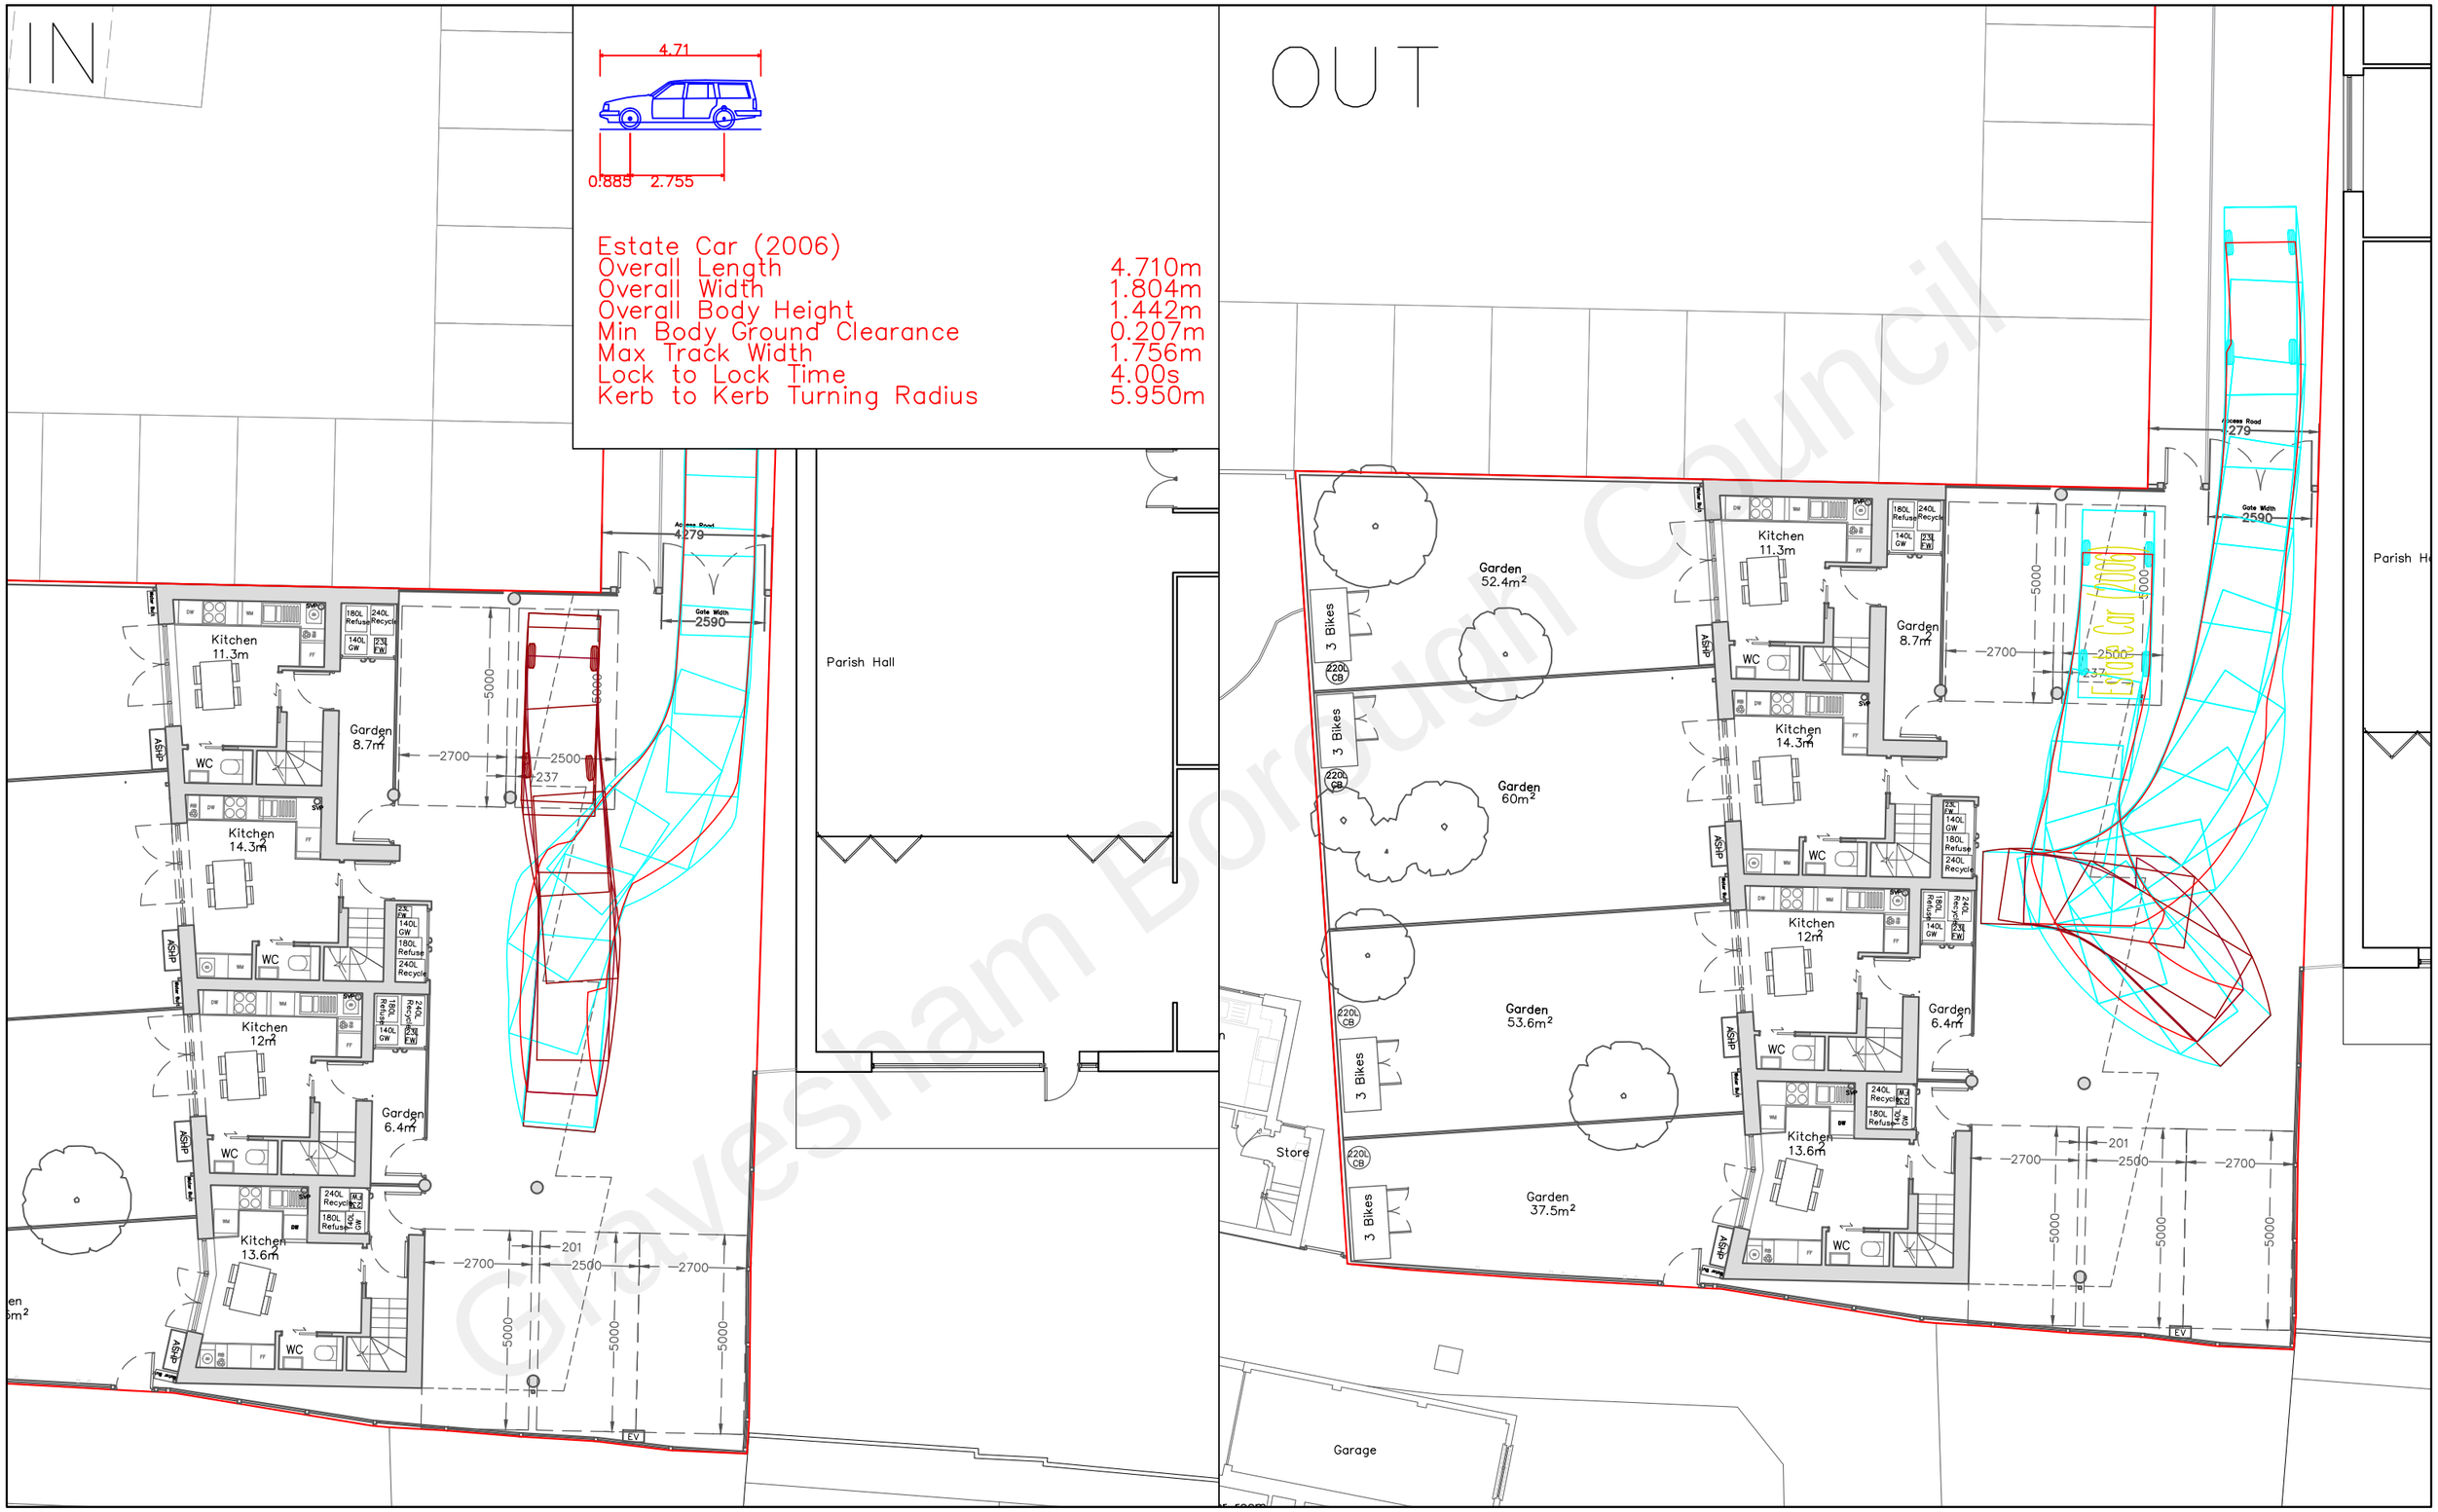

Date: February 2022
Scale: 1:150@A3
Source: OfficeS&M/PMA
Drawing No. P2577/TS/6d

N

P2577: Garages Rear of Osney Way Car Park, Gravesham, DA12 2ND

Figure 6d.

A Large Family Car Entering and Exiting Space Four

PAUL MEW ASSOCIATES
TRAFFIC CONSULTANTS
Unit 1, Plym House, 21 Enterprise Way, London, SW18 1FZ
Tel: 020 8780 0426
E-mail: paul.mew@pma-traffic.co.uk Website: www.pma-traffic.co.uk

Gravesham Borough Council

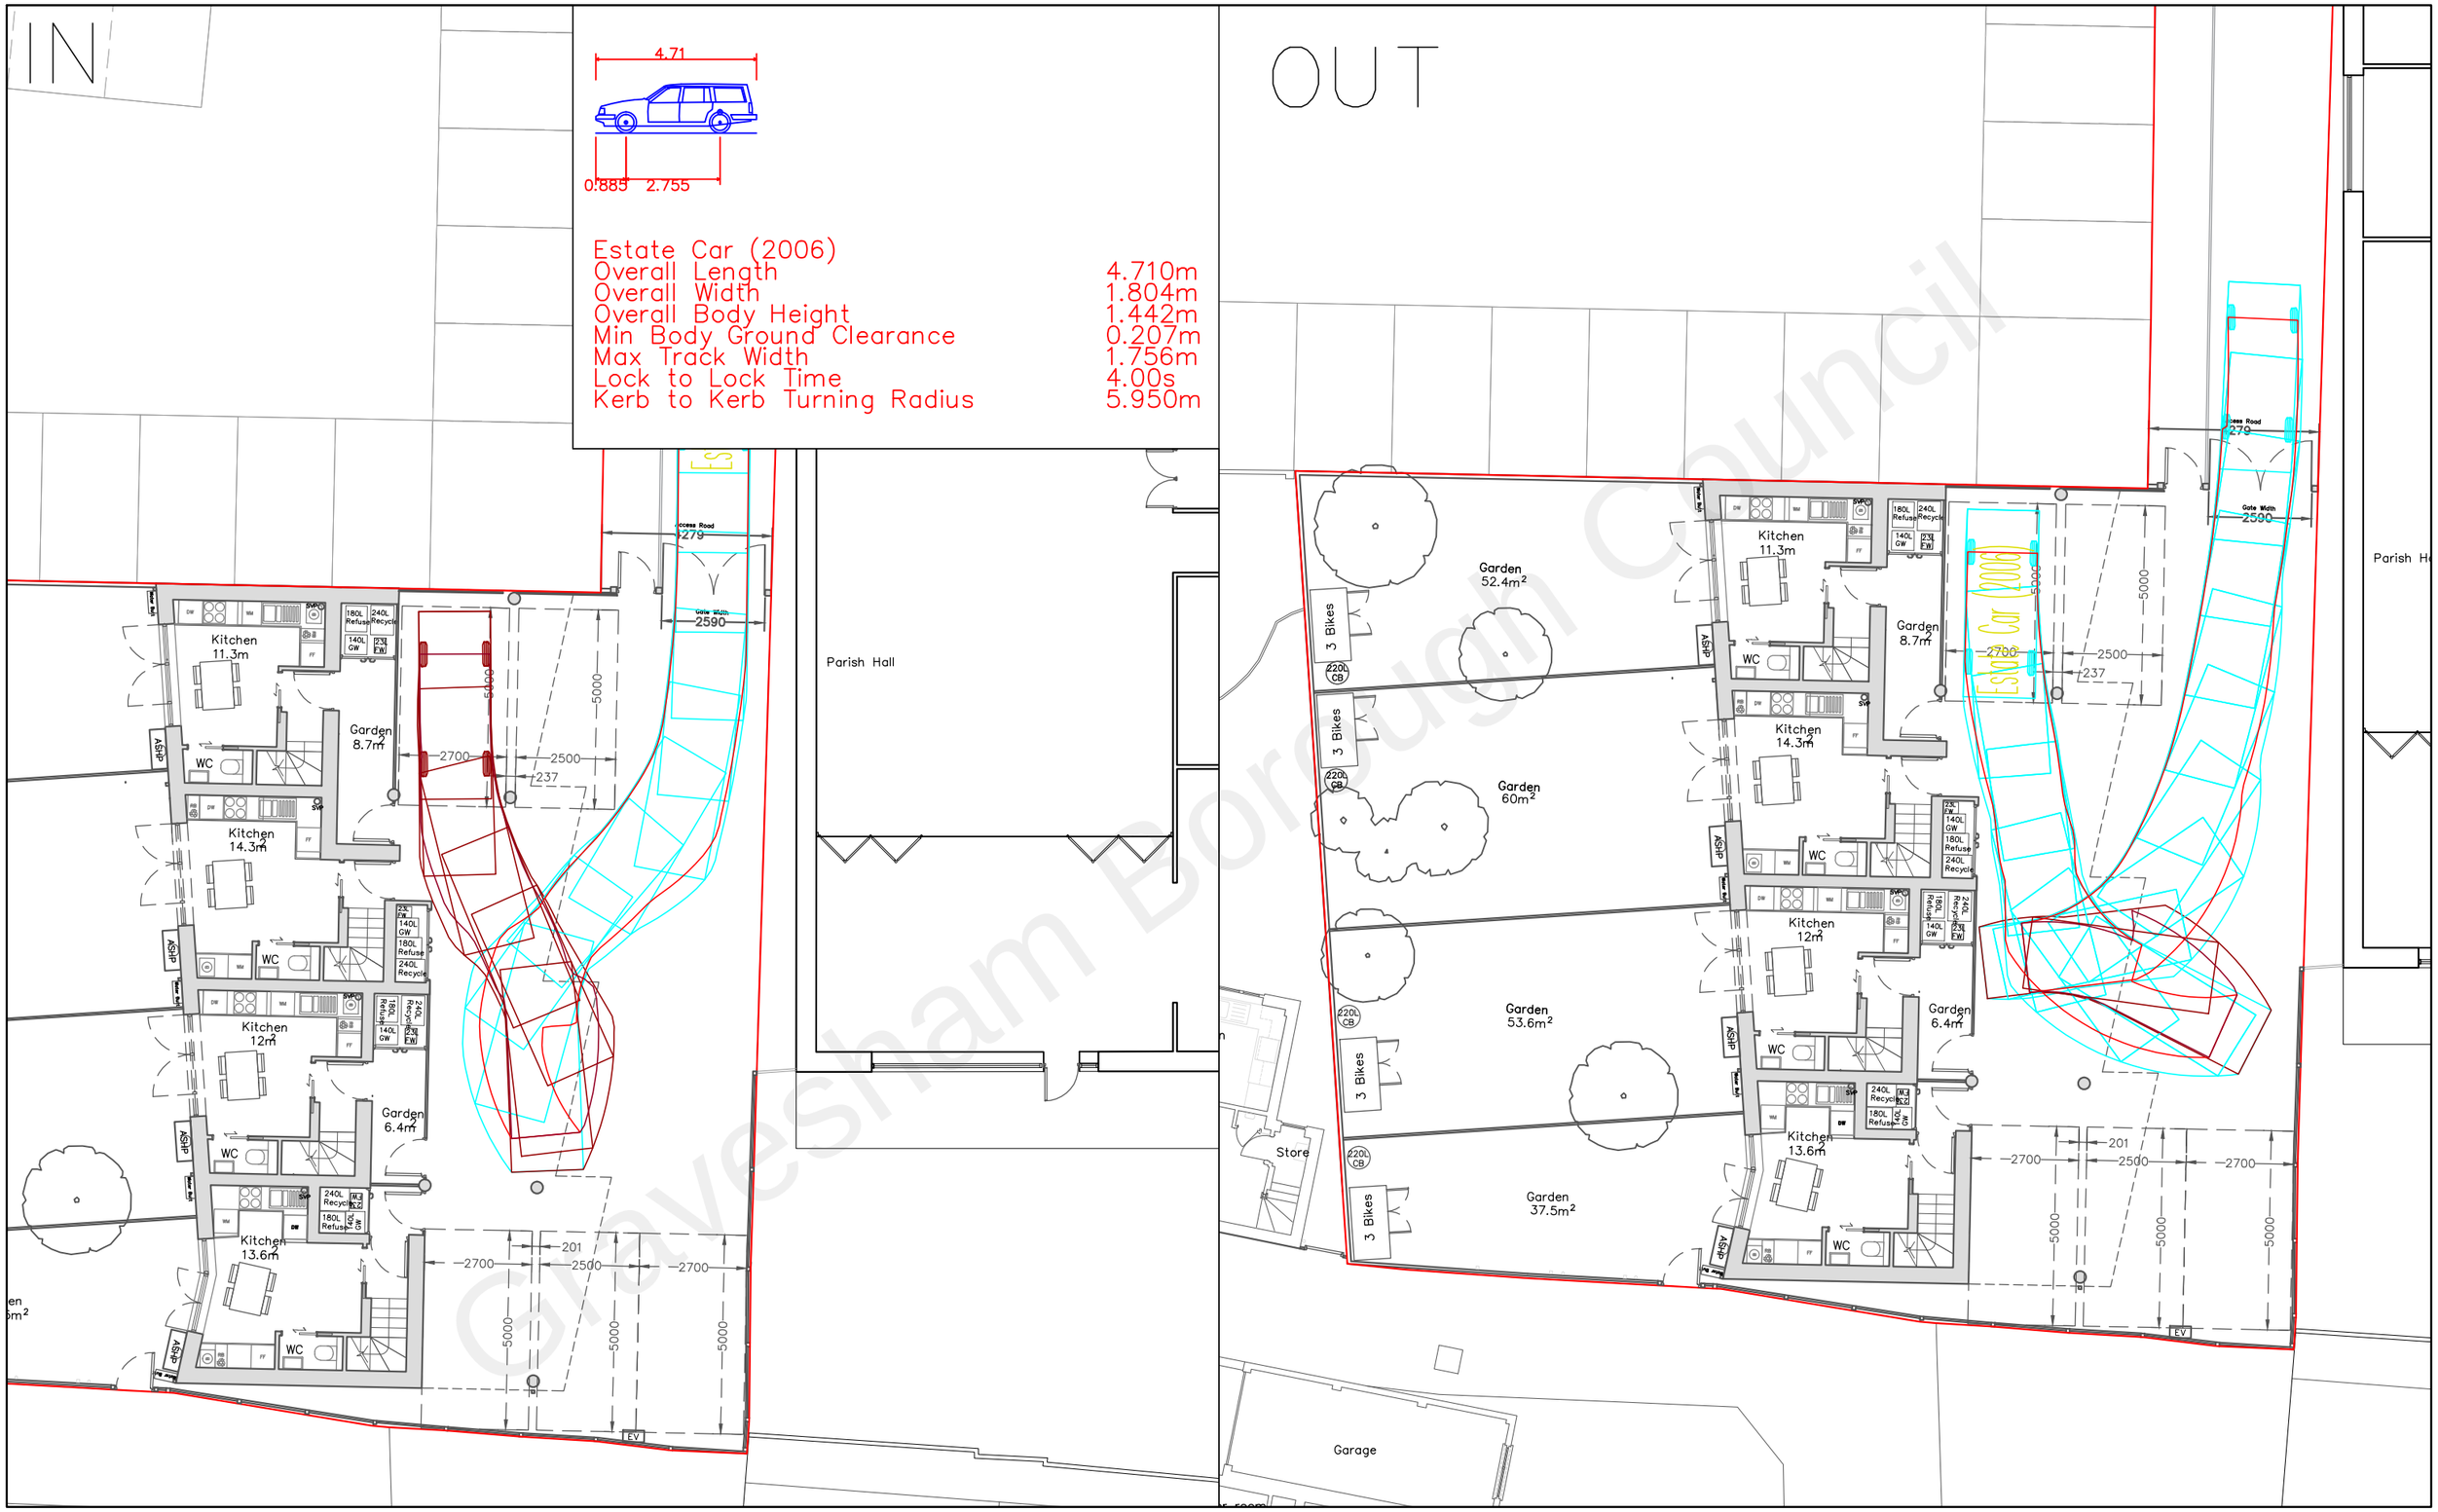

Gravesham Borough Council

Date: February 2022
Scale: 1:150@A3
Source: OfficeS&M/PMA
Drawing No. P2577/TS/6e

N

P2577: Garages Rear of Osney Way Car Park, Gravesham, DA12 2ND
Figure 6e.
A Large Family Car Entering and Exiting Space Five

PAUL MEW ASSOCIATES
TRAFFIC CONSULTANTS
Unit 1, Plym House, 21 Enterprise Way, London, SW18 1FZ
Tel: 020 8780 0426
E-mail: paul.mew@pma-traffic.co.uk Website: www.pma-traffic.co.uk

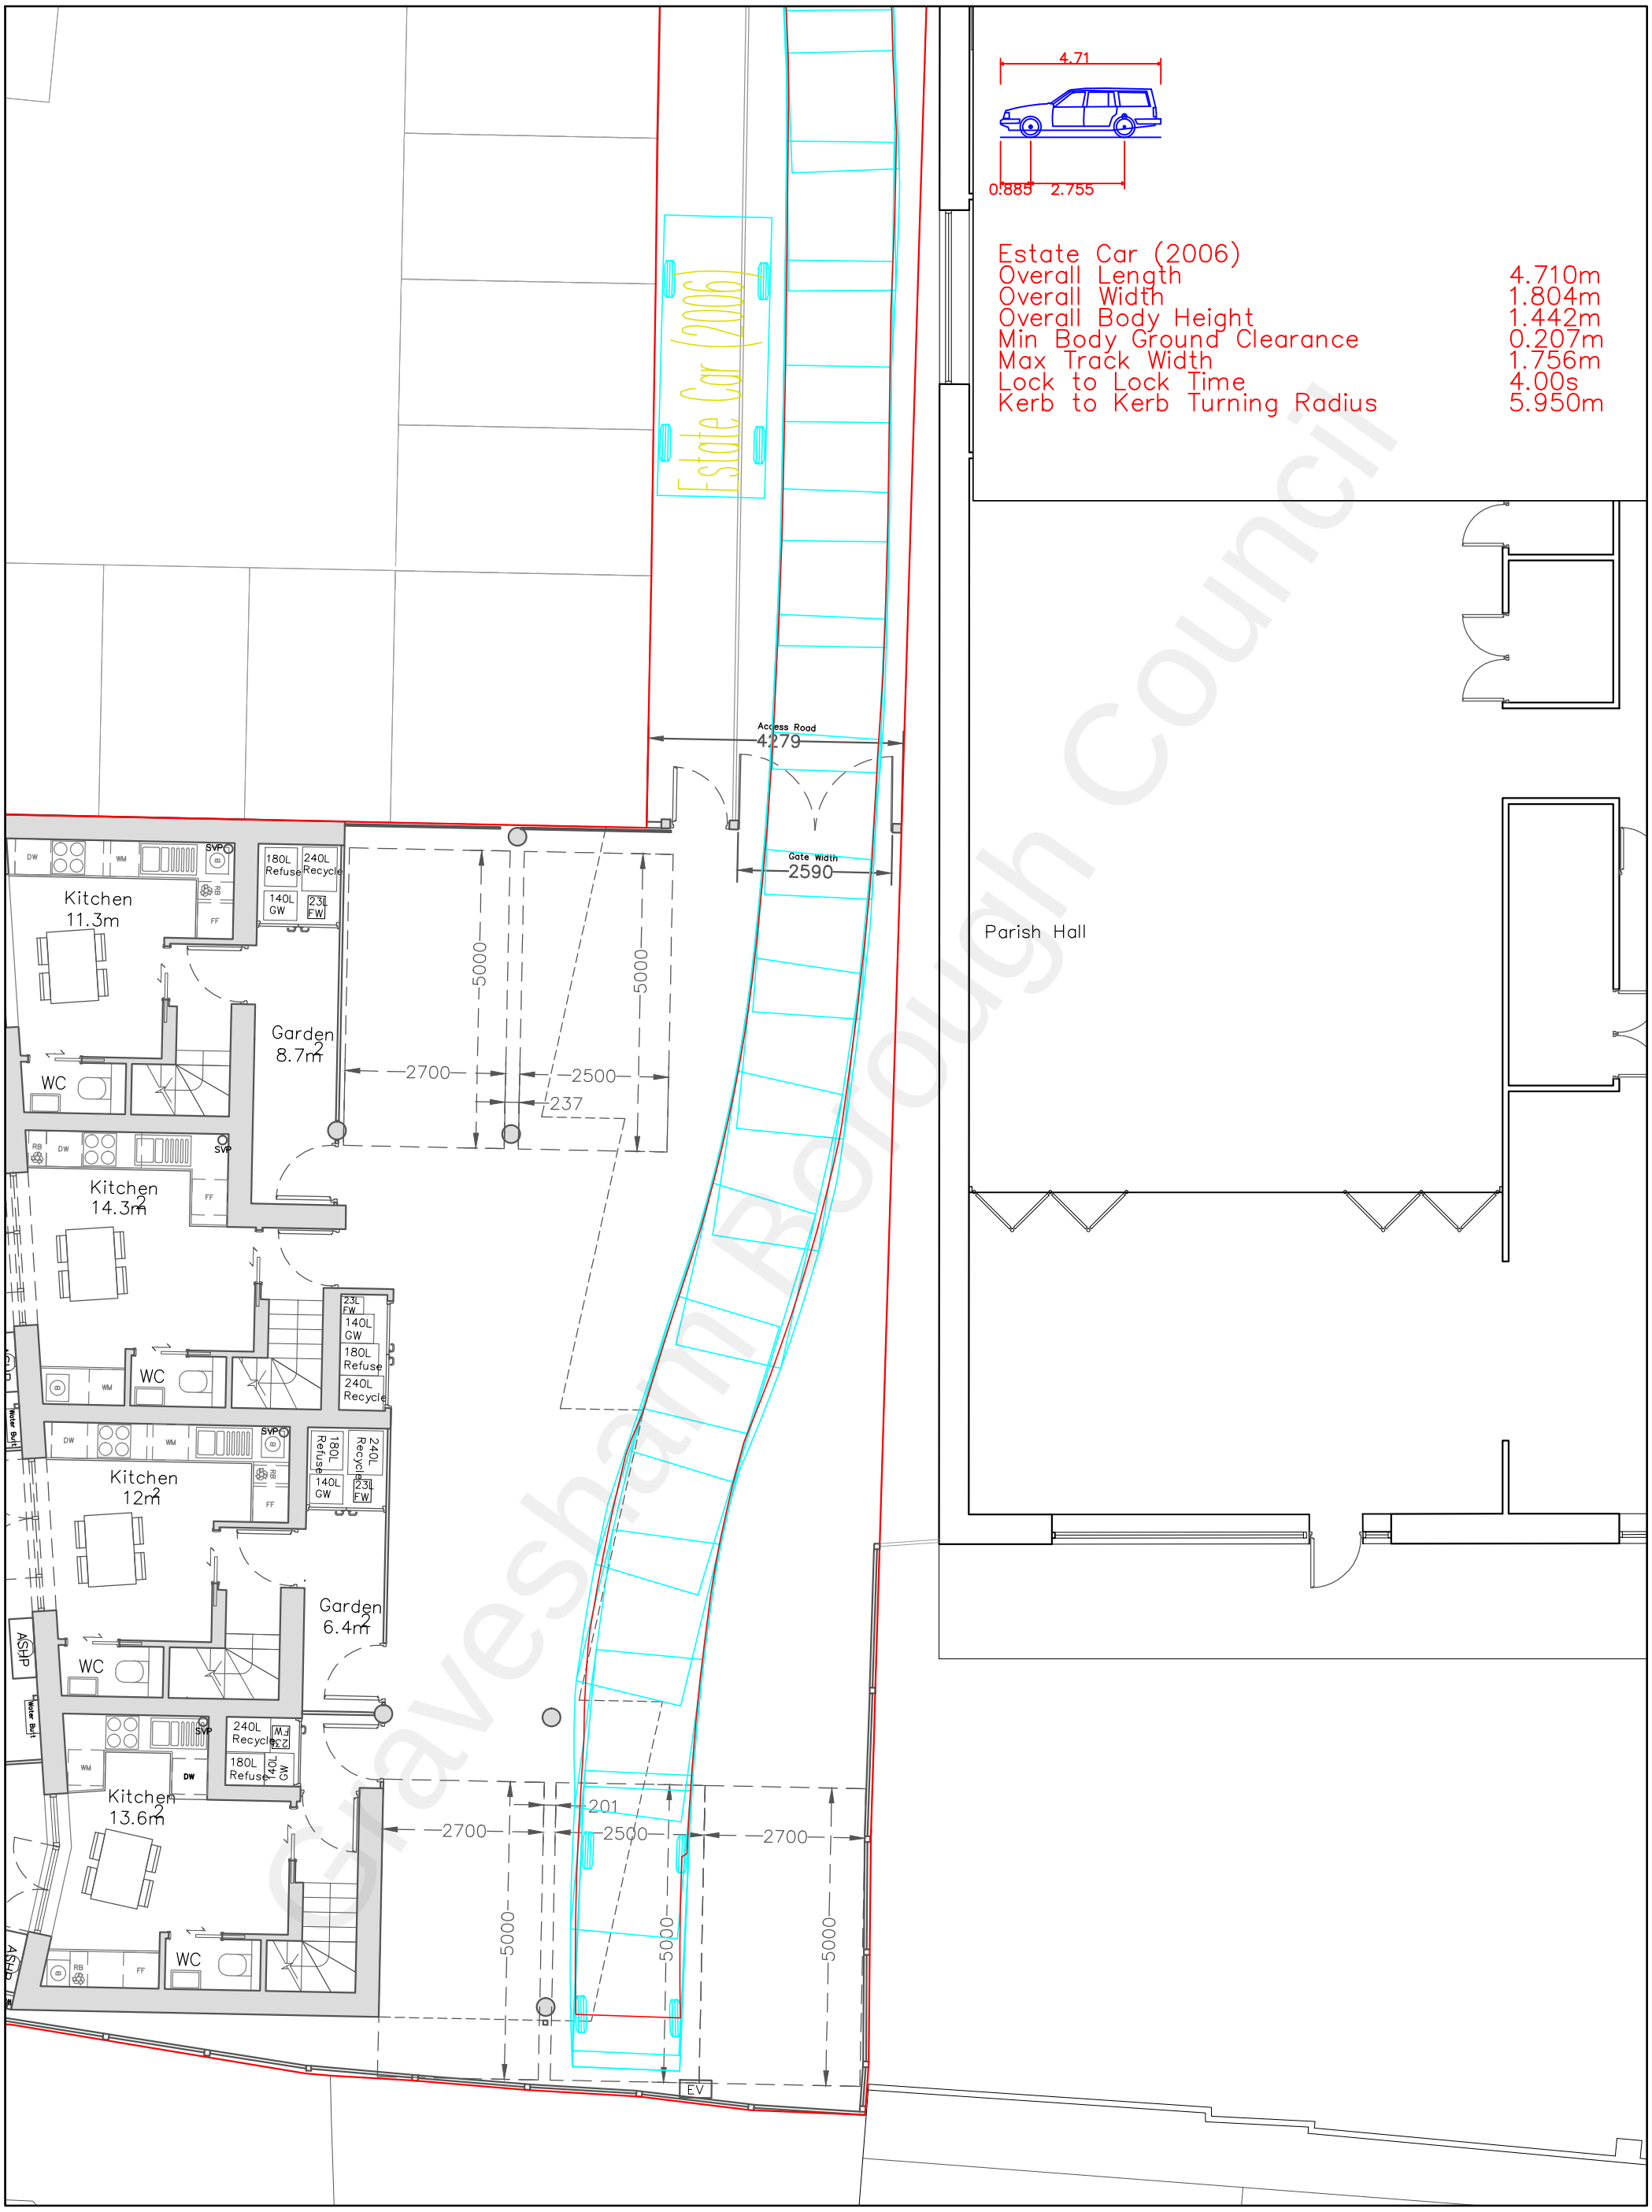

Date: February 2022
Scale: 1:100@A3
Source: OfficeS&M/PMA
Drawing No. P2577/TS/6f

N

P2577: Garages Rear of Osney Way Car Park, Gravesham, DA12 2ND
Figure 6f.
Two Large Cars Passing on the Access Road

PAUL MEW ASSOCIATES
TRAFFIC CONSULTANTS
Unit 1, Plym House, 21 Enterprise Way, London SW18 1FZ
Tel: 020 8780 0426
E-mail: paul.mew@pma-traffic.co.uk Website: www.pma-traffic.co.uk