



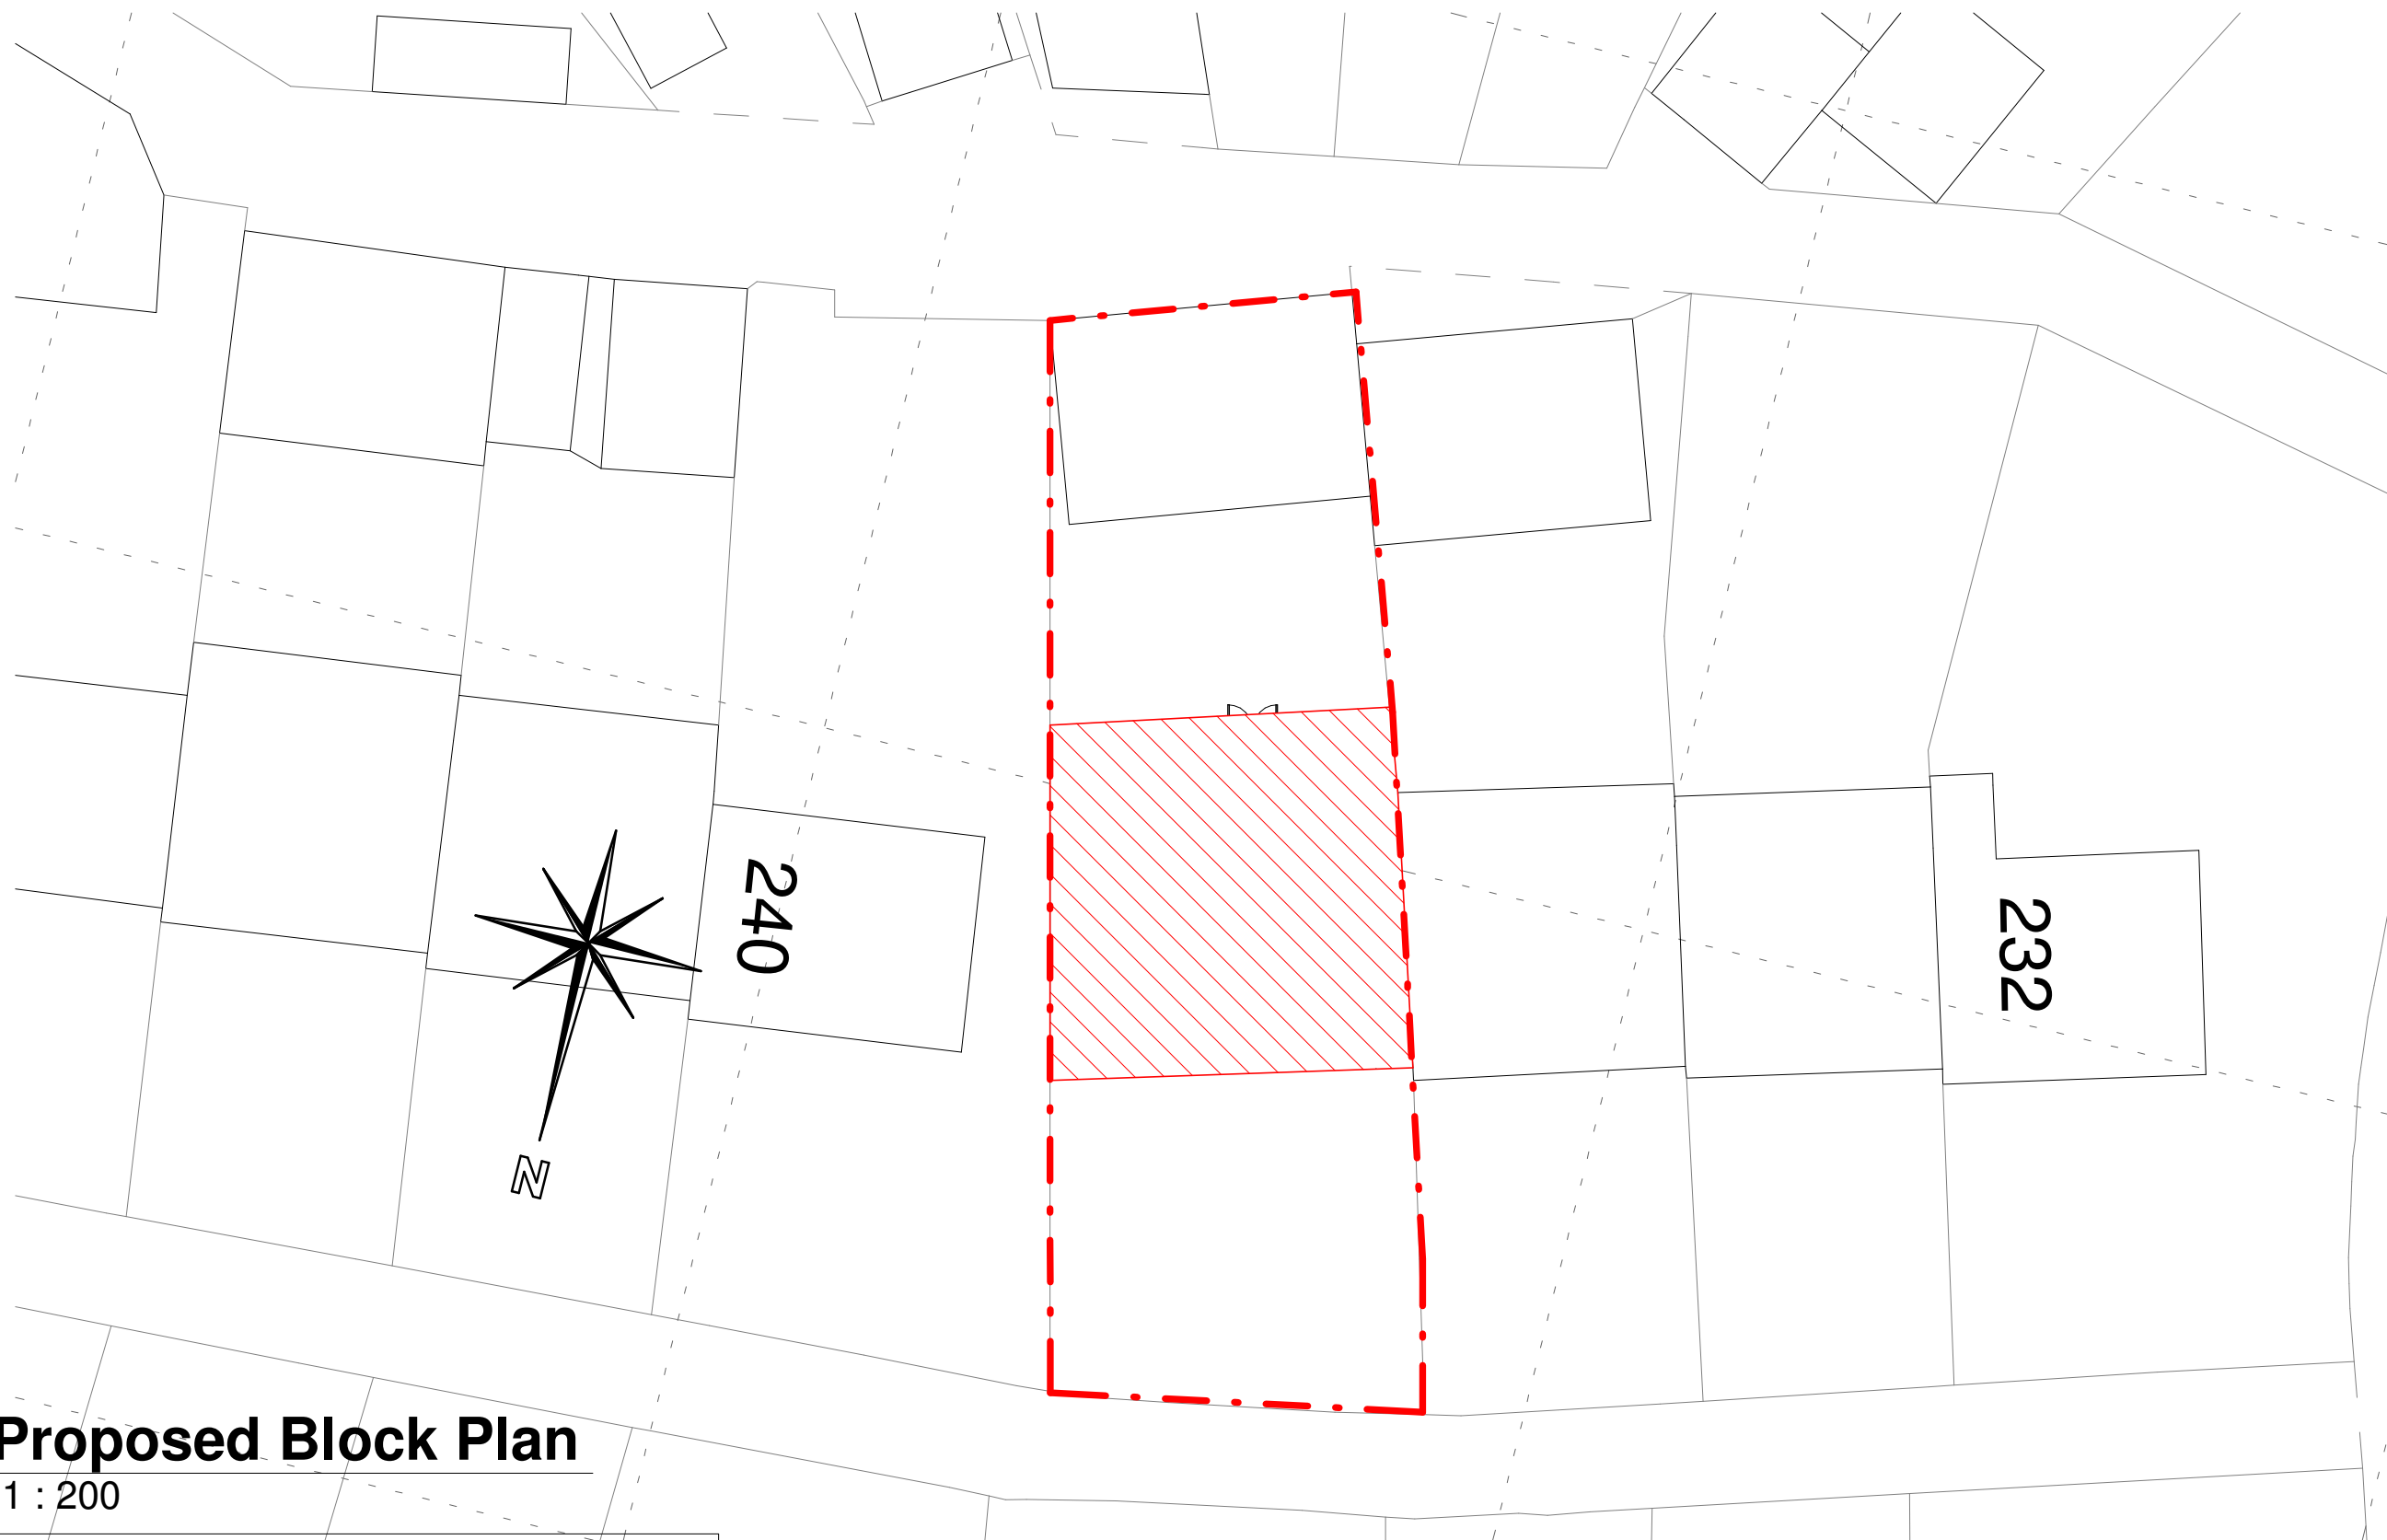

1 Proposed Block Plan
1 : 200

PLANNING DRAWINGS

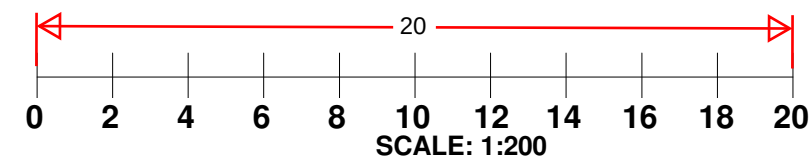



CANOPY
Planning Services

Tel: 020 3632 2690 Email: info@canopyplanning.co.uk
Mob: 07956311277 Web: www.canopyplanning.co.uk



CIAT
Registered Practice

-

238 Livingstone Road,
Gravesend
DA12 5DP

PROPOSED BLOCK PLAN			
Project number	23273	23273/16	
Date	Oct.2023		
Drawn by	O.A		
Checked by	Checker	Scale	A3 @ 1 : 200