

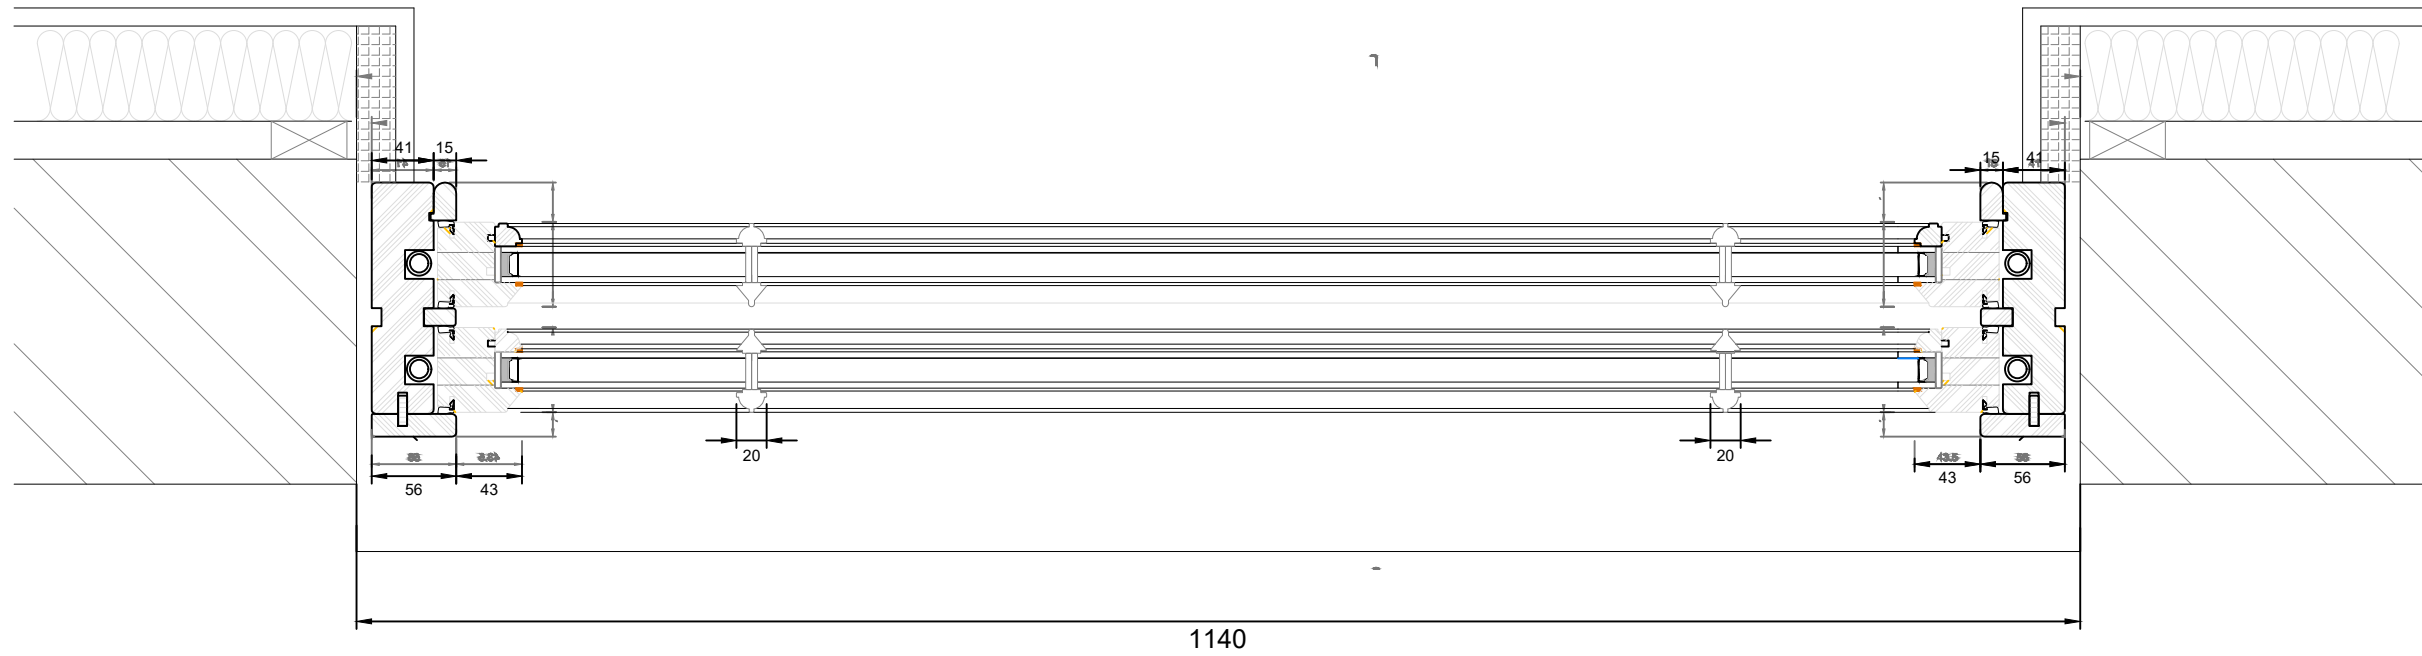


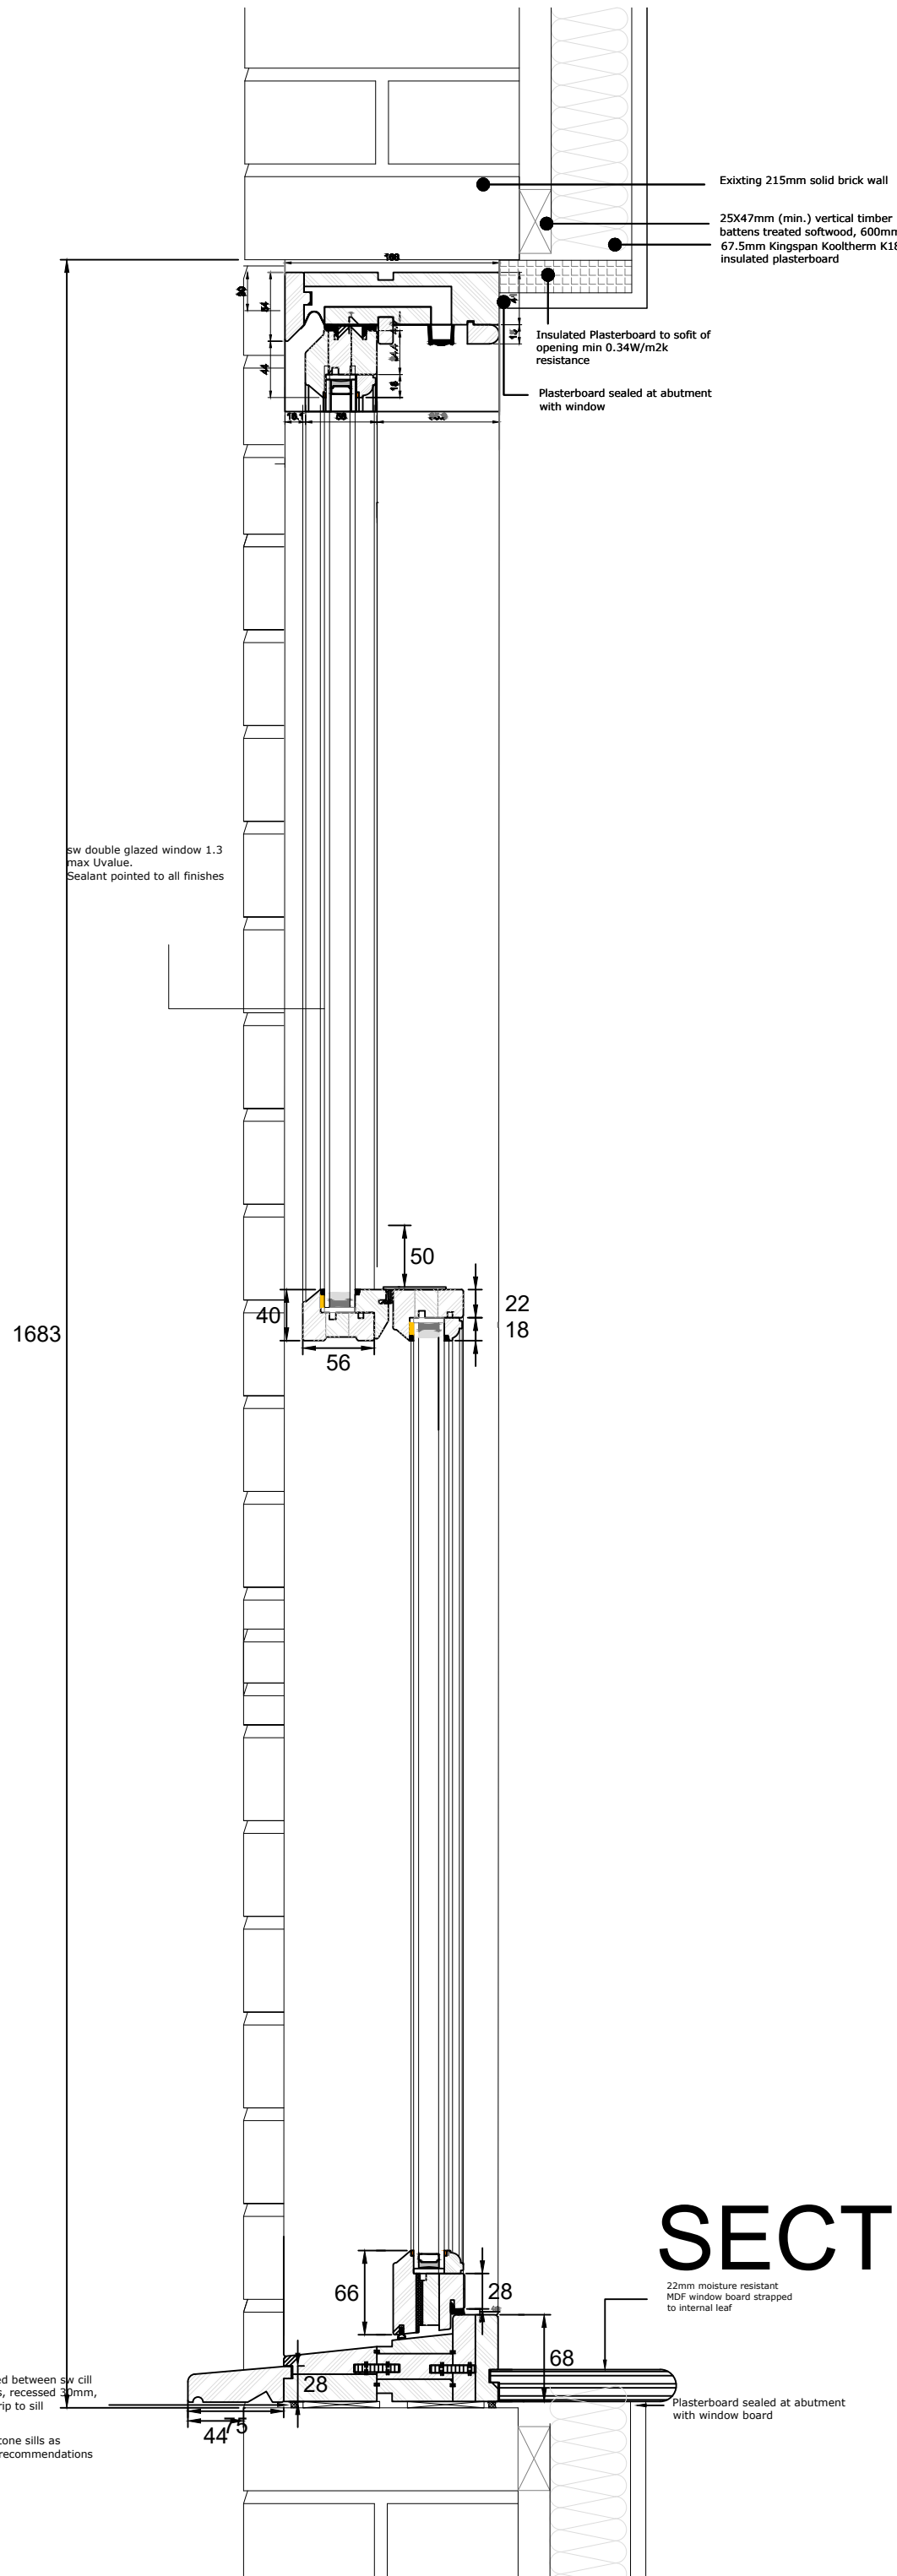

SECTION B-B

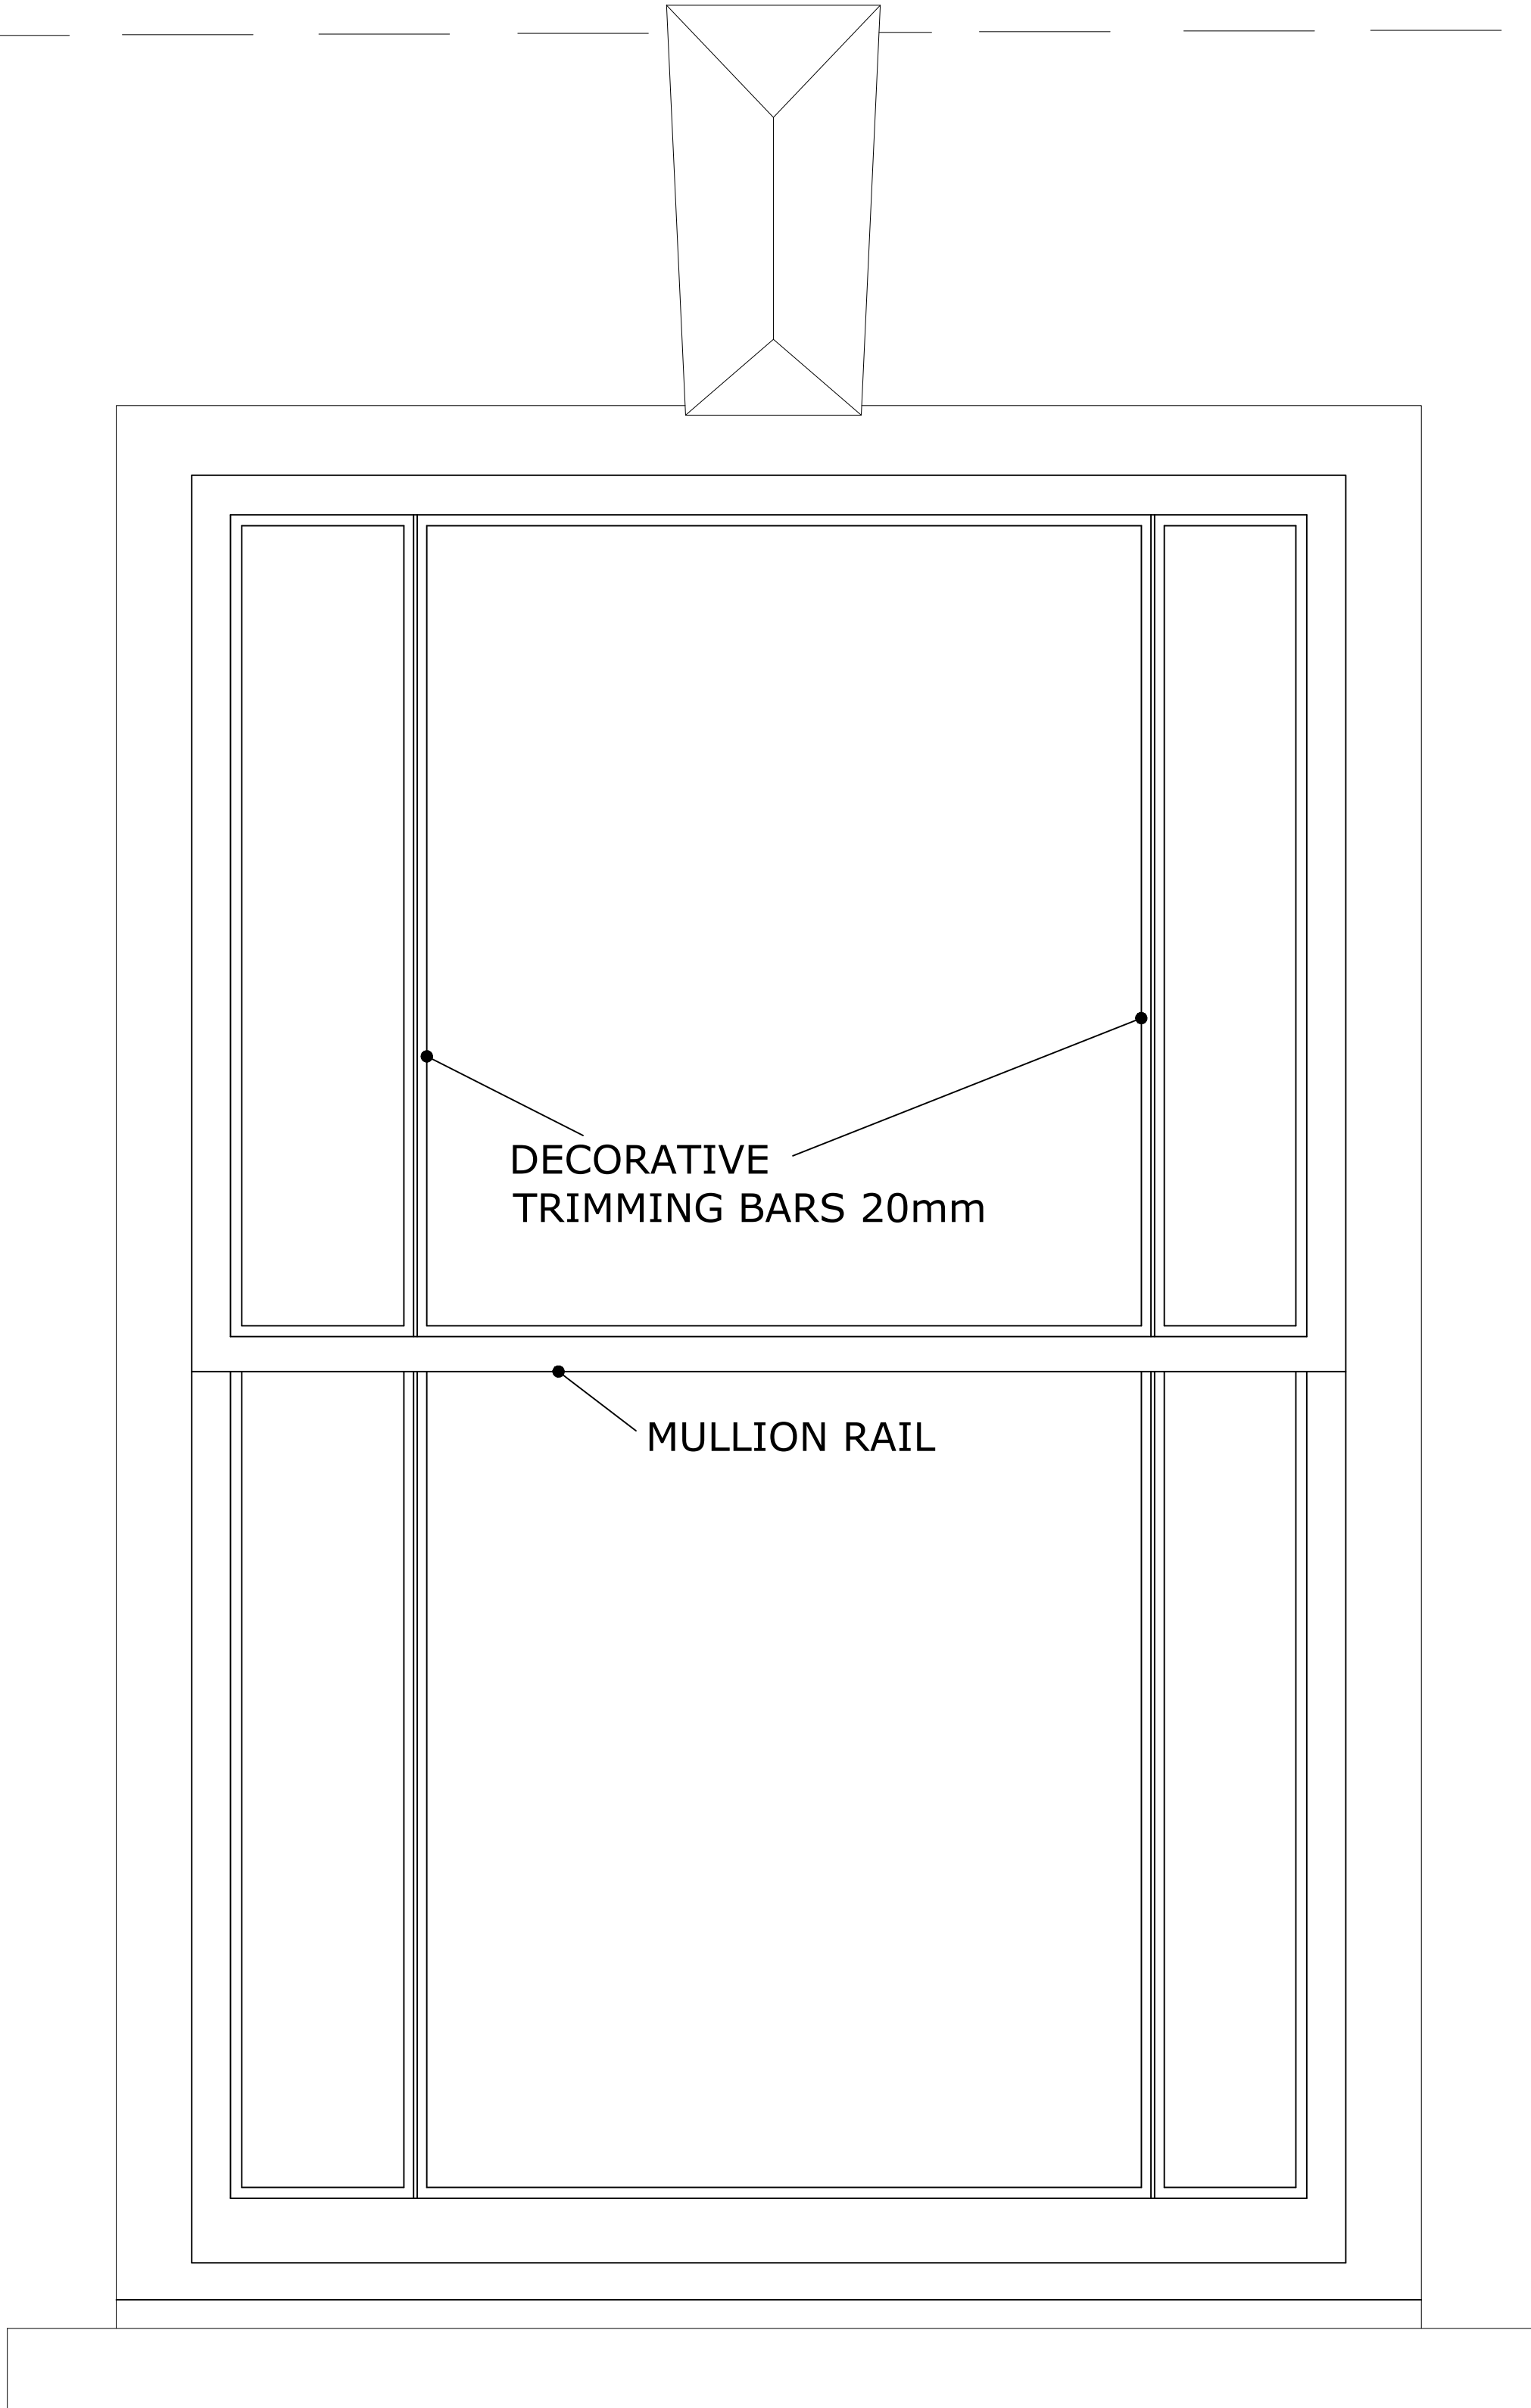

SECTION A-A

- NOTES
1. THE ORIGINAL SIZE OF THIS DRAWING IS A1.
  2. THIS DRAWING IS TO BE READ IN CONJUNCTION WITH ALL RELEVANT ARCHITECTS, ENGINEERS, SERVICES ENGINEERS AND ANY OTHER SPECIALISTS DETAILS/DRAWINGS AND THE SPECIFICATION.
- ALL DIMENSIONS ARE IN MILLIMETRES.
- ALL LEVELS ARE IN METRES.
- ALL DIMENSIONS ARE TO BE CONFIRMED AND CHECKED ON SITE PRIOR TO COMMENCEMENT OF FABRICATION DRAWINGS AND/OR SITE WORKS.
- ALL WORKS ARE TO BE CARRIED OUT IN ACCORDANCE WITH ALL RELEVANT BRITISH STANDARDS, CODES OF PRACTICE, BUILDING REGULATIONS, HEALTH AND SAFETY REQUIREMENTS AND MANUFACTURERS RECOMMENDATIONS.
- ALL STEELS TO BE FIRE PROTECTED TO BUILDING CONTROL REQUIREMENTS
- DO NOT SCALE FROM THIS DRAWING.

## planning issue

|     |                                              |          |      |
|-----|----------------------------------------------|----------|------|
| C   | DECORATIVE WINDOW BAR REVISED NOTATION ADDED | 07/04/25 |      |
| B   | DECORATIVE WINDOW BAR REVISED                | 06/04/25 |      |
| A   | PLANNING ISSUE                               | 03/02/25 |      |
| P1  | ISSUED FOR INFORMATION & COMMENT             | 03/02/25 |      |
| REV |                                              | DATE     | CHKD |

**CJ HARDING DESIGN LTD**

Planning Permissions and Building Control Services

Church Road  
Perrinbury, Kent TN2 4BS.  
Email: info@cjhardingdesign.co.uk

Tel: 01892 572977  
mob: 07944 775594  
www.cjhardingdesign.co.uk

PROJECT TITLE:

**2-3 BERKLEY ROAD  
GRAVESEND**

DRAWING TITLE:

**SASH WINDOW DETAIL  
type 2**

CLIENT:

DATE:  
**Jan 2025**

DRAWN  
**m.d**

SCALE (@ A1):  
**1:5**

DRAWING No:  
**102/2025/101**

REV:  
**C**