




North

Lower Higham Road

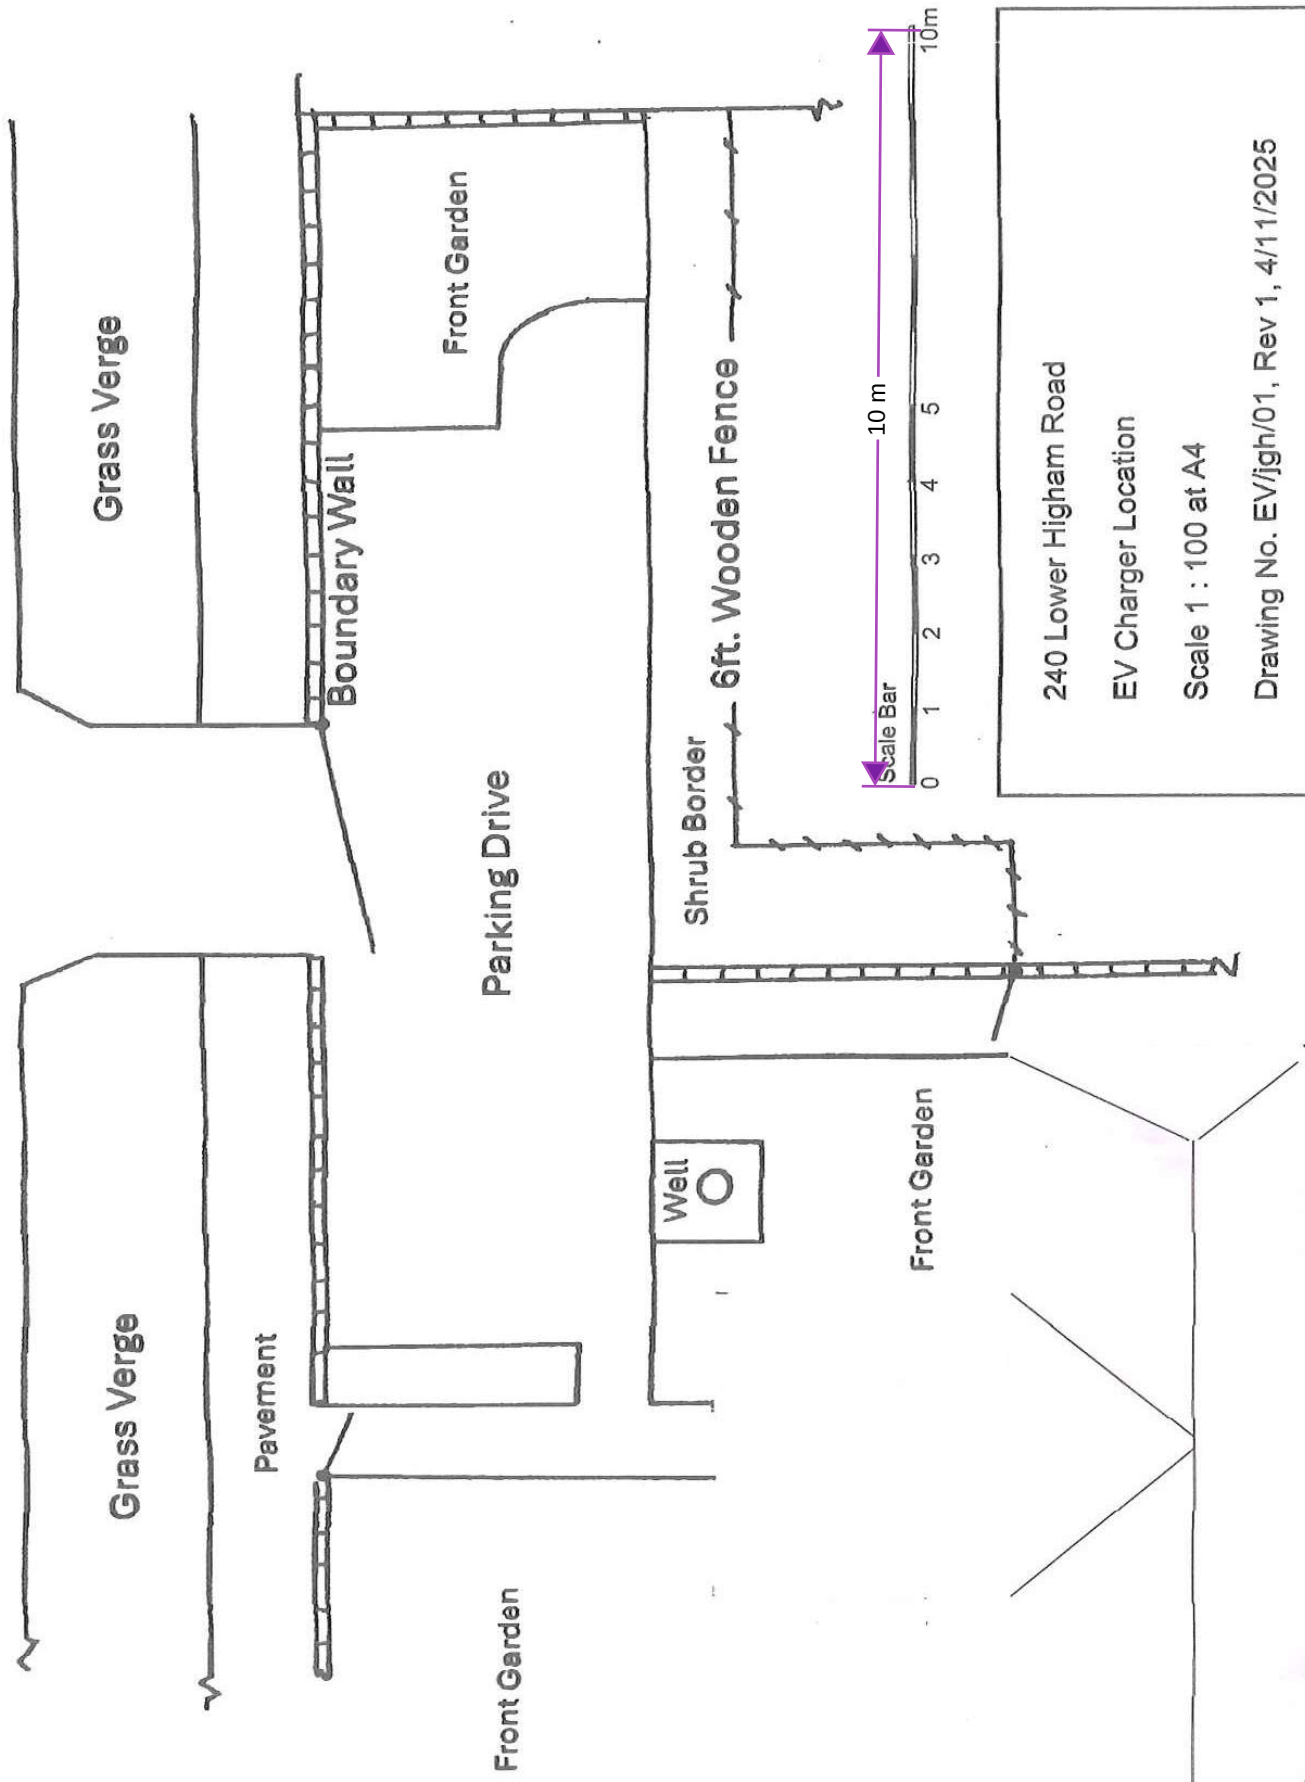

240 Lower Higham Road

EV Charger Location

Scale 1 : 100 at A4

Drawing No. EV/jgh/01, Rev 1, 4/11/2025