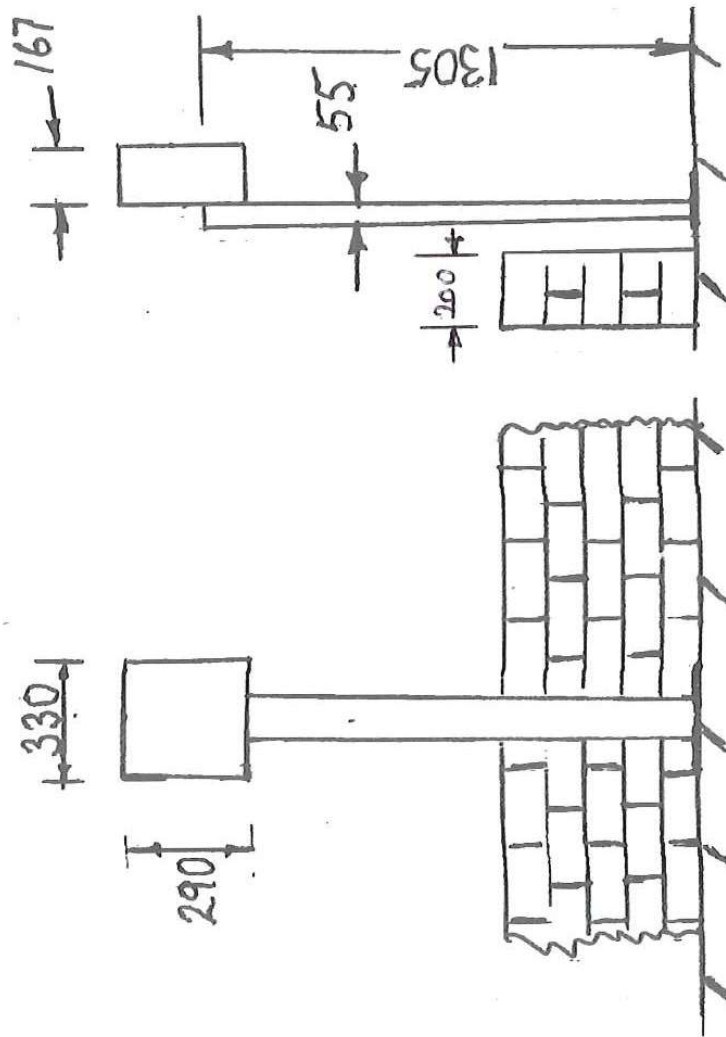


240 Lower Higham Road
EV Charger Location Plan

Scale 1 : 20 at A4

Drg No. EV/jgh/03, Rev 1, 4/11/2025