
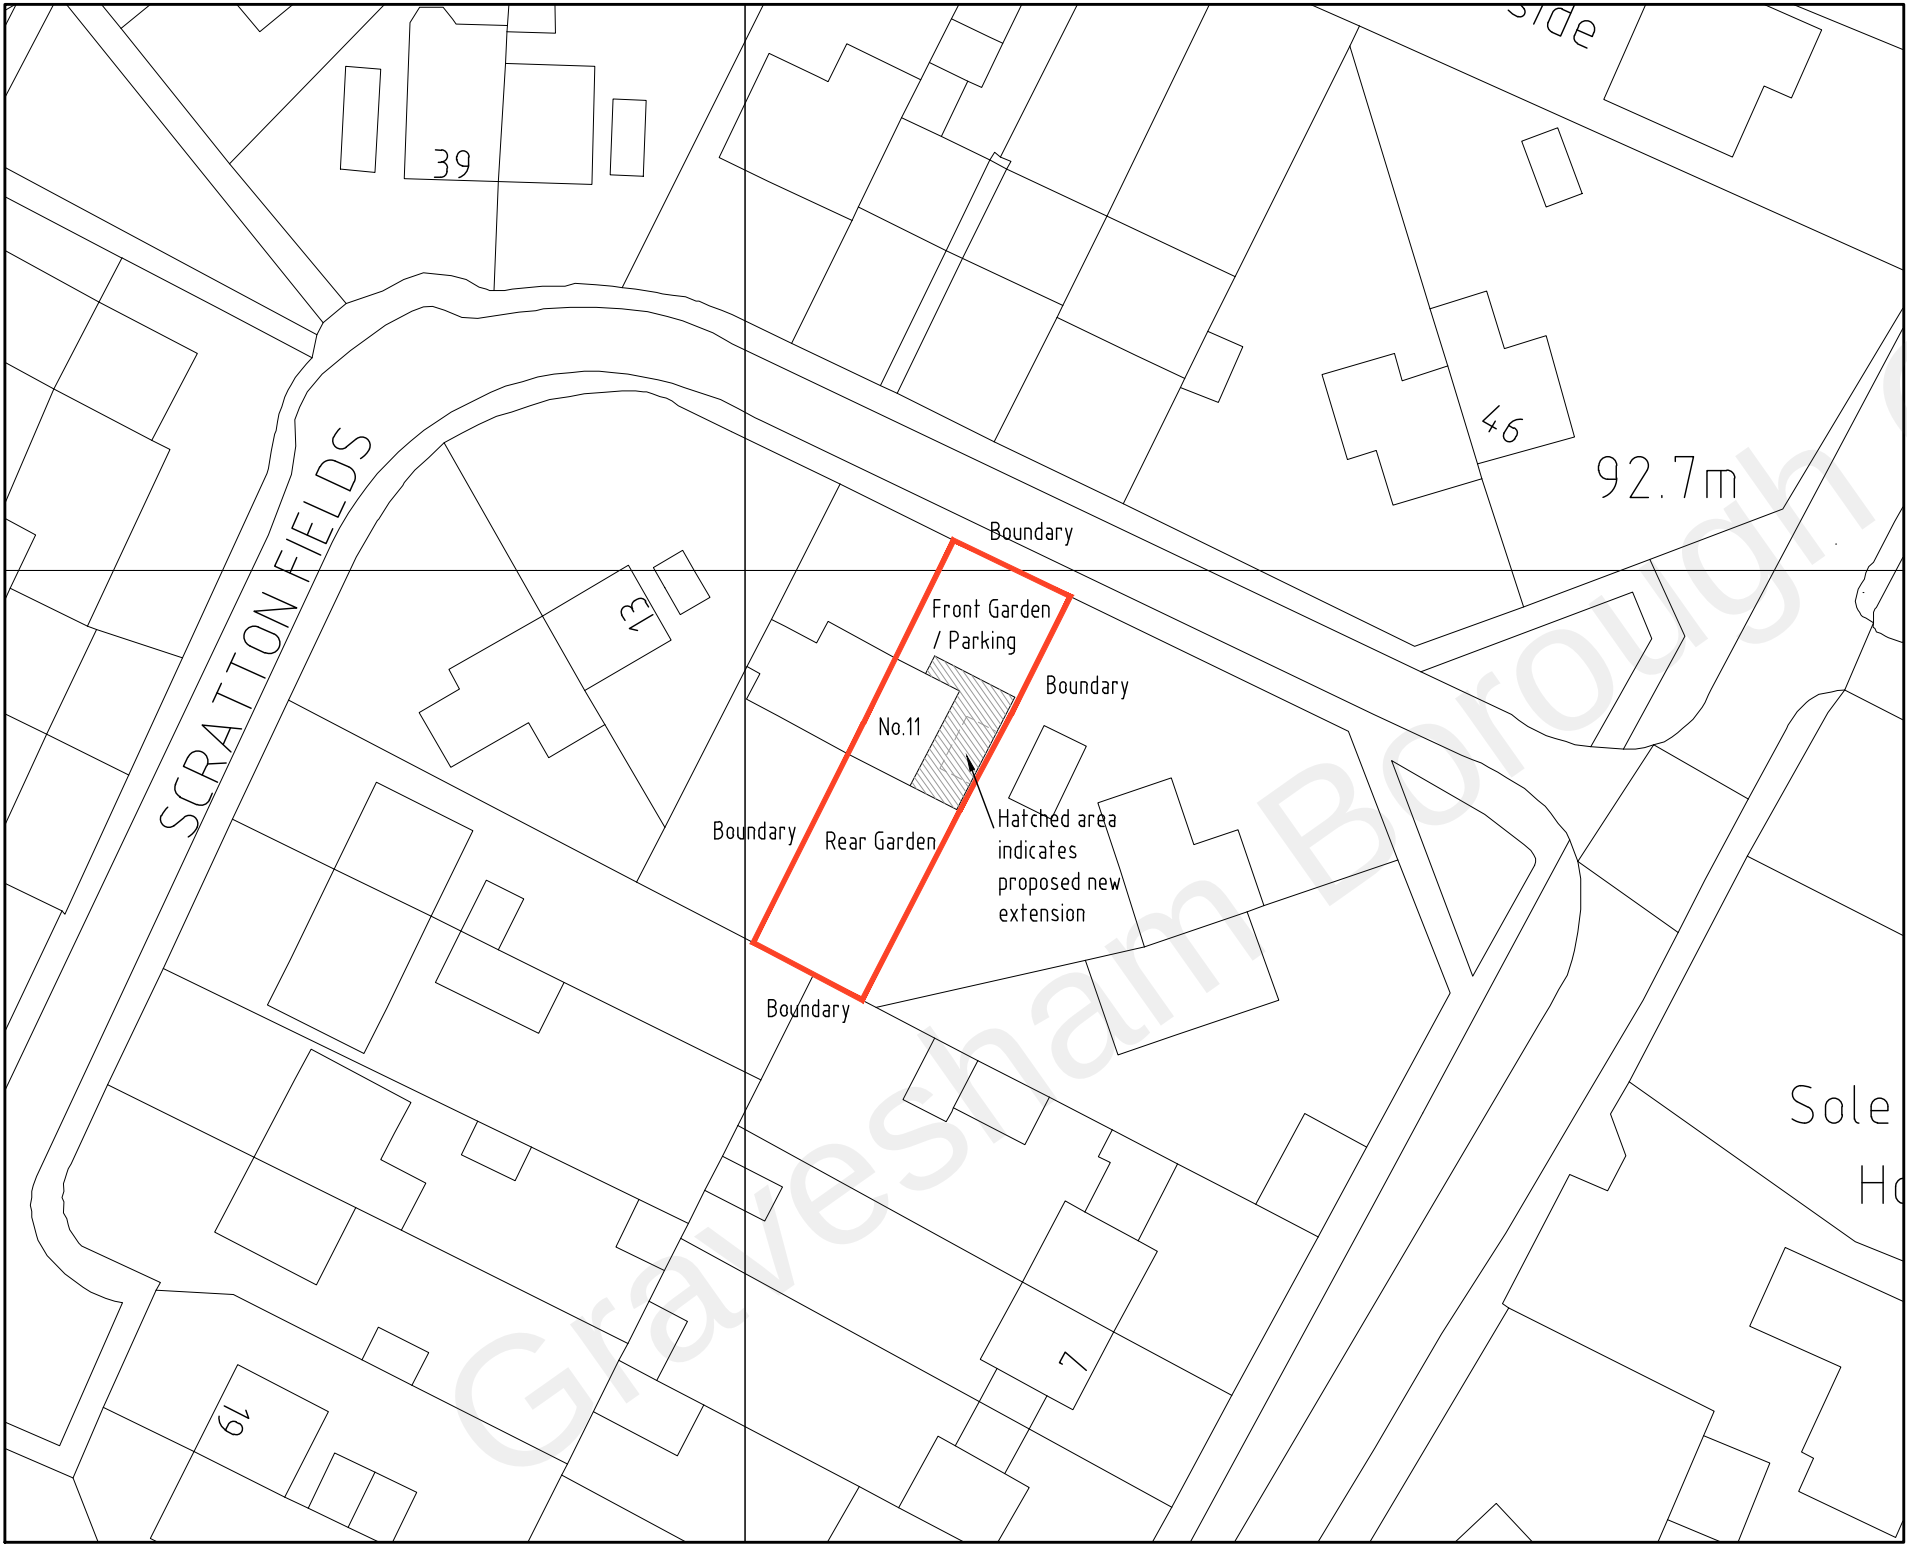


DO NOT SCALE FROM THIS DRAWING
ALL DIMENSIONS TO BE VERIFIED BY THE CONTRACTOR ON SITE

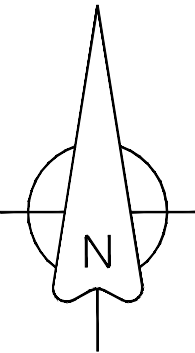

A Drawing updated following planners changes.		19.09.22		
REV	DESCRIPTION	DATE	INIT	CHKD
STATUS		FOR INFORMATION		

Client
Mr C Bull

Project
11 Scrutton Fields, Sole Street,
Cobham, Gravesend, Kent. DA12 3AS

Title
Proposed Block Plan

Scale 1:500@A3	Date 09.06.22	Drawn N/A	Checked N/A
Project No: 2022-005	Drawing No. 007	Revision A	