

BOUNDARY LINE

EXISTING PROPERTY LINE

45 DEGREE VISION SPLAY

PROPOSED KITCHEN LOCATION





FLAT ROOF



PITCH ROOF

NECESSARY APPROVAL

LOCAL AUTHORITY APPROVAL MUST BE OBTAINED BEFORE COMMENCEMENT OF WORKS INCLUDING PLANNING, IF NECESSARY, BUILDING REGULATIONS # ALL OTHER STATUTORY AGREEMENTS I.E. PARTY WALL # BUILD OVER AGREEMENTS.

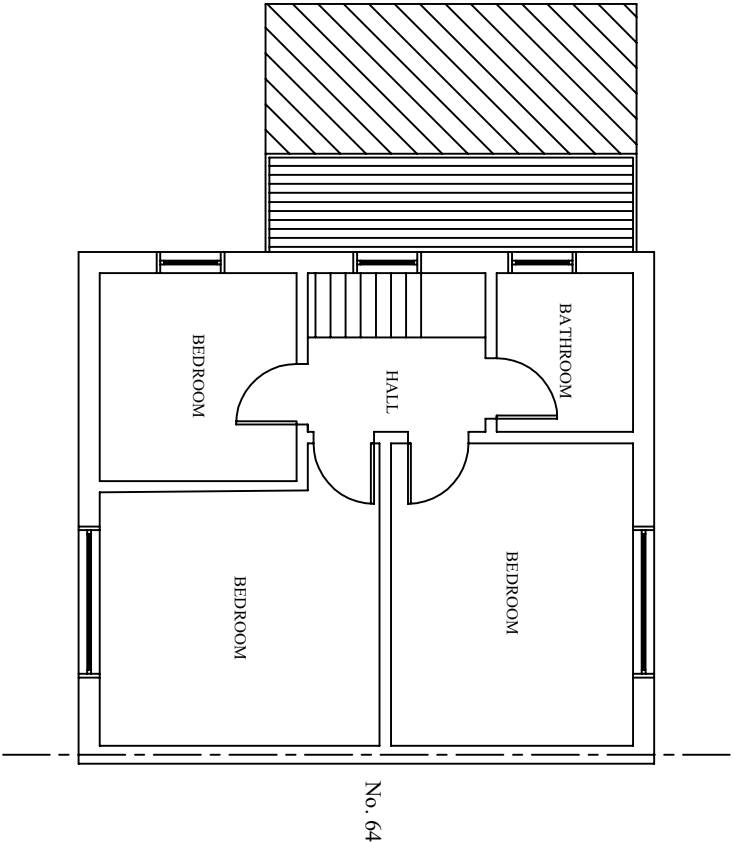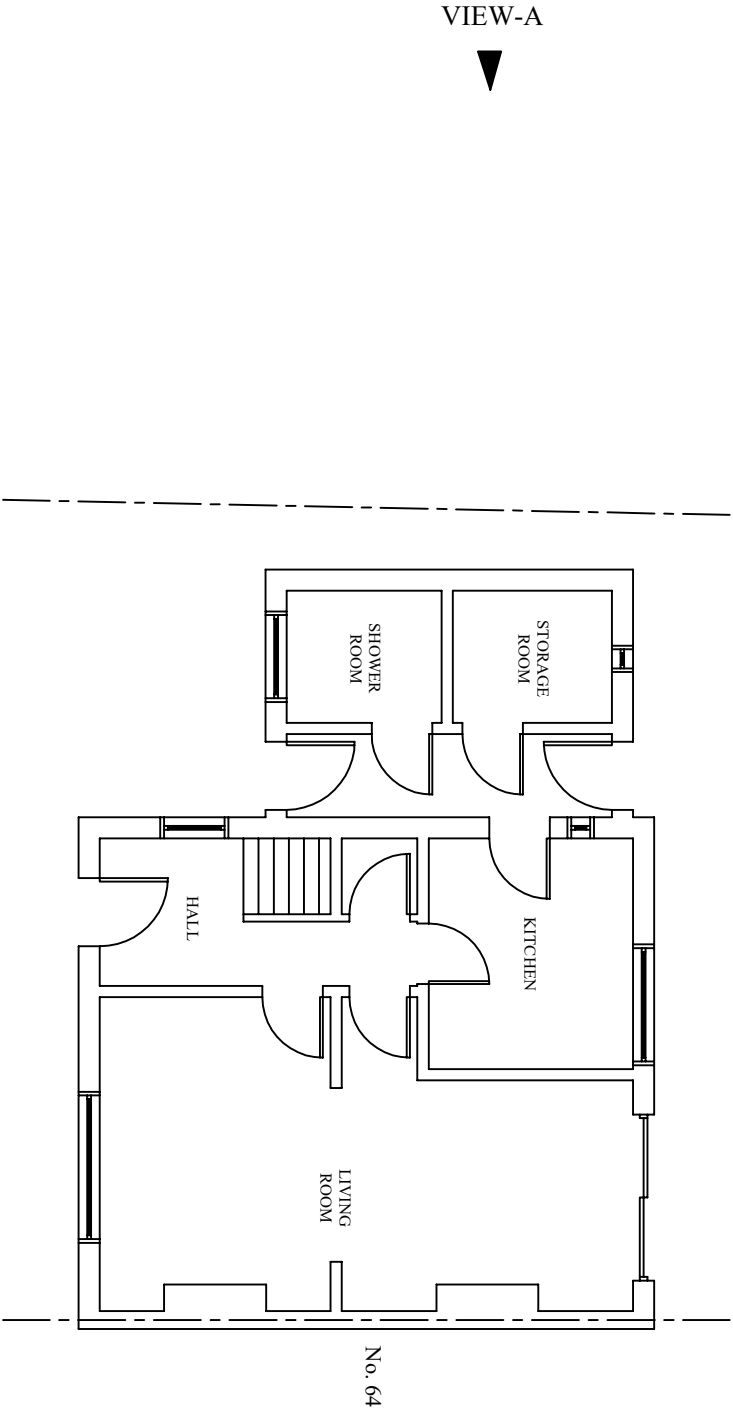

EXISTING GROUND FLOOR PLAN

EXISTING FIRST FLOOR PLAN

Site	Project	Drq Title	Designed	Drawn
			HTPBRC	HTPBRC
			Scales	Rev
			1:100	MAR 2024
66 ST ALBAN'S CLOSE, GRAVESEND, DA12 5se.	PROPOSED DOUBLE STOREY EXTENSION (PLANNING PERMISSION)	EXISTING FLOOR PLANS	Drq No.	Date
			DA12AFPP1R	JAN 2023