


NECESSARY APPROVAL

LOCAL AUTHORITY APPROVAL MUST BE OBTAINED BEFORE COMMENCEMENT OF WORKS INCLUDING PLANNING, IF NECESSARY, BUILDING REGULATIONS # ALL OTHER STATUTORY AGREEMENTS I.E. PARTY WALL # BUILD OVER AGREEMENTS.

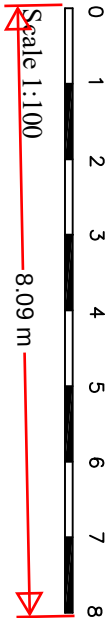

BOUNDARY LINE

EXISTING PROPERTY LINE

45 DEGREE VISION SPLAY



PROPOSED KITCHEN LOCATION



FLAT ROOF



PITCH ROOF

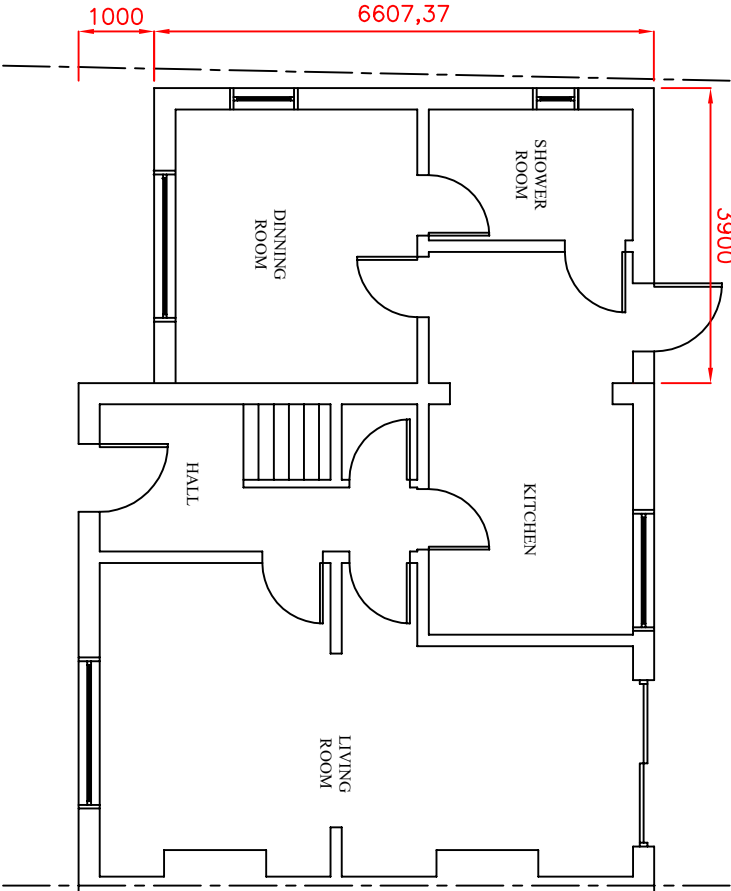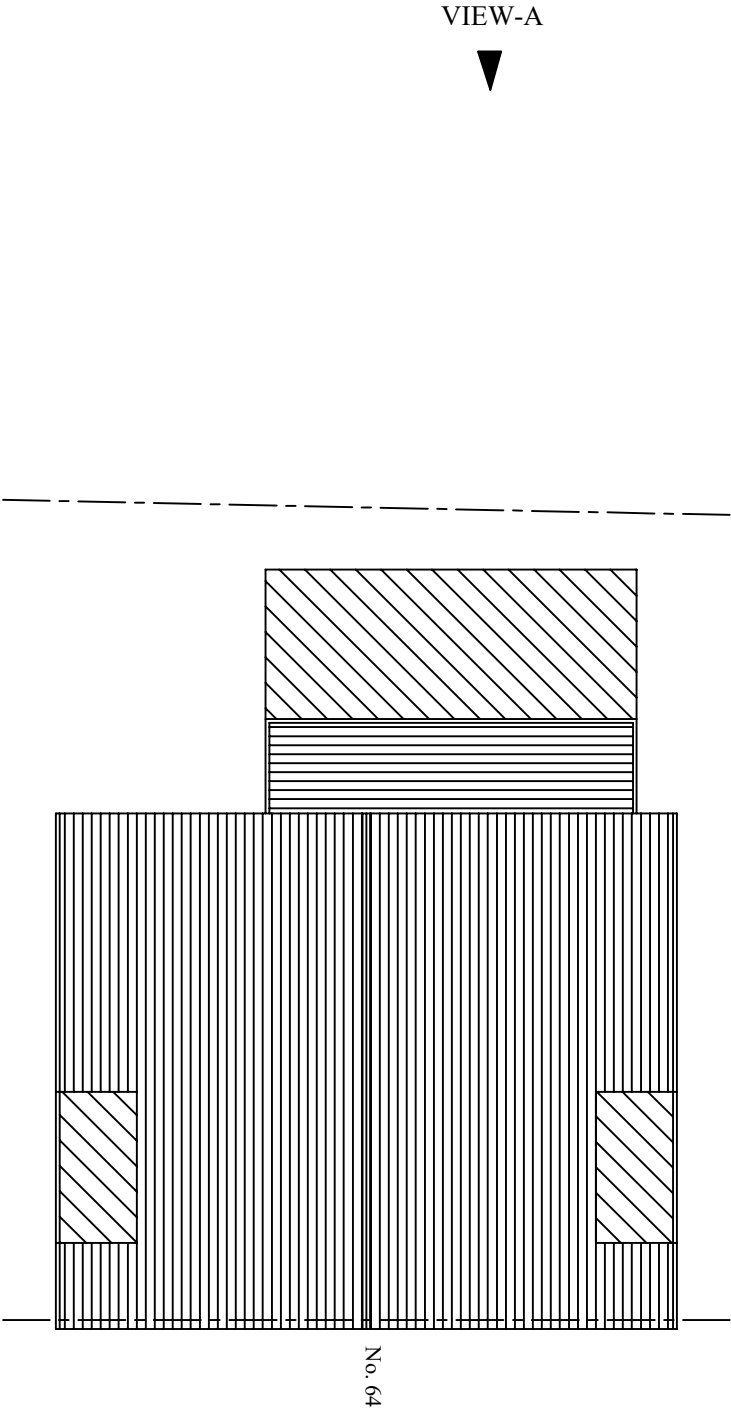

Site	66 ST ALBAN'S CLOSE, GRAVESEND, DA12 5AF.	
	Project	PROPOSED DOUBLE STOREY EXTENSION (PLANNING PERMISSION)
	Drq Title	EXISTING ROOF PLANS & PROPOSED FLOOR PLANS.
Designed		HTPBRC
Scales		1:100
Drq No.		DA12AFPP2R
Drawn		HTPBRC
Rev		MAR 2024
Date		JAN 2023