
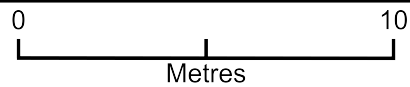


55 Flowerhill Way

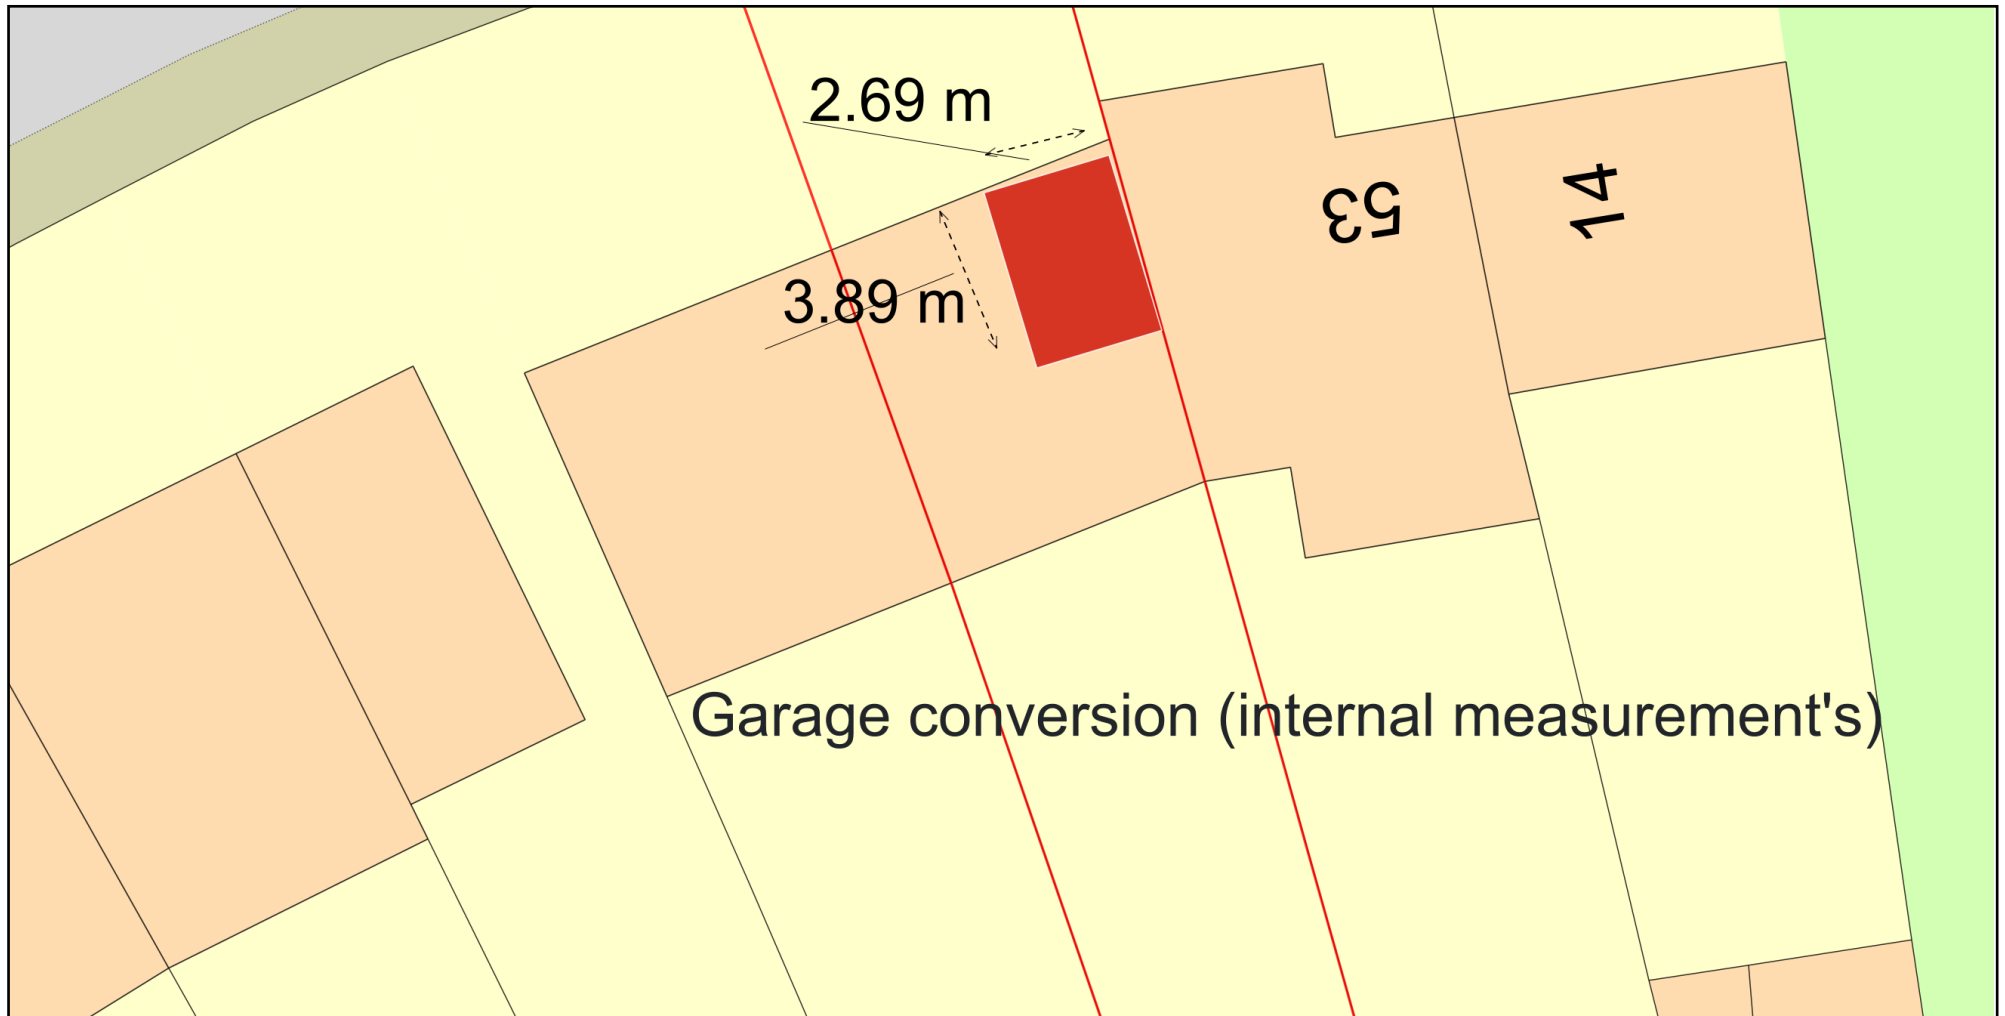

Plan Produced for: David Wadman (Homeowner)

Date Produced: 14 May 2025

Plan Reference Number: TQRQM25134185317135

Scale: 1:200 @ A4

© Crown copyright and database rights 2025 OS 100042766

