


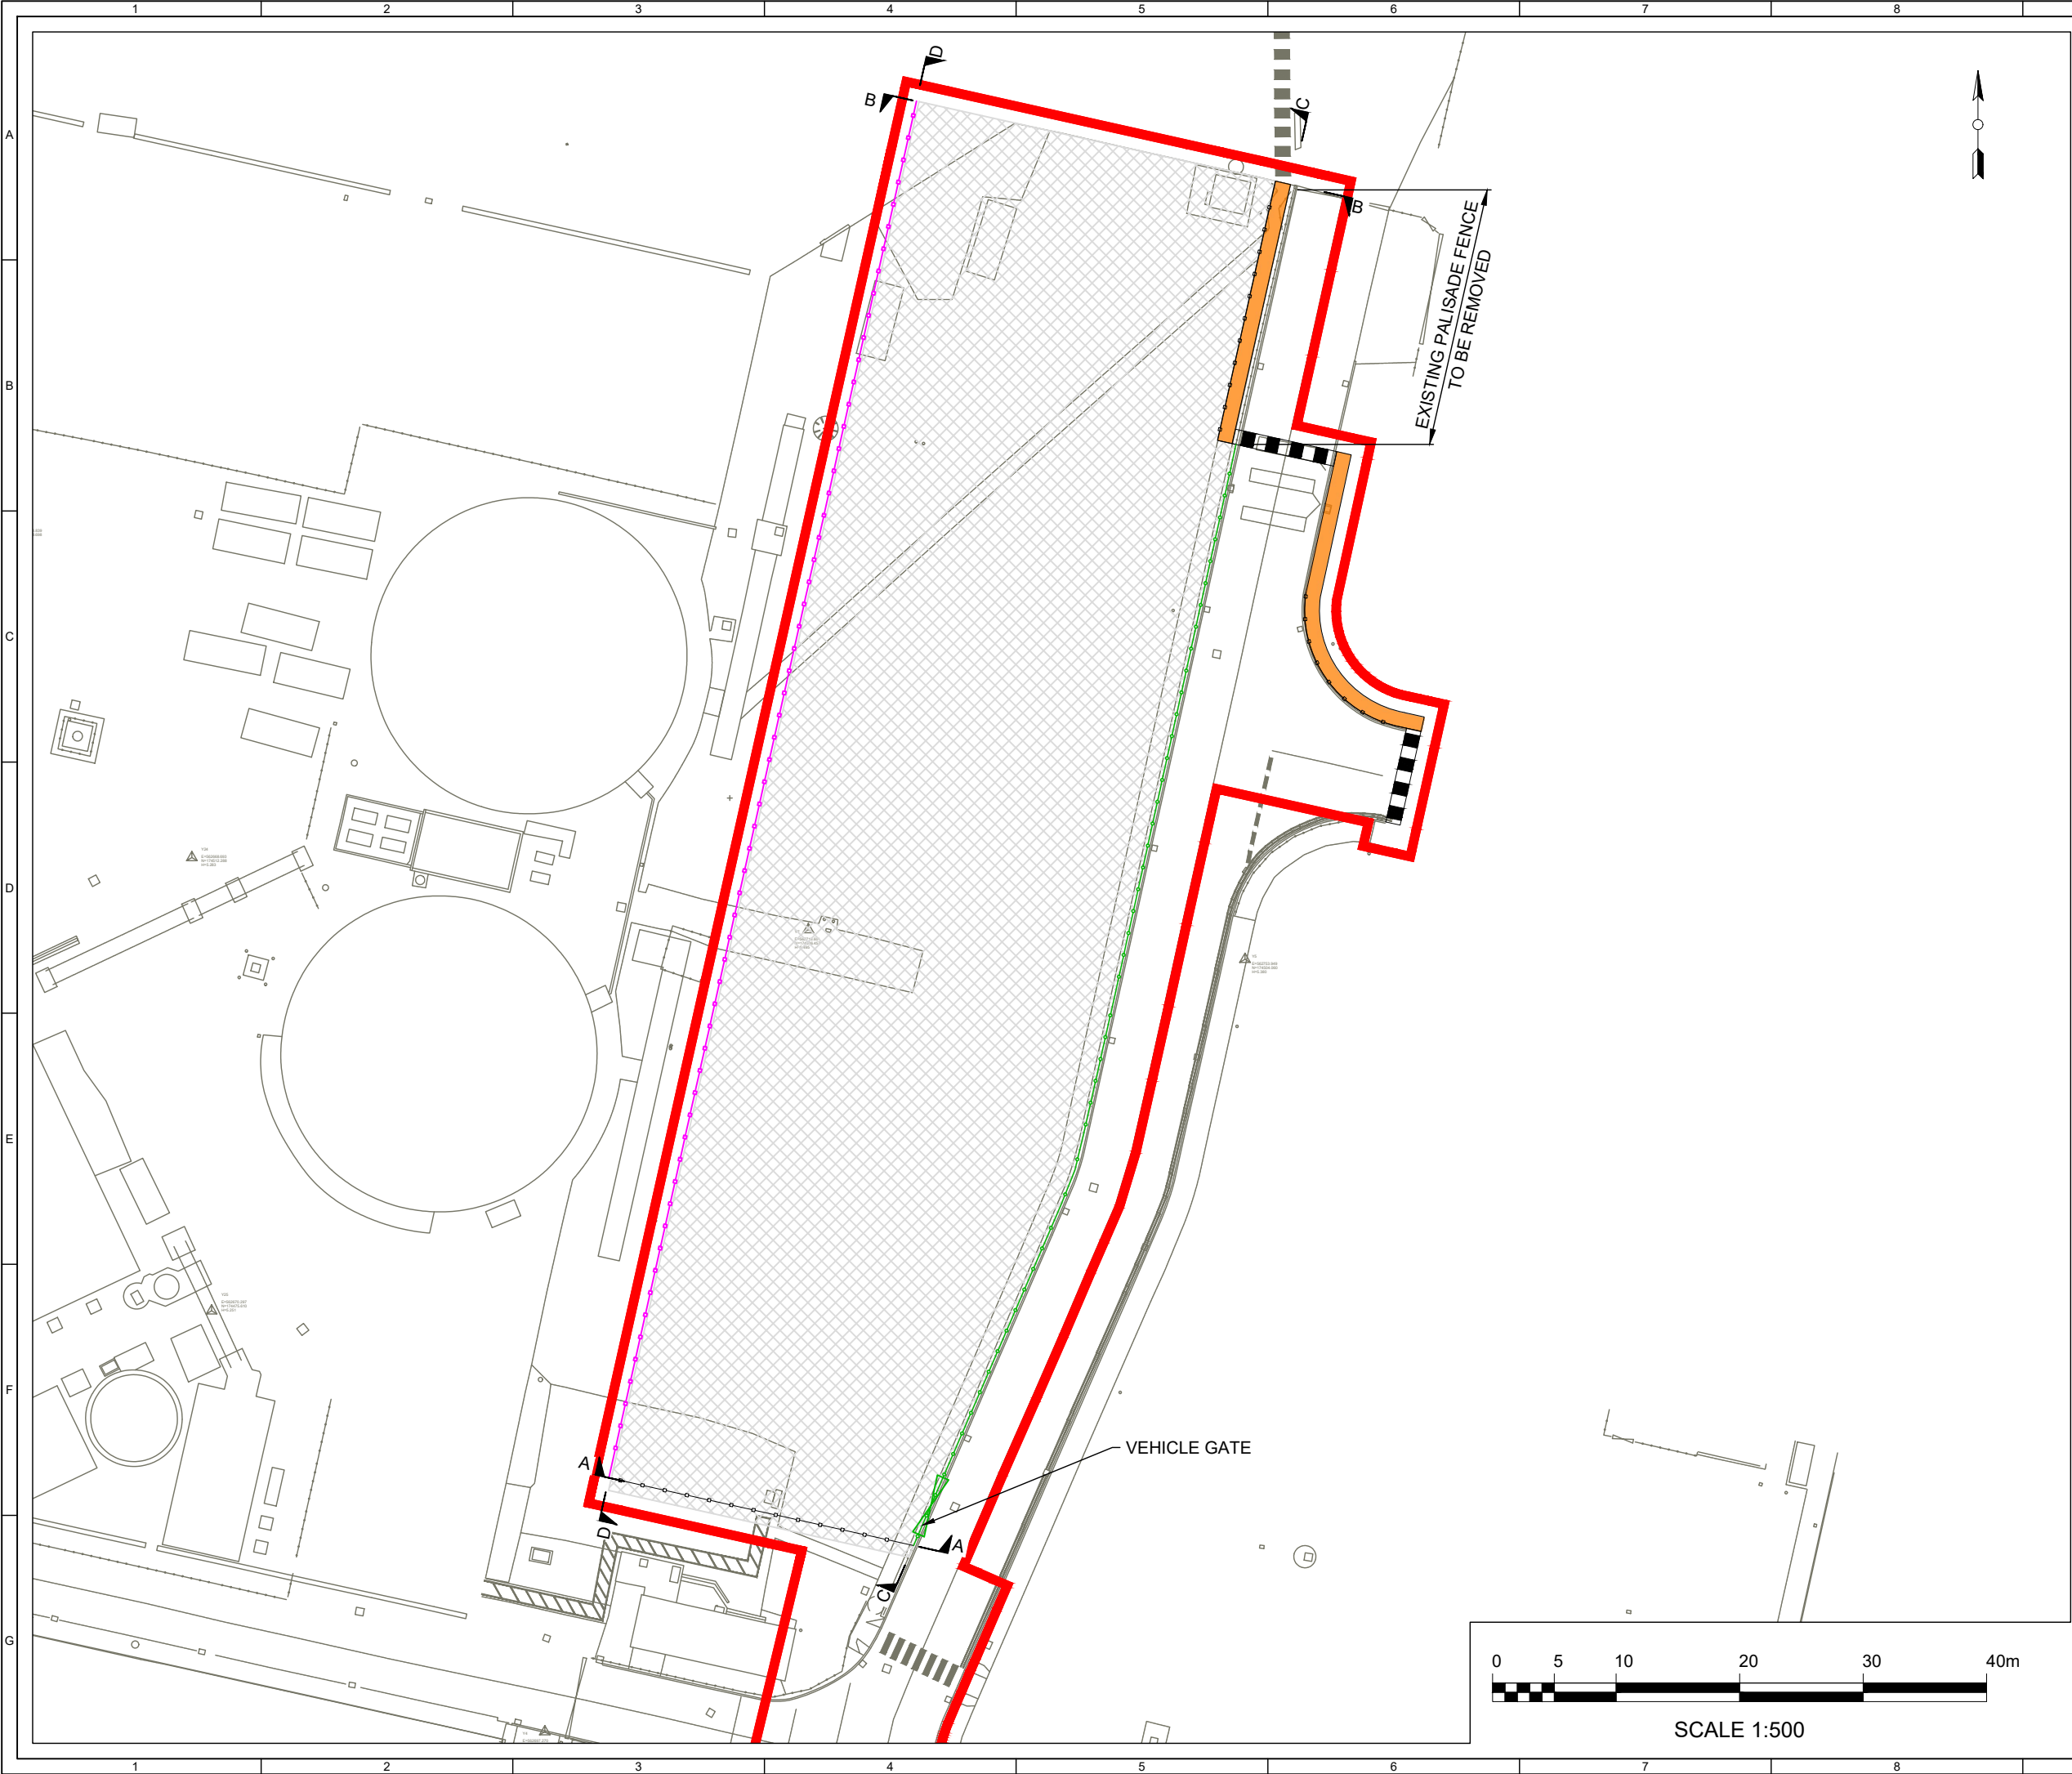

© CROWN COPYRIGHT, ALL RIGHTS RESERVED.
2025 LICENCE NUMBER 0100031673.

KEY:

DEVELOPMENT BOUNDARY
(0.51 HECTARES) (INSIDE EDGE OF
LINE DENOTES BOUNDARY)

HARDSTANDING KEY

PULP STORAGE HARDSTANDING
(CONCRETE SLAB)

VEHICLE BARRIER (A-SAFE BARRIER)

VEHICLE BARRIER (ARMCO BARRIER)

EXISTING PALISADE FENCE

GATE

FOOTPATH

WALKWAY MARKING

NOTES:

1. DESIGN SHOWN IS PRELIMINARY AND
INDICATIVE.


2. DRAWING TO BE READ IN CONJUNCTION
WITH REF. [1].

REFERENCES:

[1] PULP STORAGE HARDSTANDING
INFRASTRUCTURE LAYOUT -
05135-RES-PRO-DR-PT-010

PLAN VIEW
SHEET 1 OF 2

1	BM	PB	PB	2025-05-12	FIRST ISSUE
ISSUE	DRAWN	CHKD	APPD	DATE	REVISION NOTES
PURPOSE PLANNING					COORDINATES OSGB 1936
SCALE 1:500 @A3					DATUM N/A
LAYOUT DRAWING N/A					T-LAYOUT NO N/A
PROJECT TITLE NORTHFLEET PULP LAYDOWN AREA					
DRAWING TITLE PULP STORAGE HARDSTANDING INFRASTRUCTURE ELEVATION VIEW					
RES DRAWING NUMBER 05135-RES-PRO-DR-PT-011					REV 1
THIS DRAWING IS THE PROPERTY OF RENEWABLE ENERGY SYSTEMS LIMITED AND NO REPRODUCTION MAY BE MADE IN WHOLE OR IN PART WITHOUT PERMISSION					
					BEAUFORT COURT, EGG FARM LANE, KINGS LANGLEY, HERTS WD4 8LR, UK TEL +44 (0) 1923 299200 WWW.RES-GROUP.COM

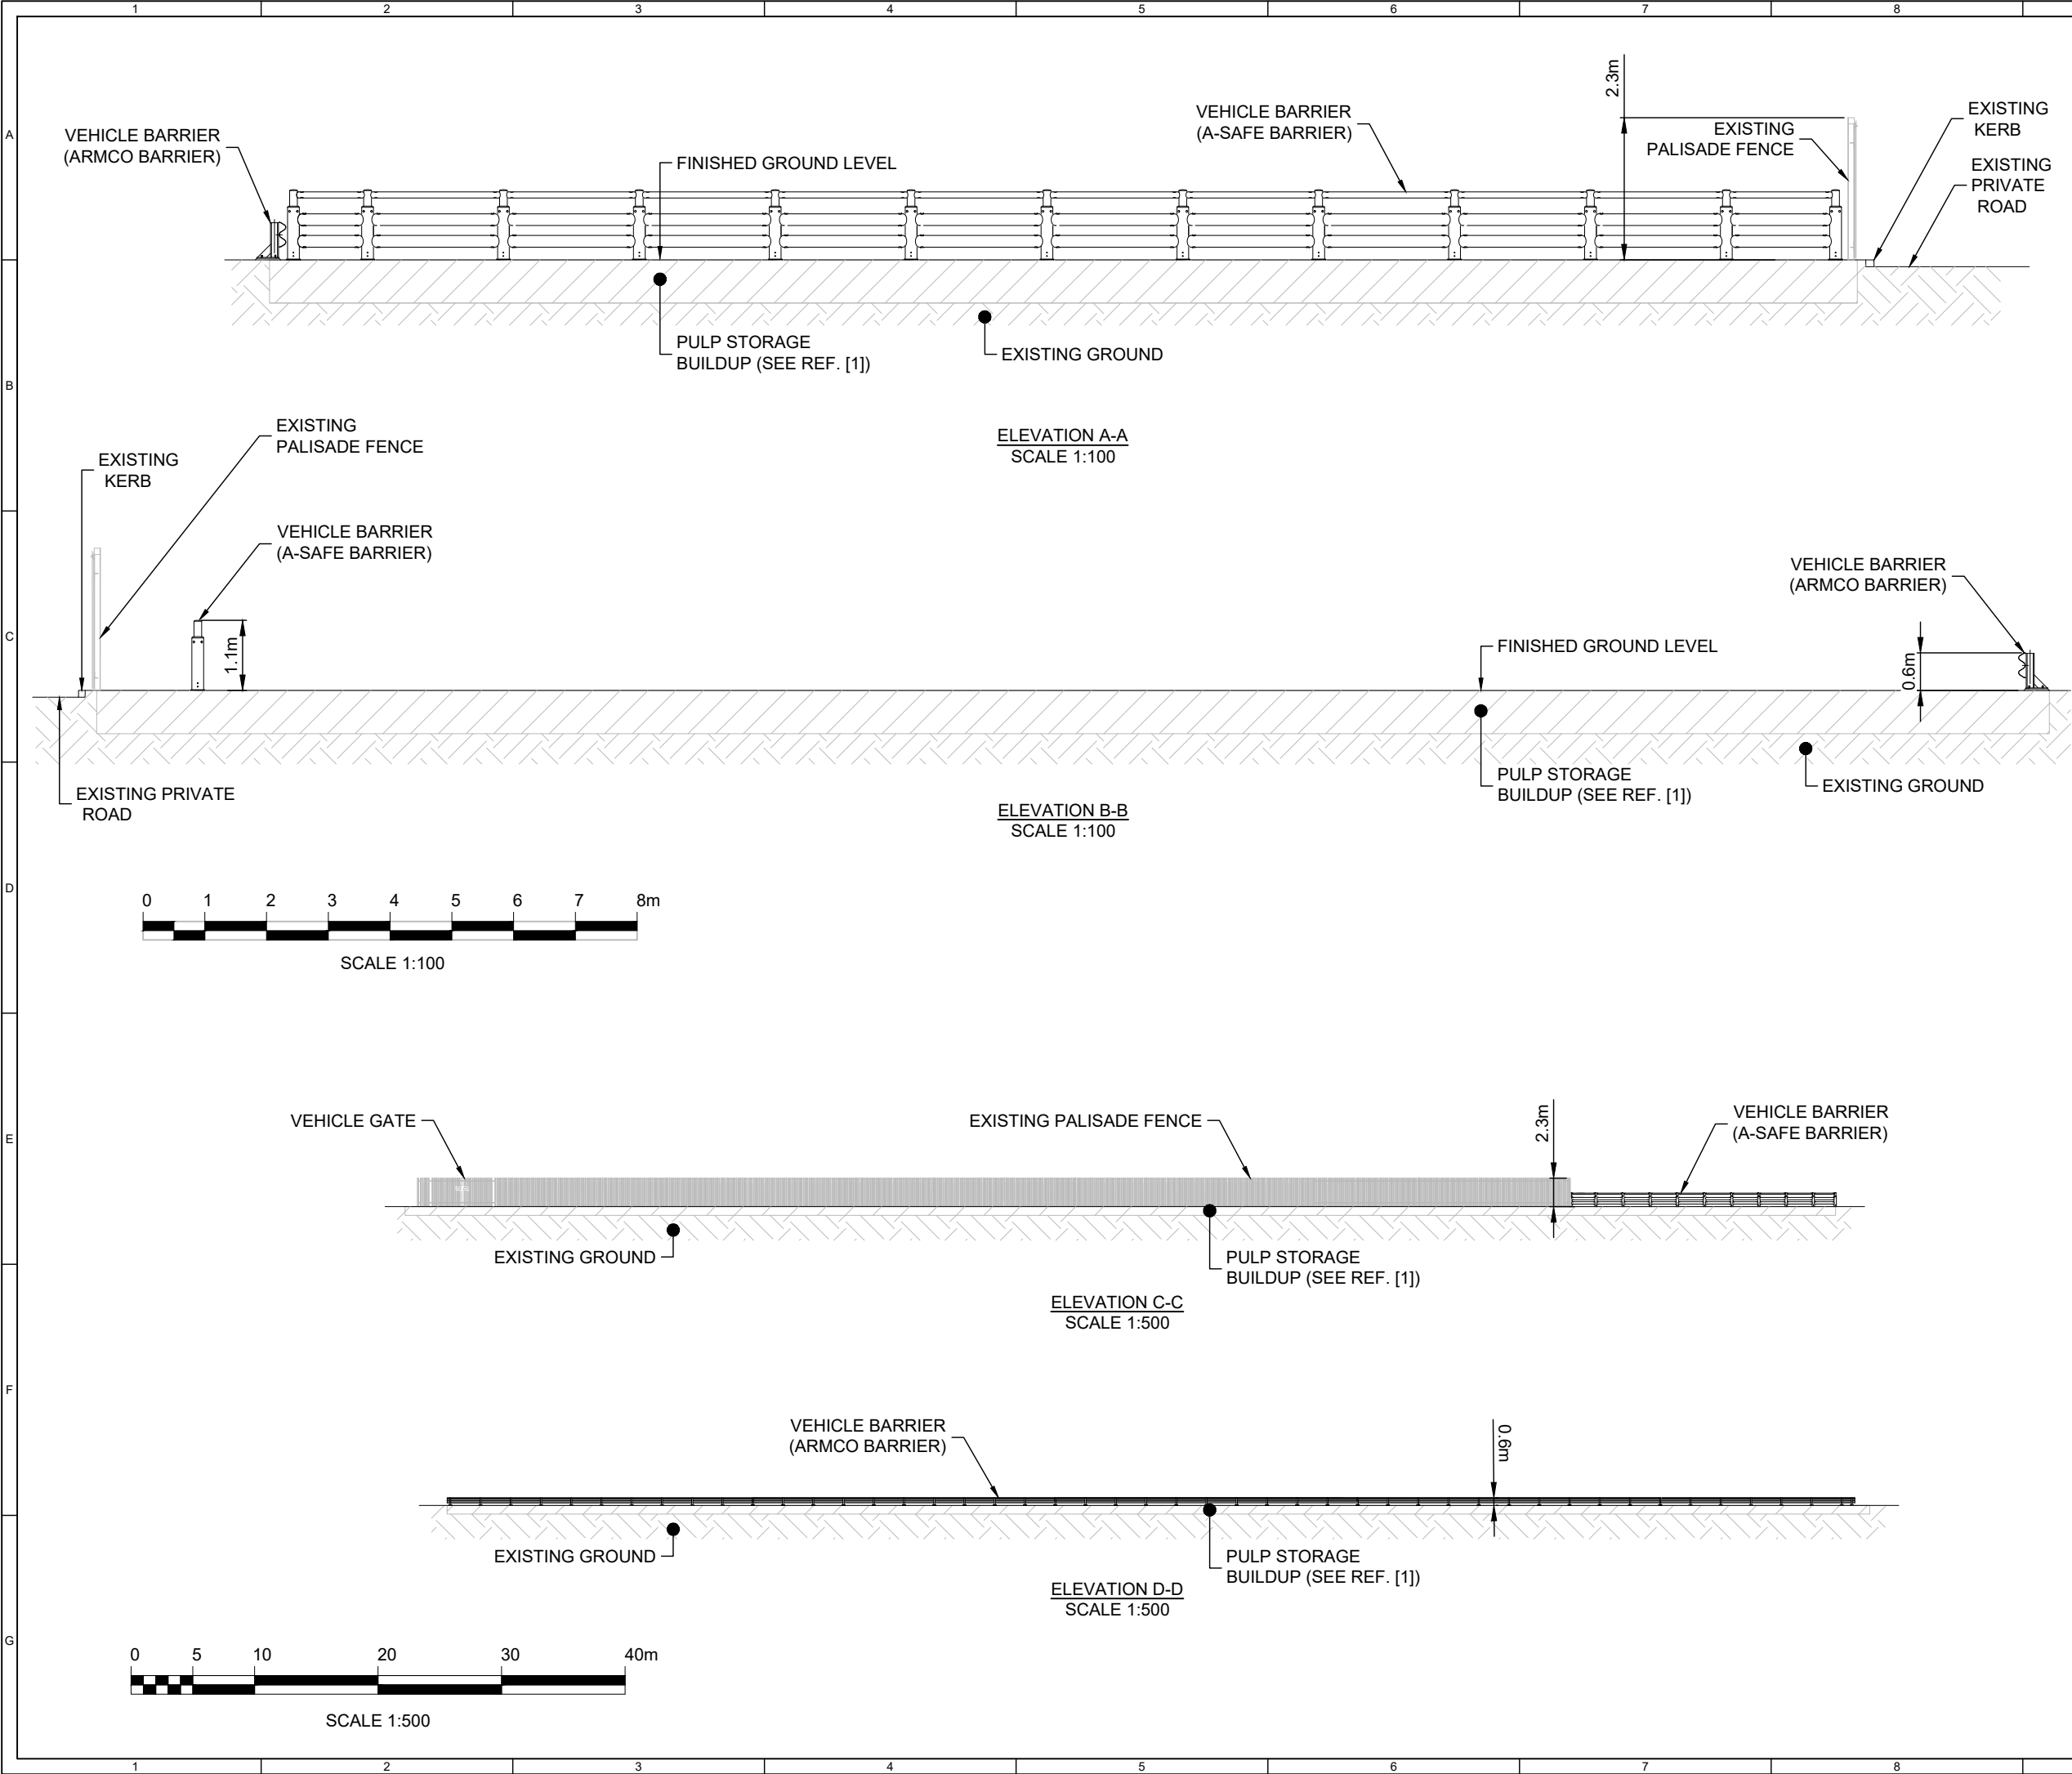

© CROWN COPYRIGHT, ALL RIGHTS RESERVED.
2025 LICENCE NUMBER 0100031673.

NOTES:

- DESIGN SHOWN IS PRELIMINARY AND INDICATIVE.
- DRAWING TO BE READ IN CONJUNCTION WITH REF. [1].

REFERENCES:

[1] PULP STORAGE HARDSTANDING INFRASTRUCTURE LAYOUT - 05135-RES-PRO-DR-PT-010

SECTIONS
SHEET 2 OF 2

1	BM	PB	PB	2025-05-12	FIRST ISSUE
ISSUE	DRAWN	CHKD	APPD	DATE	REVISION NOTES
PURPOSE PLANNING					COORDINATES OSGB 1936
SCALE AS SHOWN @A3					DATUM N/A
LAYOUT DRAWING N/A					T-LAYOUT NO N/A
PROJECT TITLE NORTHFLEET PULP LAYDOWN AREA					
DRAWING TITLE PULP STORAGE HARDSTANDING INFRASTRUCTURE ELEVATION VIEW					
RES DRAWING NUMBER 05135-RES-PRO-DR-PT-011					REV 1
THIS DRAWING IS THE PROPERTY OF RENEWABLE ENERGY SYSTEMS LIMITED AND NO REPRODUCTION MAY BE MADE IN WHOLE OR IN PART WITHOUT PERMISSION					
 BEAUFORT COURT, EGG FARM LANE, KINGS LANGLEY, HERTS WD4 8LR, UK TEL +44 (0) 1923 299200 WWW.RES-GROUP.COM					