


# TYPICAL 400kV CROSS SECTION

## TYPICAL TREFOIL DUCTED INSTALLATION

### TRENCH SECTION DETAILS AS VIEWED ALONG OPEN CUT

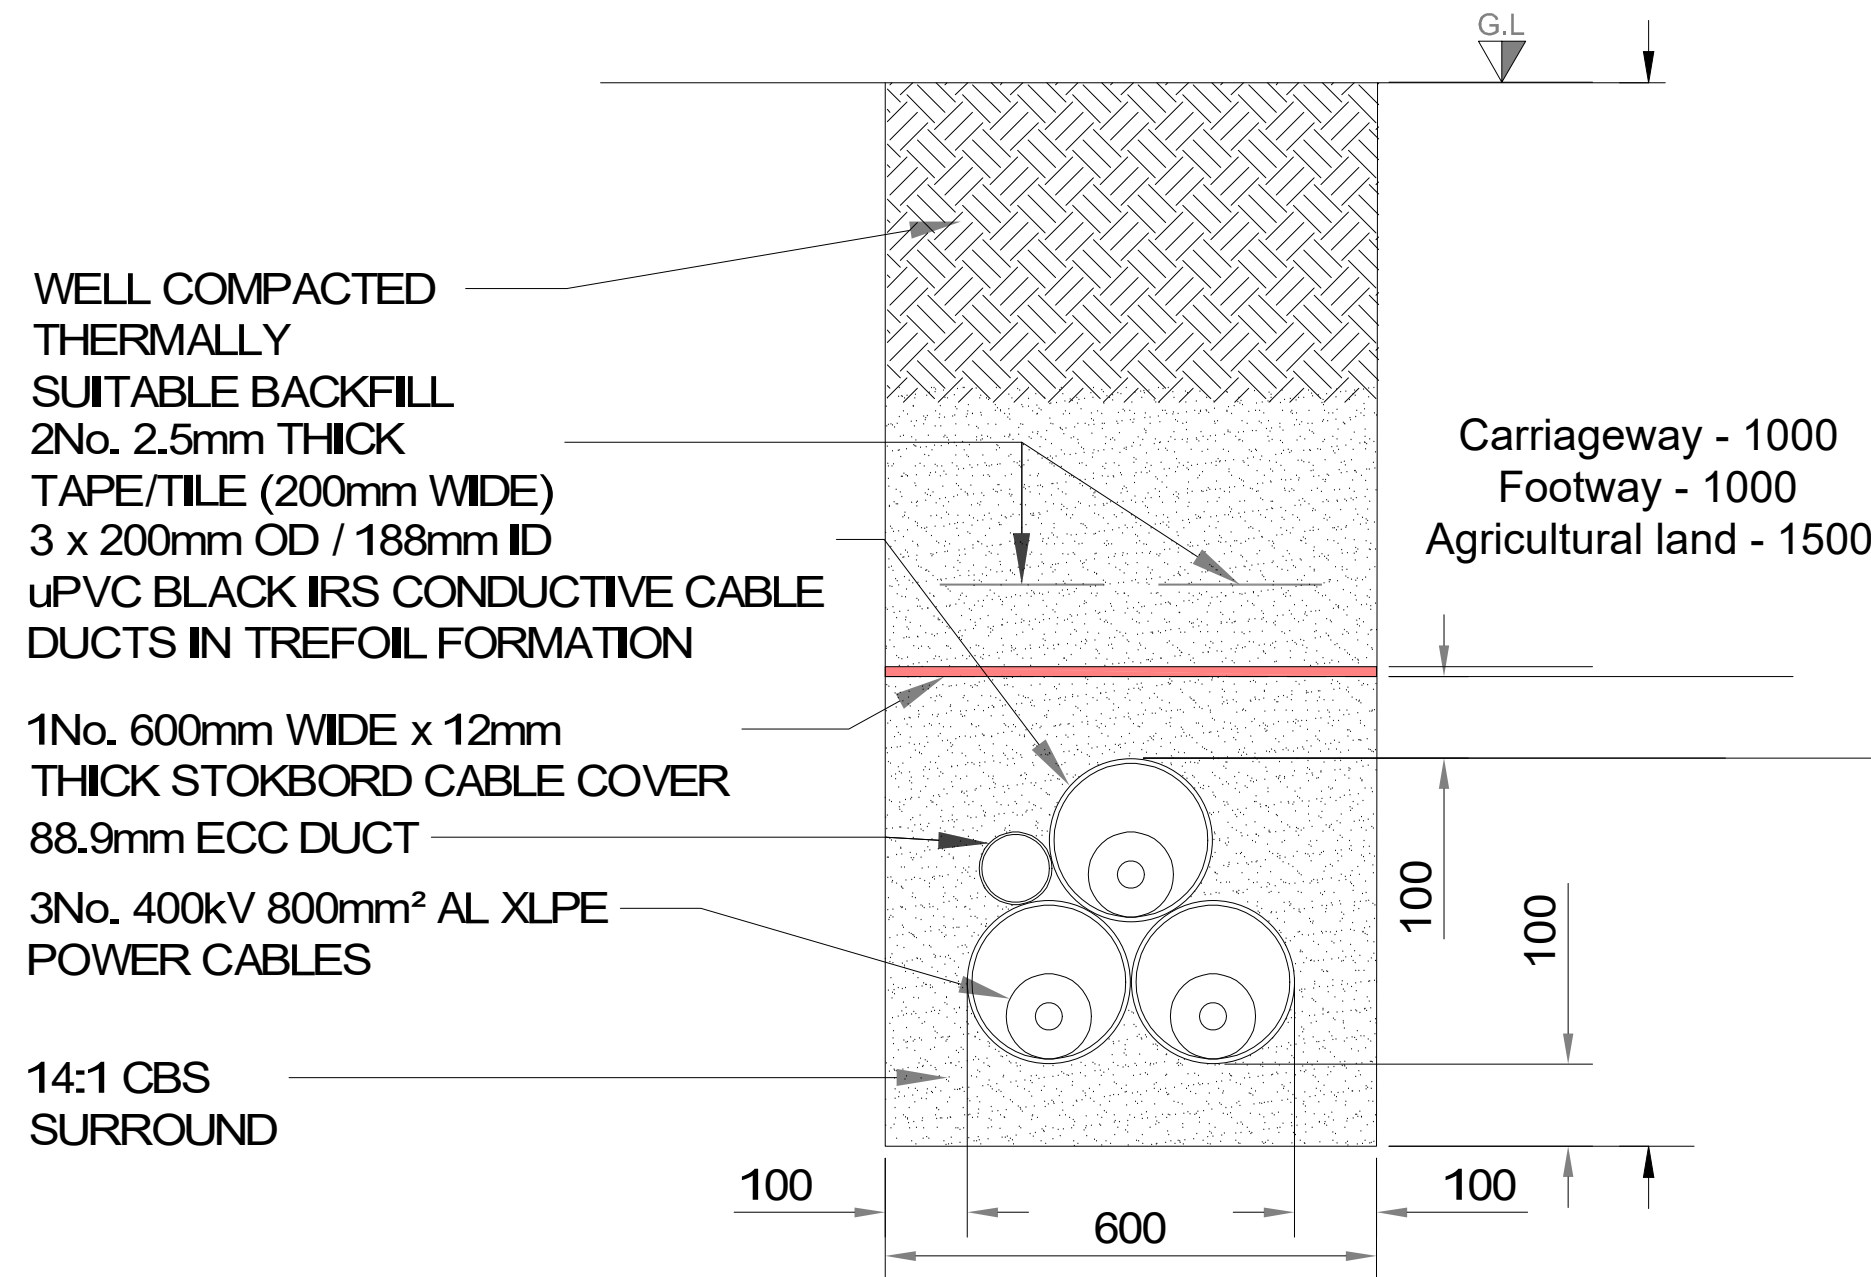

Client:



Project Name:

Dartford BASS

Map Reference:

Drawing Title:

Cross Section Drawing - Open Cut

Site Address:

Drawn by:

AS

Date:

06.03.25

Revision:

Rev0

Grid Ref:  
X (Easting) , Y (Northing)

Note:

All measurements in metres.

Scale:

N/A

Size:

A3

Plan No.:

EC111-CD-XS-001

Sheet Number:

01

