A1

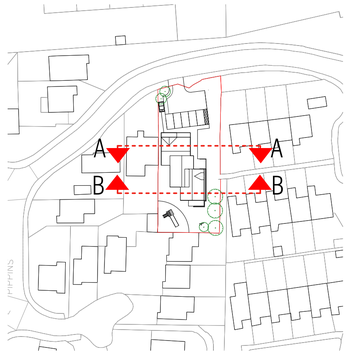

KEY PLAN

SCALE 1:1000

METRES 0 10 20 30 40 50
50.01 m
MILLIMETRES 0 10 20 30 40 50

PROPOSED SITE SECTION A

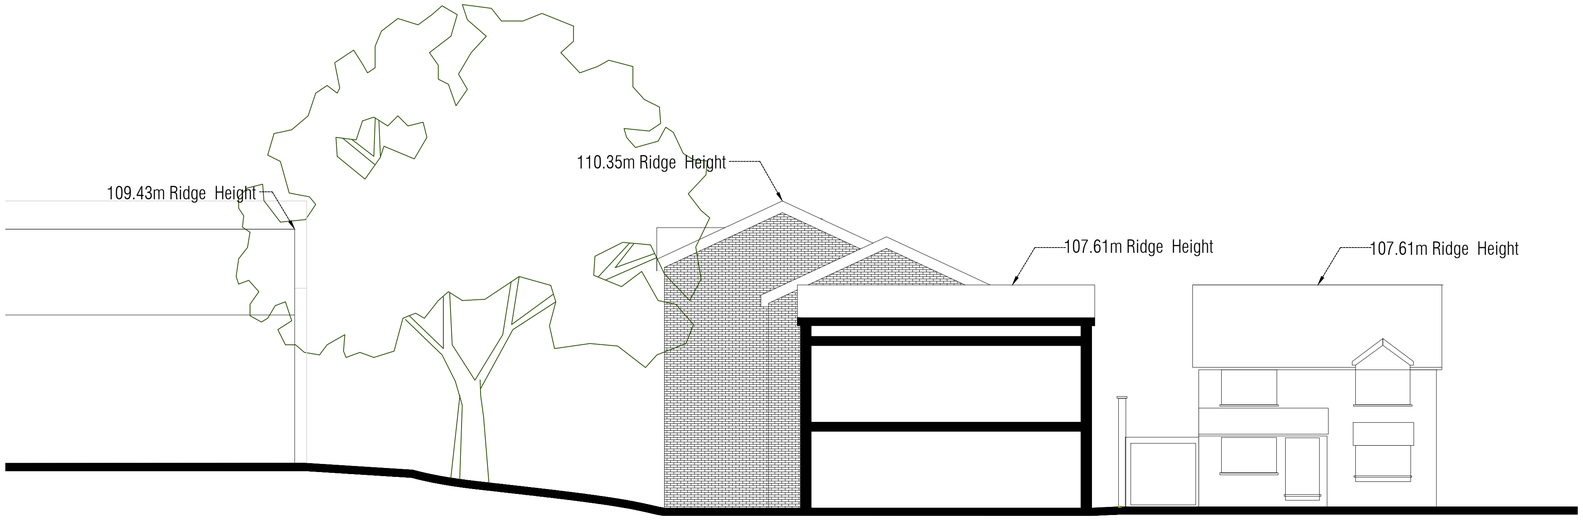

SCALE 1:100

METRES 0 1 2 3 4 5 m
MILLIMETRES 0 10 20 30 40 50

PROPOSED SITE SECTION B

ALL DIMENSIONS, LEVELS AND CLEARANCES TO BE CHECKED ON SITE PRIOR TO WORKS COMMENCING

THIS DRAWING SHOULD BE READ IN CONJUNCTION WITH ALL OTHER PROJECT RELATED DRAWINGS, SPECIFICATIONS AND DOCUMENTS AS PART OF A SINGLE PROJECT PACKAGE.

ANY DISCREPANCY BETWEEN THIS DRAWING, OTHER DRAWINGS FORMING PART OF THIS CONTRACT, OR THE SPECIFICATION / BILLS OF QUANTITIES MUST BE CLARIFIED BEFORE COMMENCEMENT OF ANY WORK OR ORDERING OF ANY MATERIALS.

PLEASE CONSULT THE AUTHOR OR PROJECT MANAGER SHOULD THE READER REQUIRE CLARIFICATION ON ANY PART OF THIS DRAWING.

THE COPYRIGHT OF THE DRAWING AND DESIGN IS THE PROPERTY OF THE COMPANY. THIS INFORMATION HAS BEEN ISSUED UNDER SPECIFIC TERMS FOR THIS PROJECT AND MAY ONLY BE USED AND REPRODUCED ACCORDINGLY.

NOTES

Rev	Date	By	Chk	Apr	Comment
J	17/12/25	GG	GG	OM	Updated to client comments

BRINGING IDEAS TO LIFE

Frankham Projects Limited
E: enquire@frankham.com
www.frankhamprojects.com

SIDCUP OFFICE
Irene House
Five Arches Business Park
Maidstone Road
Sidcup, Kent DA14 5AE
T: 020 8309 7777

OXFORD OFFICE
Citibase Oxford
New Barclay House
234 Botley Road
Oxfordshire OX2 0HP
T: 01865 322500

LONDON OFFICE
Third Floor
Baird House
15-17 St Cross Street
London EC1N 8UW
T: 020 7651 0790

STEVENAGE OFFICE
Suite 237, Second Floor
Kings Court Business Centre
London Road, Stevenage
Hertfordshire SG1 2NG
T:020 3714 7063

Client:

Project Title:

GARAGE SITES
PLOT 48

Drawing Title:

Proposed Site Sections

Status:

PRELIMINARY ISSUE

Drawn By:	Designed By:	Checked By:	Approved By:
GG	GG	DB	OM

Original Issue Date:	Scale @ A1:
07/01/2023	1:100, 1:1000

Job No/ File Ref	Originator	Zone	Level
1455_48	FCG	XX	XX

Type	Discipline	Number	Suitability	Revision
DR	B	210	XX	H