

ALL DIMENSIONS, LEVELS AND CLEARANCES TO BE CHECKED ON SITE PRIOR TO WORKS COMMENCING

THIS DRAWING SHOULD BE READ IN CONJUNCTION WITH ALL OTHER PROJECT RELATED DRAWINGS, SPECIFICATIONS AND DOCUMENTS AS PART OF A SINGLE PROJECT PACKAGE.

ANY DISCREPANCY BETWEEN THIS DRAWING, OTHER DRAWINGS FORMING PART OF THIS CONTRACT, OR THE SPECIFICATION / BILLS OF QUANTITIES MUST BE CLARIFIED BEFORE COMMENCEMENT OF ANY WORK OR ORDERING OF ANY MATERIALS.

PLEASE CONSULT THE AUTHOR OR PROJECT MANAGER SHOULD THE READER REQUIRE CLARIFICATION ON ANY PART OF THIS DRAWING.



THE COPYRIGHT OF THE DRAWING AND DESIGN IS THE PROPERTY OF THE COMPANY. THIS INFORMATION HAS BEEN ISSUED UNDER SPECIFIC TERMS FOR THIS PROJECT AND MAY ONLY BE USED AND REPRODUCED ACCORDINGLY.

|  |  |  |  |  |  |
|--|--|--|--|--|--|
|  |  |  |  |  |  |
|  |  |  |  |  |  |
|  |  |  |  |  |  |
|  |  |  |  |  |  |
|  |  |  |  |  |  |
|  |  |  |  |  |  |

|     |          |    |     |     |           |
|-----|----------|----|-----|-----|-----------|
| K   | 18/12/25 | TG | DB  | OM  | New issue |
| Rev | Date     | By | Chk | Apr | Comment   |



SCALE 1:1250

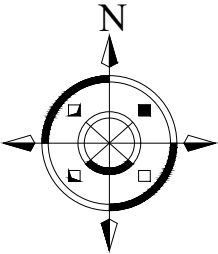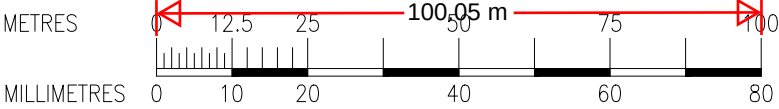

BRINGING IDEAS TO LIFE



**Frankham Consultancy Group Limited**  
E: [enquire@frankham.com](mailto:enquire@frankham.com)  
[www.frankham.com](http://www.frankham.com)

|   |   |
|---|---|
| <b>SIDCUP OFFICE</b><br>Irene House<br>Five Arches Business Park<br>Maidstone Road<br>Sidcup, Kent DA14 5AE<br>T: 020 8309 7777 | <b>OXFORD OFFICE</b><br>Citibase Oxford<br>New Barclay House<br>234 Botley Road<br>Oxfordshire OX2 0HP<br>T: 01865 322500                               |
| <b>LONDON OFFICE</b><br>Third Floor<br>Baird House<br>15-17 St Cross Street<br>London EC1N 8UW<br>T: 020 7651 0790              | <b>STEVENAGE OFFICE</b><br>Suite 237, Second Floor<br>Kings Court Business Centre<br>London Road, Stevenage<br>Hertfordshire SG1 2NG<br>T:020 3714 7063 |

Client:

Project Title:

GARAGE SITES  
PLOT 48  
Strand Close, Meopham DA13 0EQ

Drawing Title:

Location Plan

Status:

PLANNING ISSUE

|                                    |                    |                       |                    |
|------------------------------------|--------------------|-----------------------|--------------------|
| Drawn By:<br>GG                    | Designed By:<br>GG | Checked By:<br>DB     | Approved By:<br>OM |
| Original Issue Date:<br>07/01/2023 |                    | Scale @ A3:<br>1:1250 |                    |

|                             |                   |               |                   |
|-----------------------------|-------------------|---------------|-------------------|
| Job No/ File Ref<br>1455_48 | Originator<br>FCG | Zone<br>XX    | Level<br>XX       |
| Type<br>DR                  | Discipline<br>B   | Number<br>001 | Suitability<br>XX |
|                             |                   |               | Revision<br>K     |