
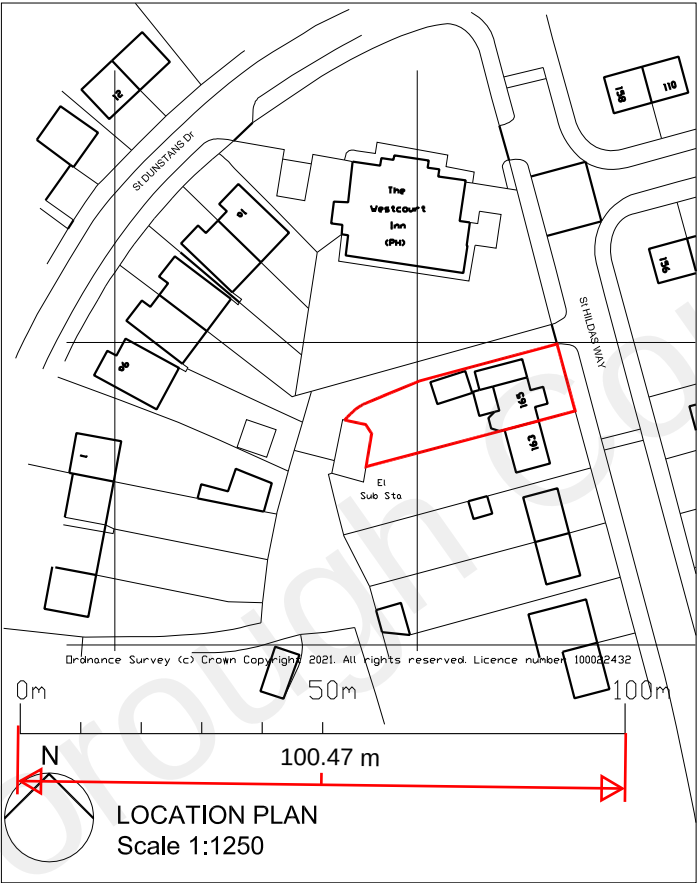


For Construction purposes do not scale from this drawing
use figured dimensions only

all dimensions to be checked on site

work to be carried out in accordance with by-laws and
regulations of local authorities and statutory undertakers

notes

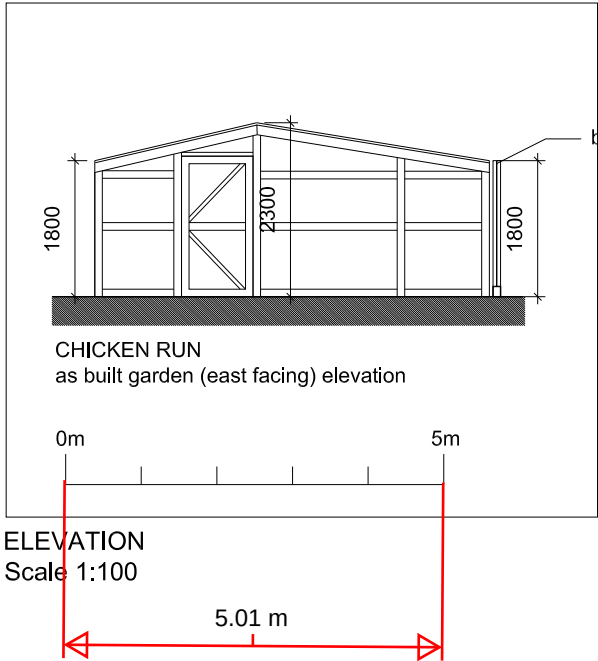

P1 Permitted development certificate application 02.11.2021

REV DESCRIPTION DATE

165 St Hilda's Way DA12 4AZ



Chicken coop

Mixed

Scale @ A3 1:100, 1:200 and 1:1250 as indicated

Created

Purpose of Issue Approval

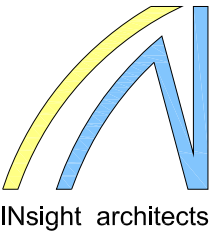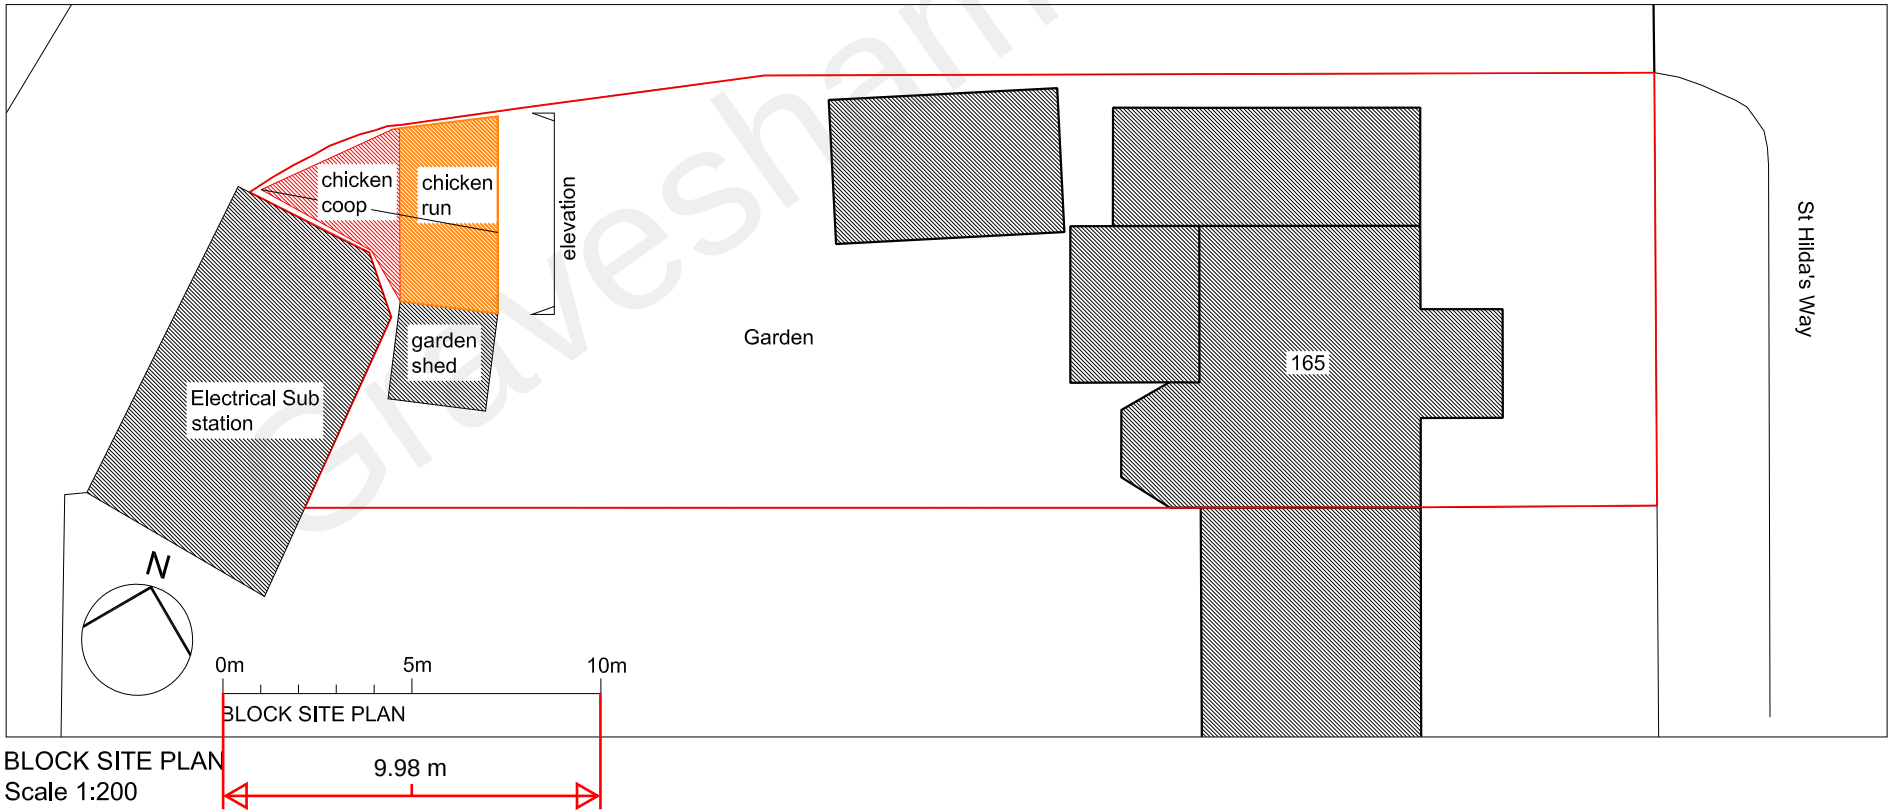

The Joiners Shop W: www.insightarch.co.uk
The Historic Dockyard T: 01634 420161
Chatham, Kent ME4 4TZ E: info@insightarch.co.uk

Job Reference Drawing Number Rev

21-115 001 P1