



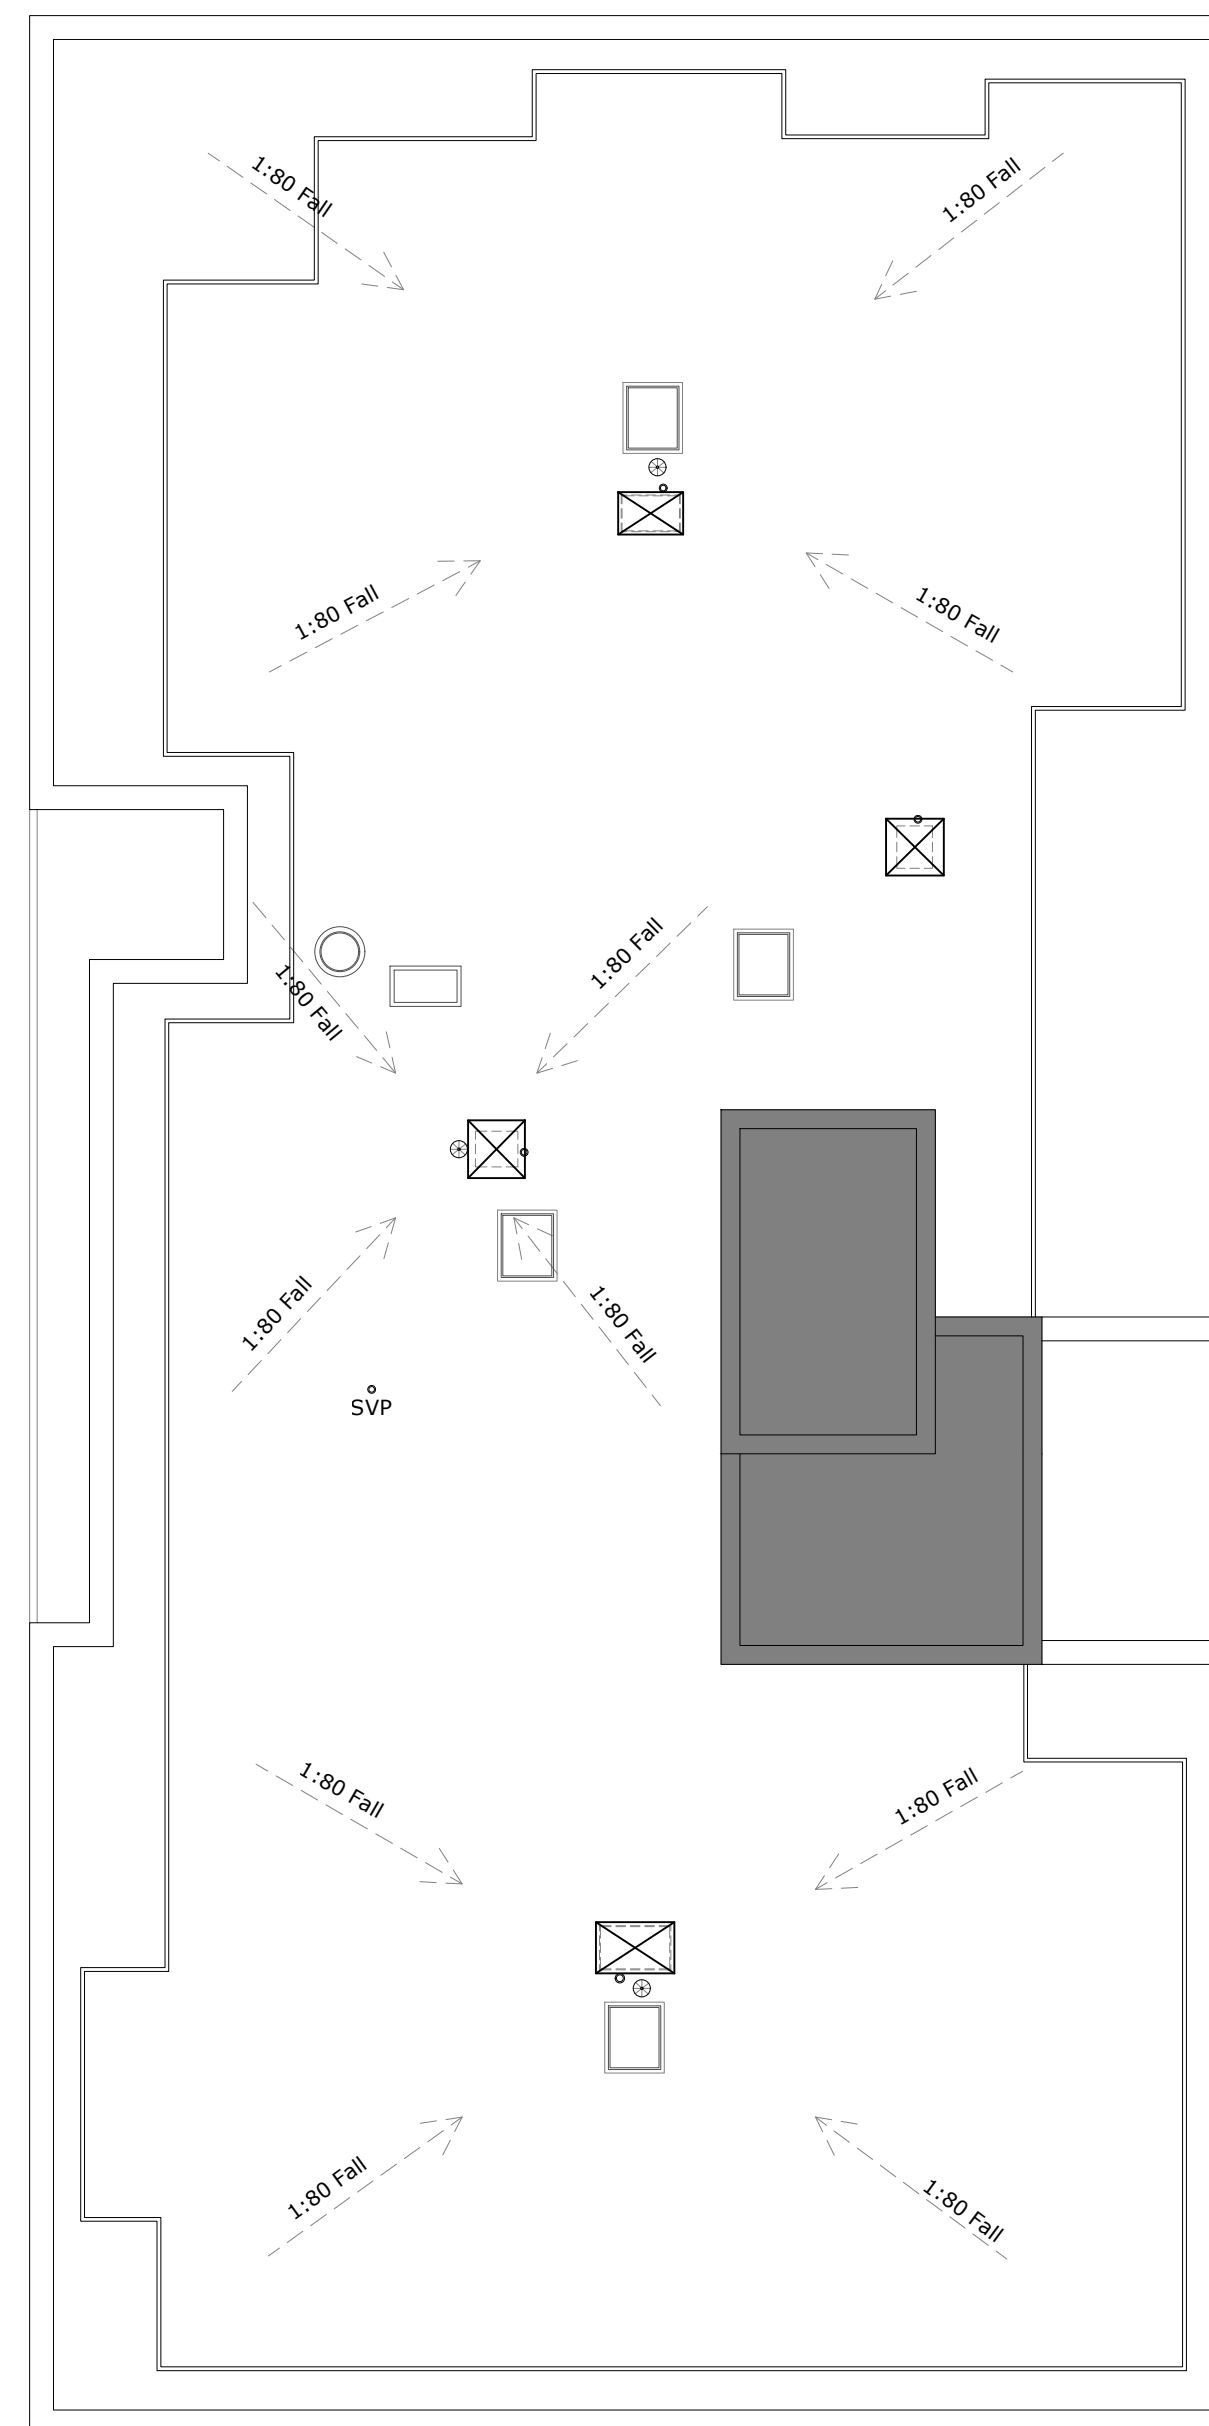

Scale: 1:100 @ A1

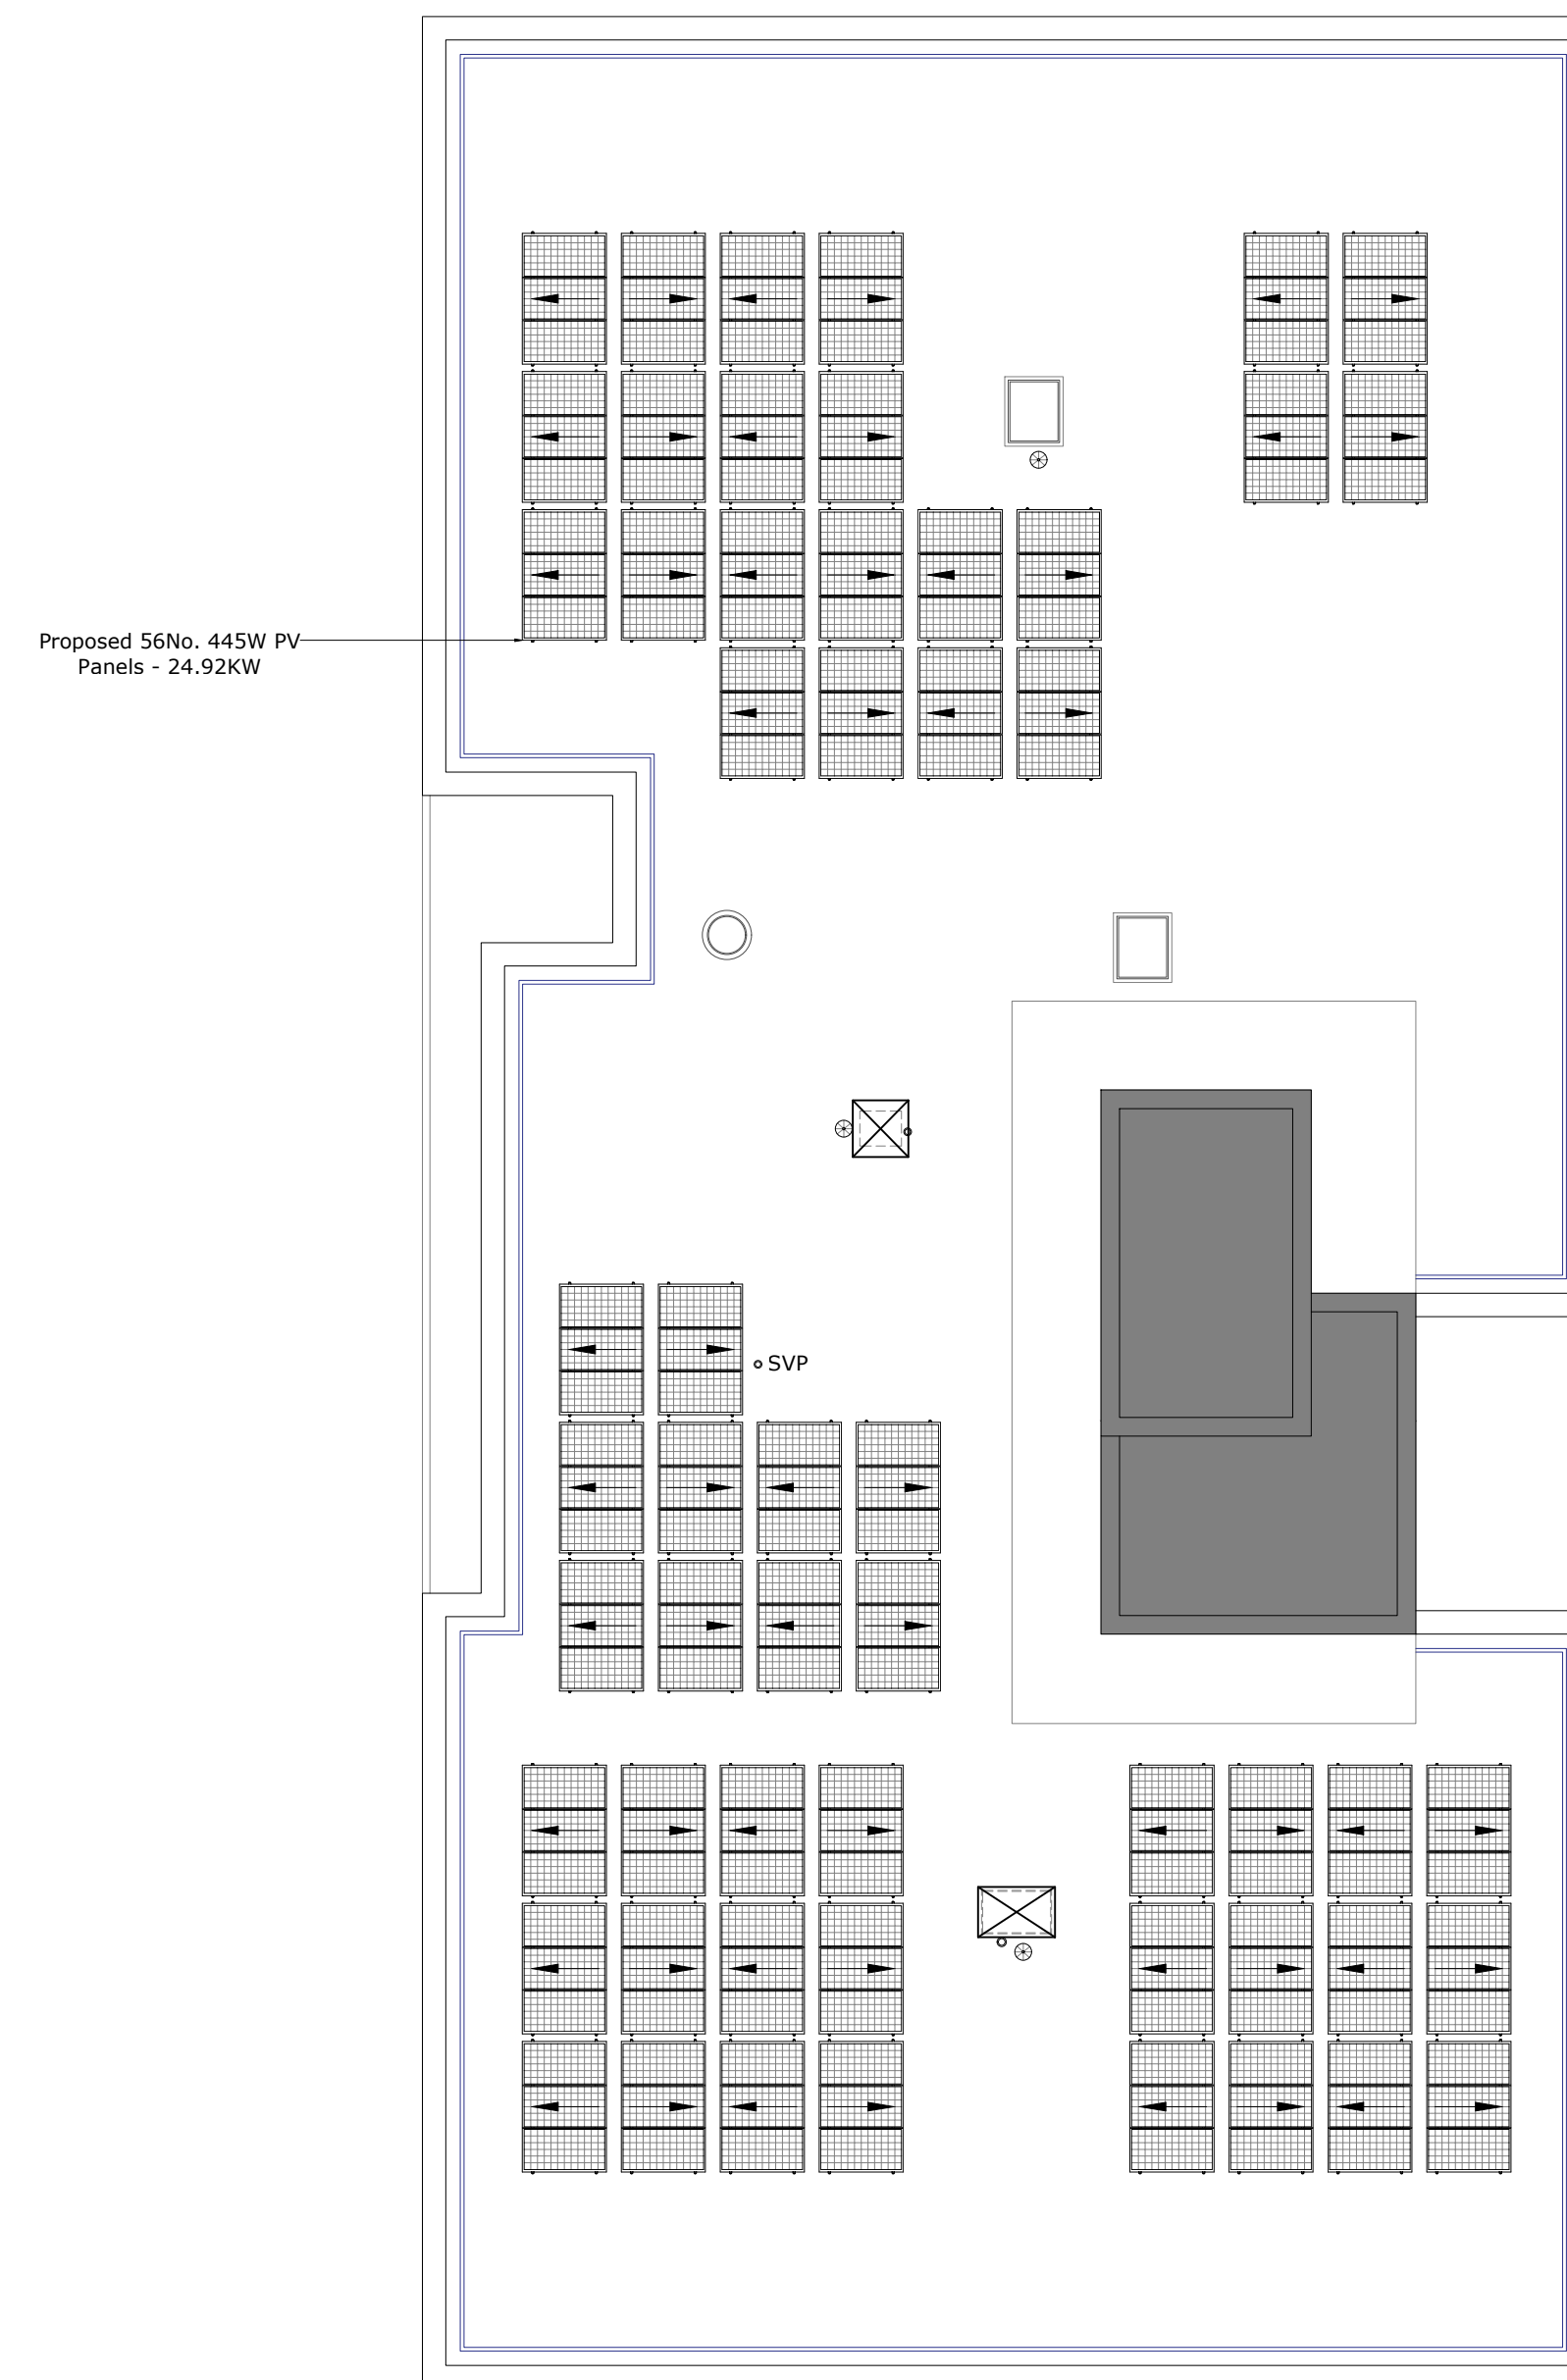

Scale: 1:100 @ A1

Beckenham
Kent
BR3 3LA

