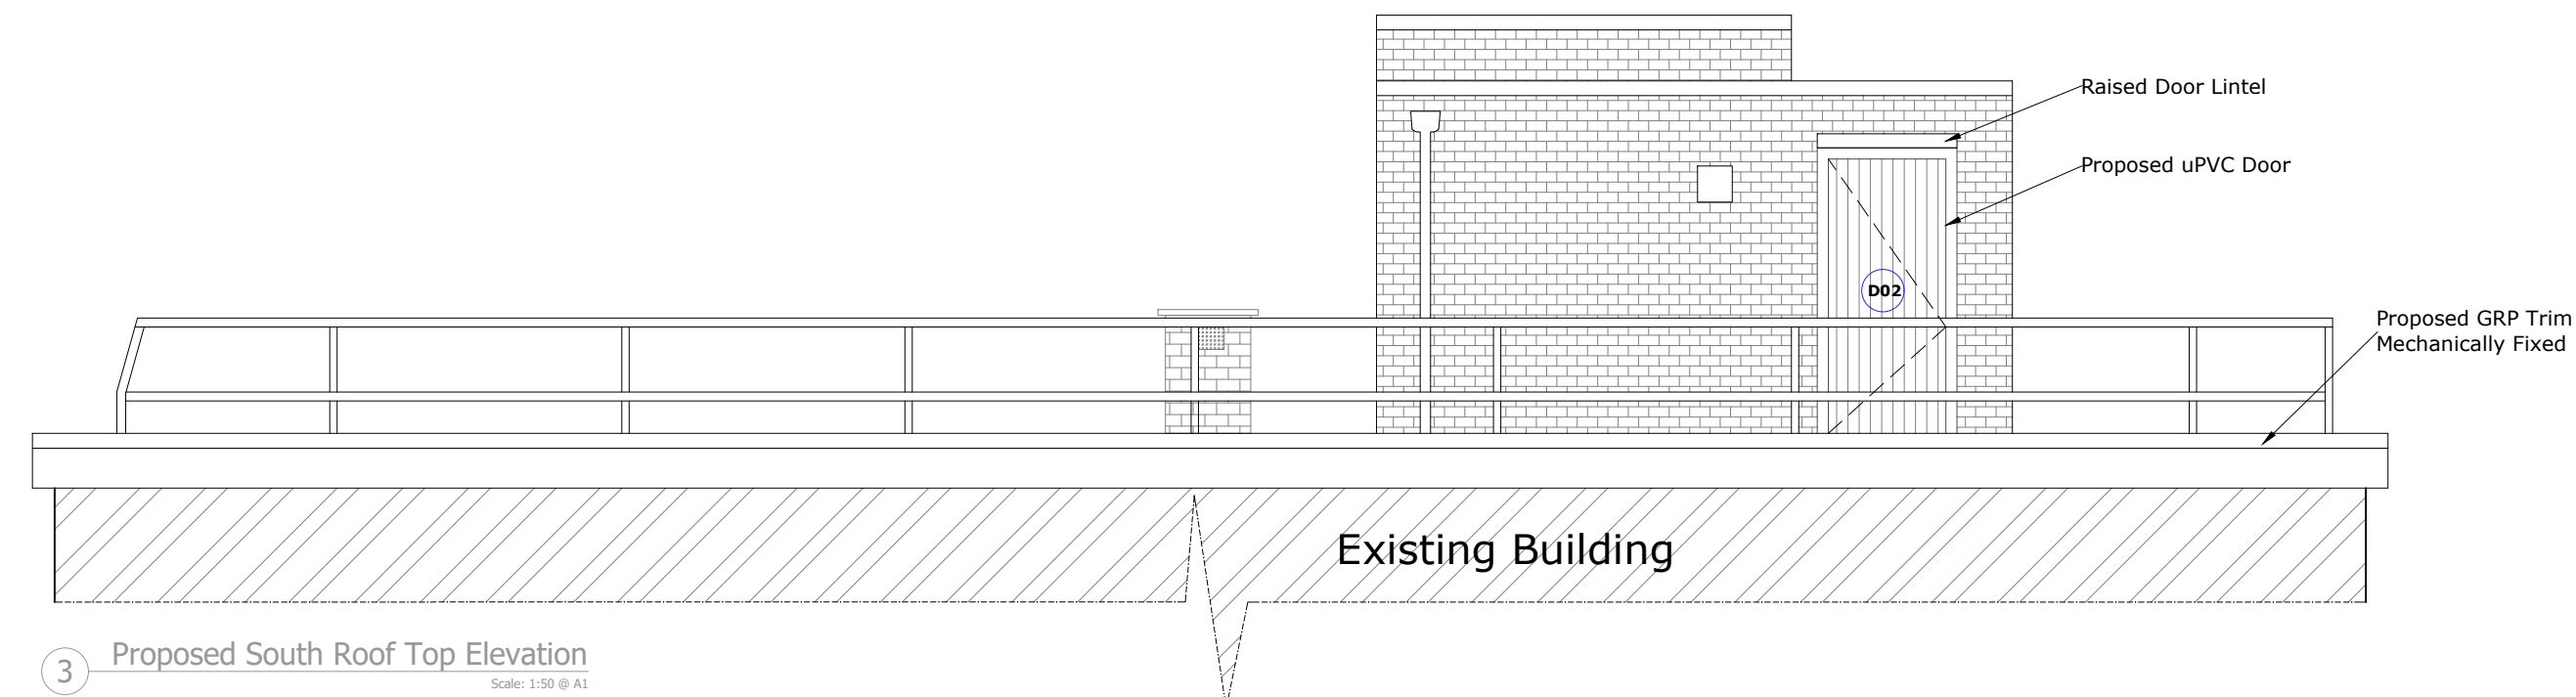
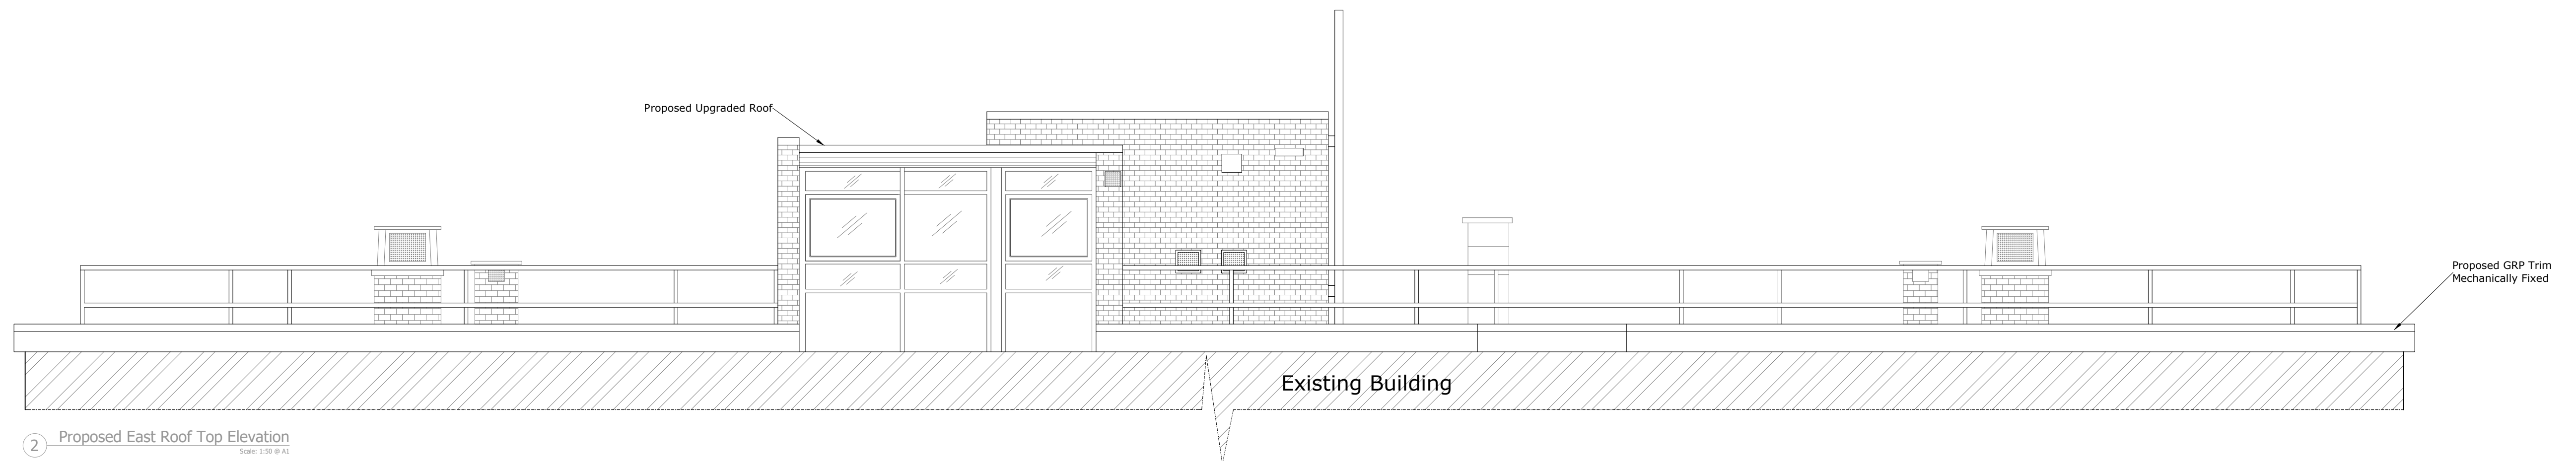
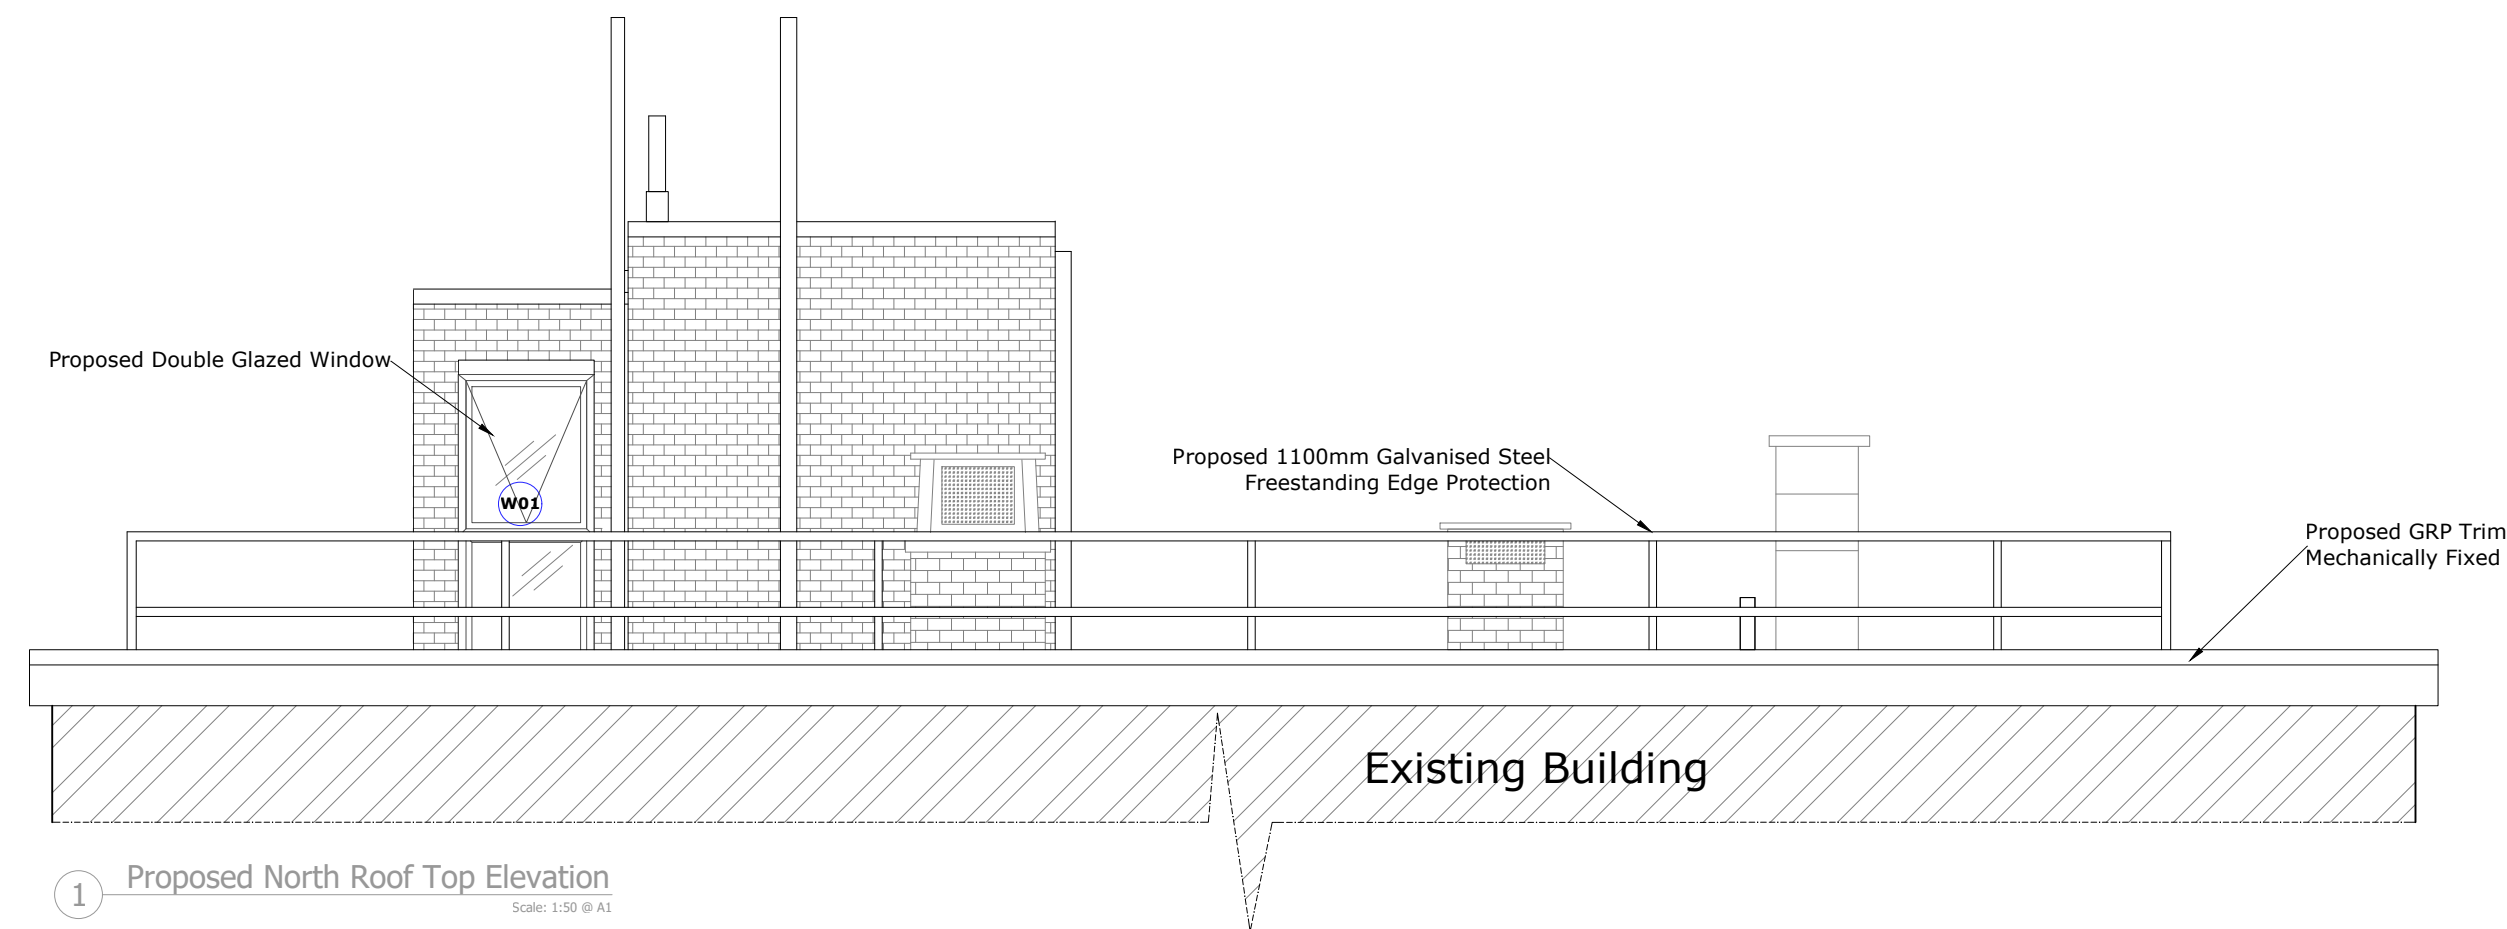
[illegible]

P1	Building Control	AwS	AS	11.04.2025
Rev	Description	By	QA	DD.MM.YY

This drawing and any design hereon is the copyright of Potter Raper and must not be reproduced without their written consent. All drawings remain the property of Potter Raper. Figured dimension only to be taken from this drawing. All dimensions to be checked on site. Please inform Potter Raper immediately of any discrepancies before work proceeds.

Client	Graversham
Project Name	The Hive
Project Location	The Hive Hive Lane Gravesend DA11 9DE
Sheet Name	Proposed Roof Top Elevations
Project Status	Building Control
Drawing Nr.	11707-PR-TH-ZZ-DR-A-BC202
Scale	1:50 @ A1