




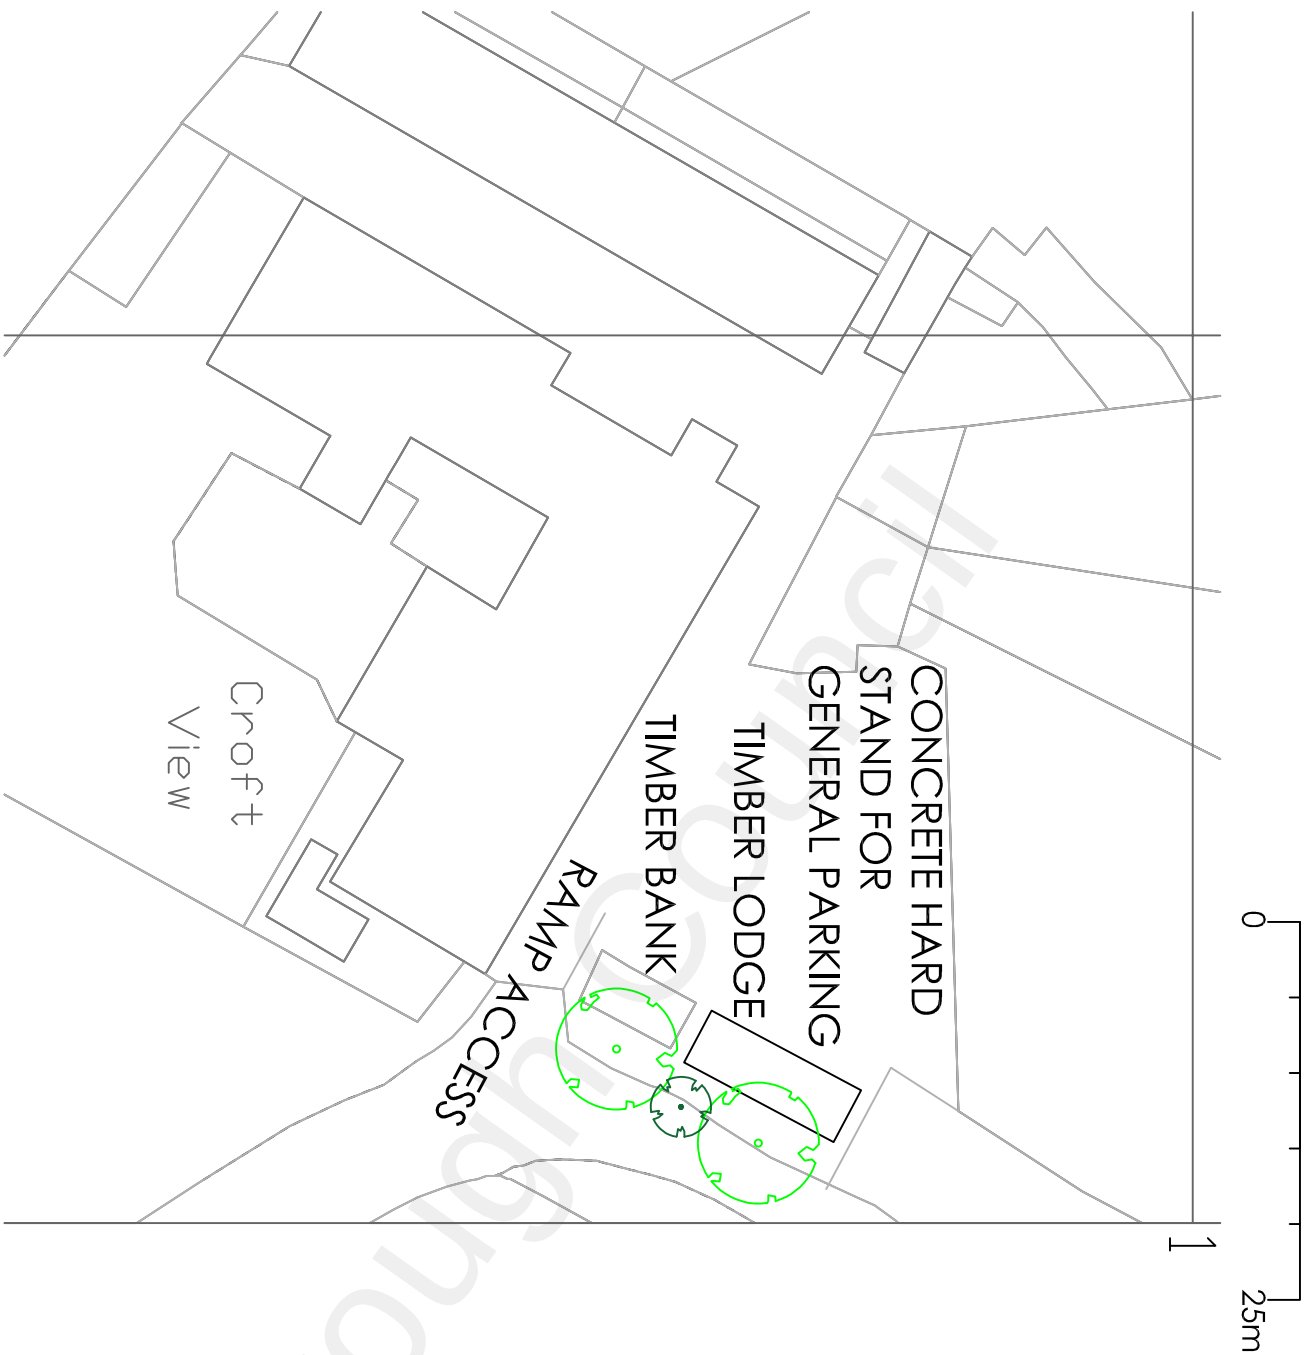

Timber Lodge Block Plan
Scale 1:500

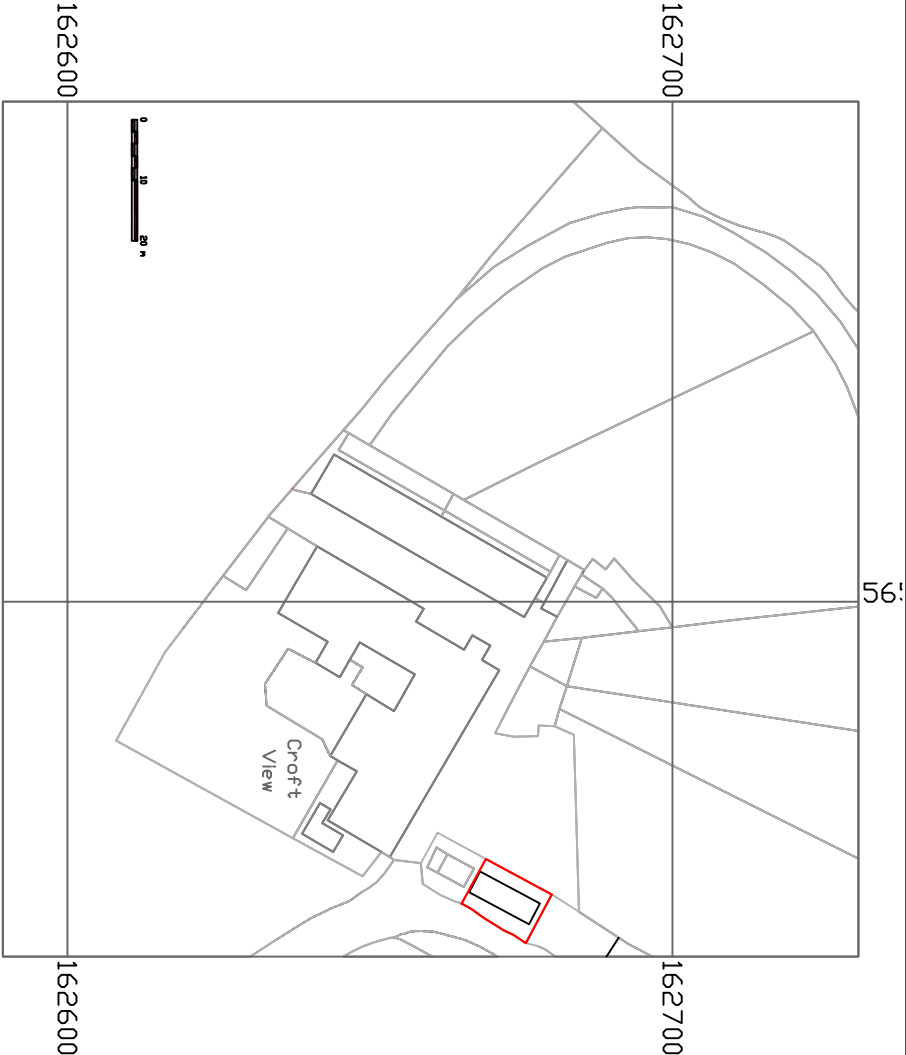

Site Map Scale 1:1250

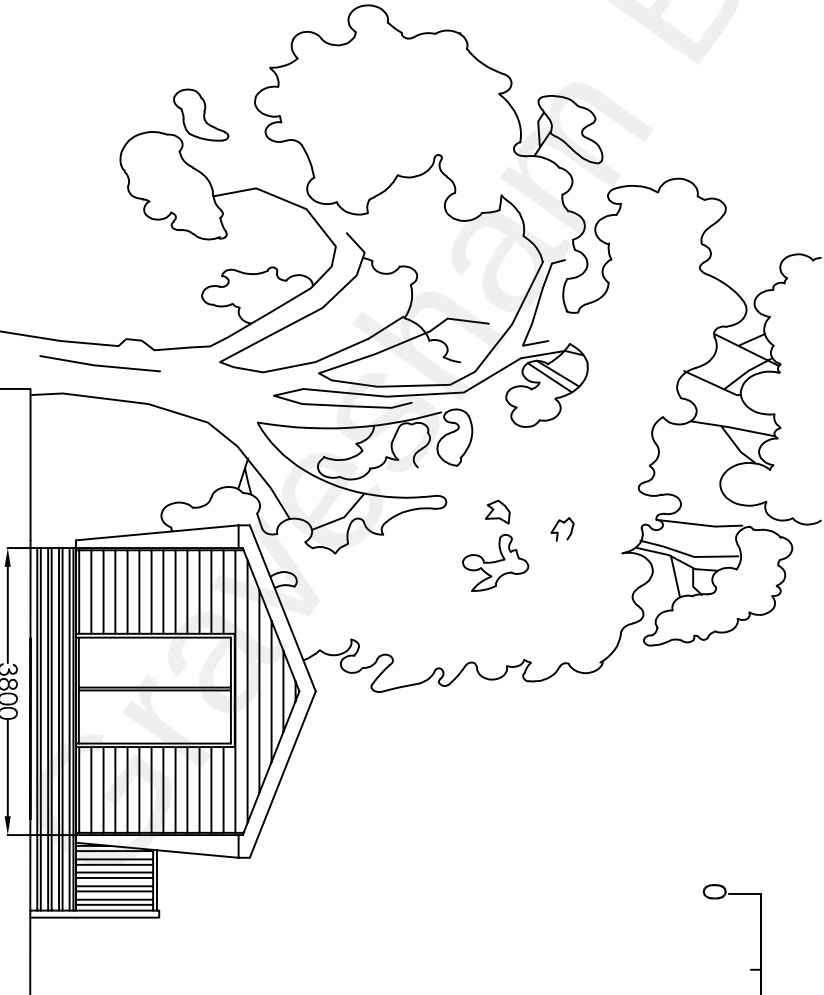

Side Elevation Scale 1:100

Project

Chris Pearson The Pine Lodge Whitehouse lane Harvel Kent DA13 0UE
Mobile Home on land at Croft View

Drawing Title

Block Plan, Site Map and Side Elevation

Rev		Description		Date	
Drawn		Date		Scale	
HC		Oct 2021		1:500,1:1250,1:100	
				Drawing No.	
				PL/A3/O1	

H Channa

PICAROONS MAIDSTONE ROAD PLATT KENT TN15 8LB
Tel / Fax: 01732 605759 E-mail: hbachanna@tiscali.co.uk