





east - west section through flats

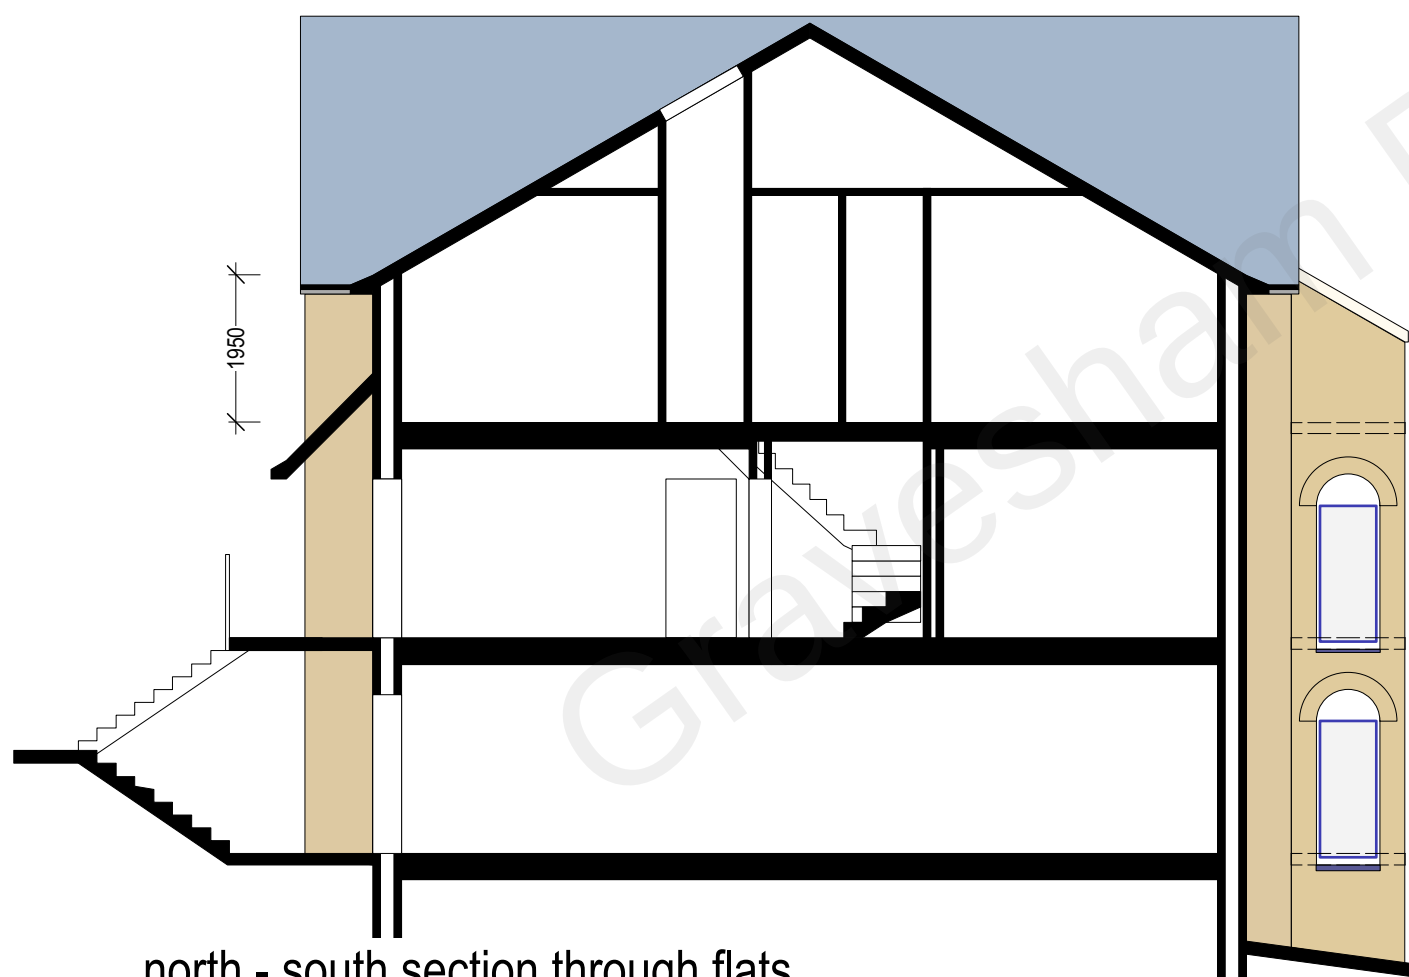

north - south section through flats

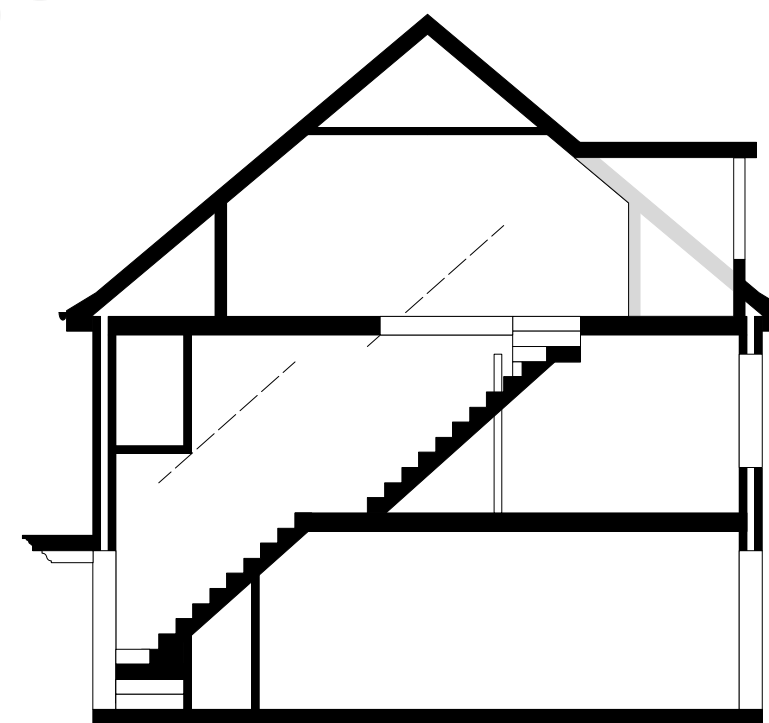

west - east section through houses

0 5
scale (m)
1-100 on A3 size reproduction

A- general/GB/31/01/22

Wakes		
Milton Mount Hall Gravesend DA12 1NQ		
sections		
1-100 @ A3	date Nov. 2021	dwn. GB
drawing number; 21-18-106 rev.- A		