
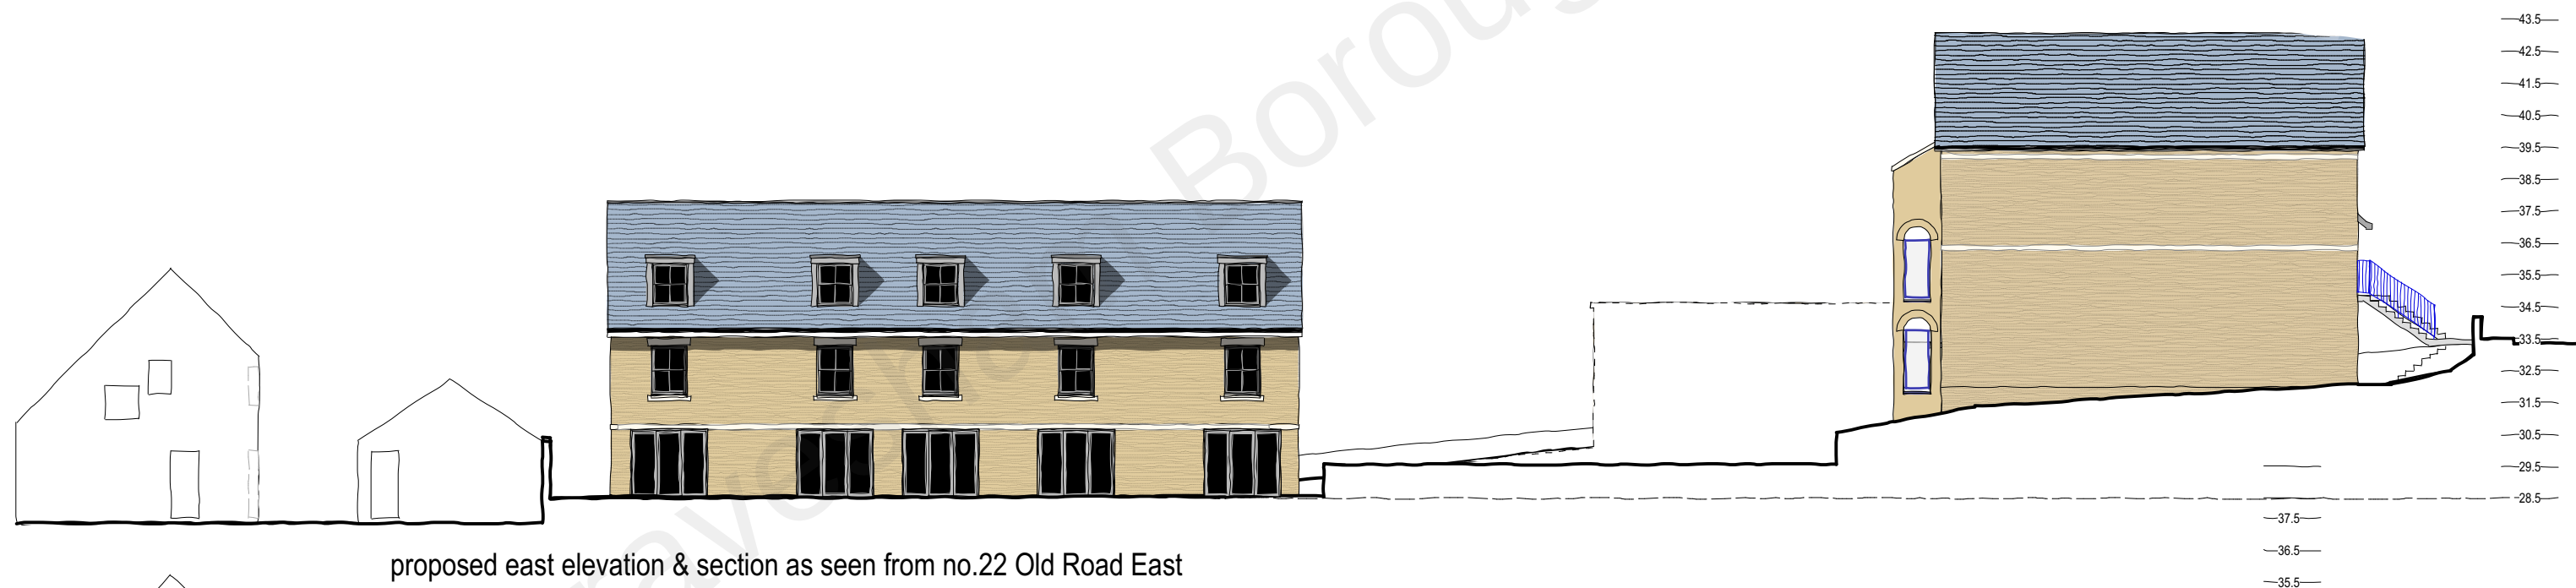
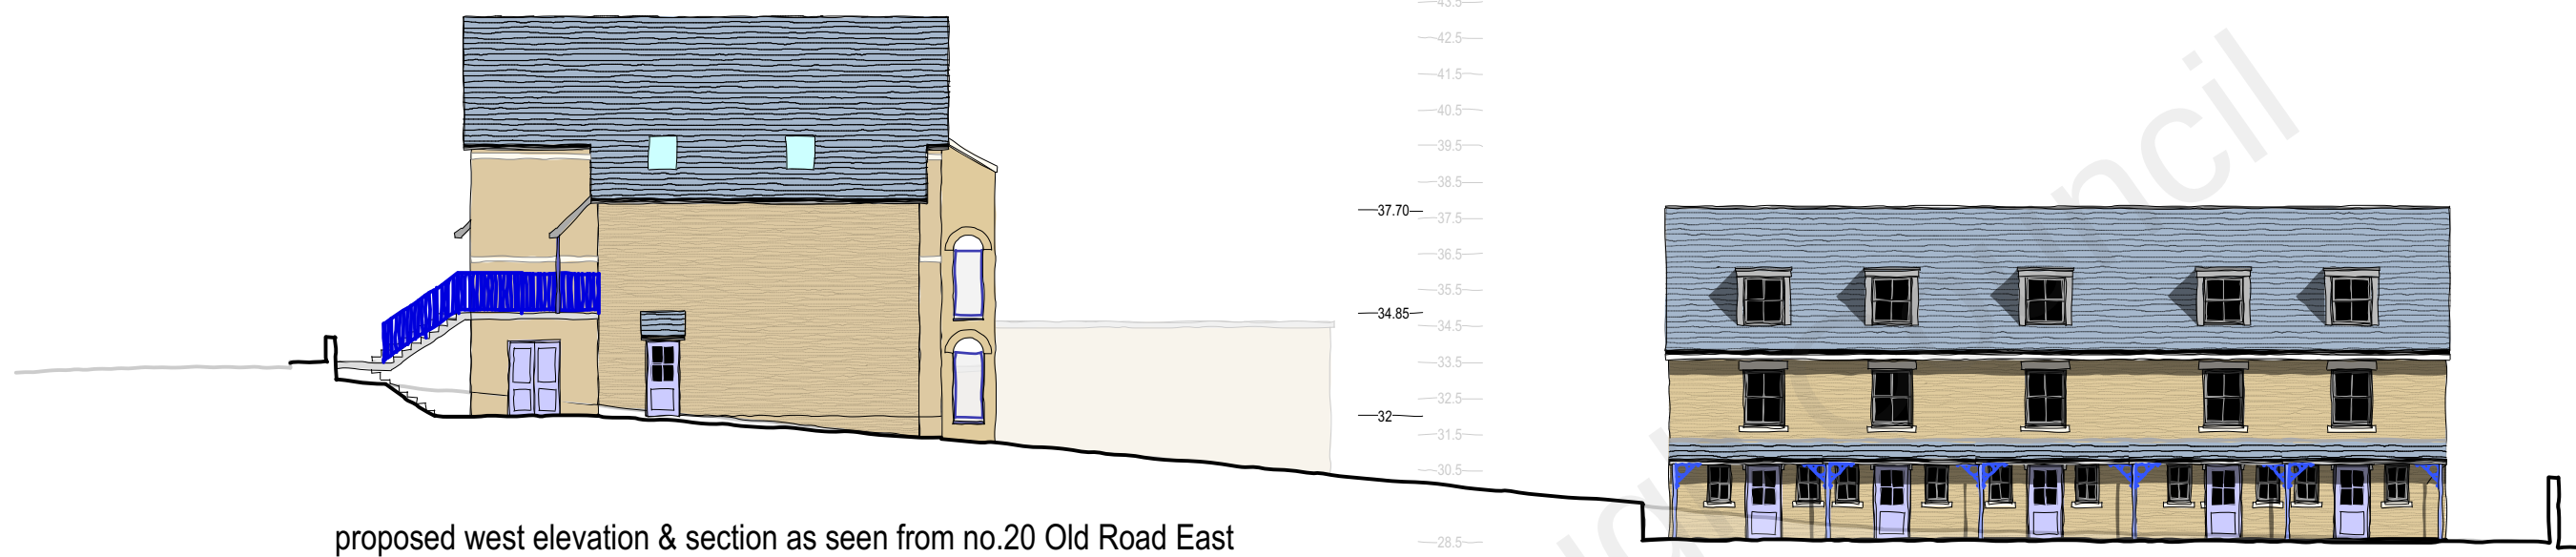


0 10
scale (m)
1-200 on A3 size reproduction

A-general/GB/31/01/22
B- section erast correted. GB/01/02/22

Client:	Wakes
job:	Milton Mount Hall Gravesend DA12 1NQ
title:	proposed site sections & elevations
scale:	1-200 @ A3
date:	July 2021
dwn:	GB
drawing number;	21-18-108 rev.- B

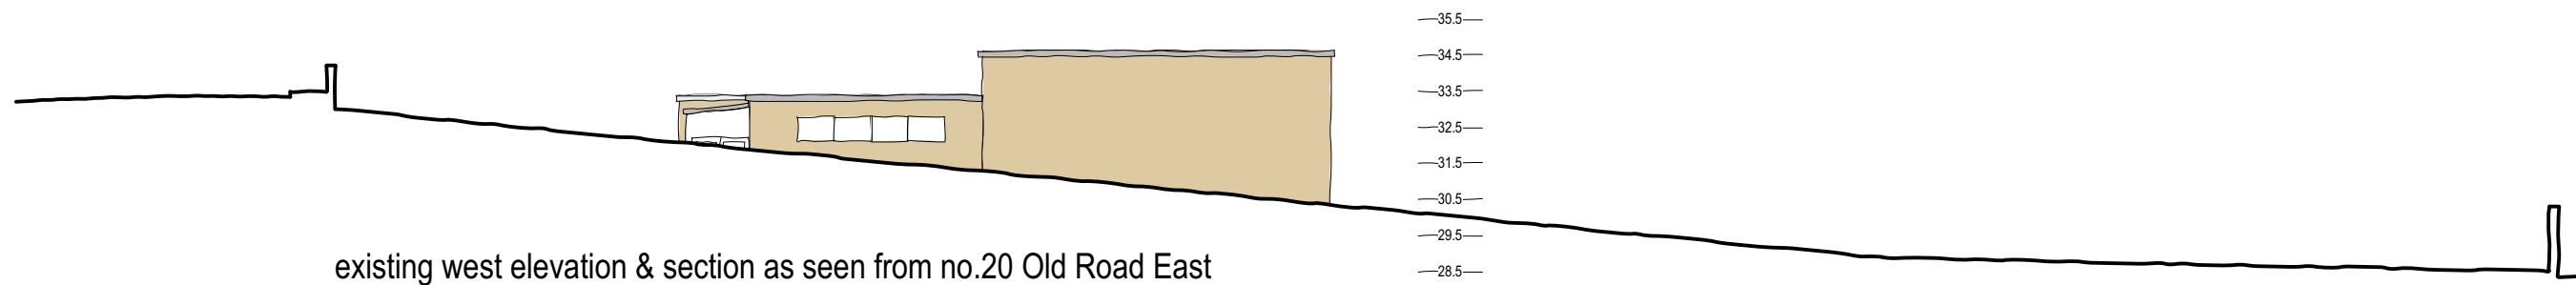