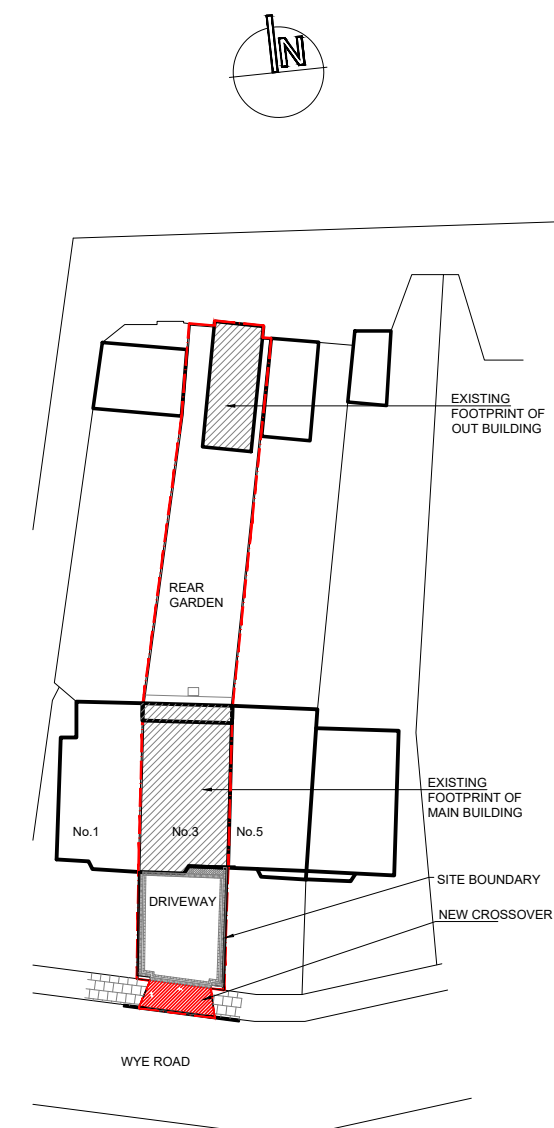
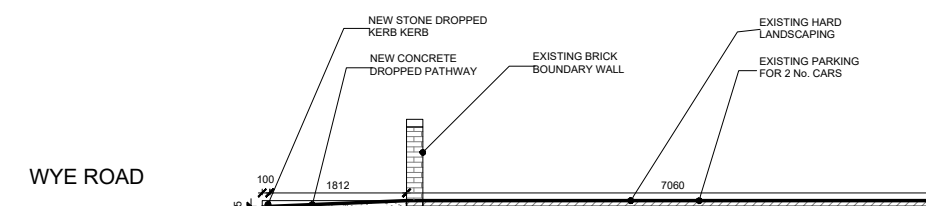
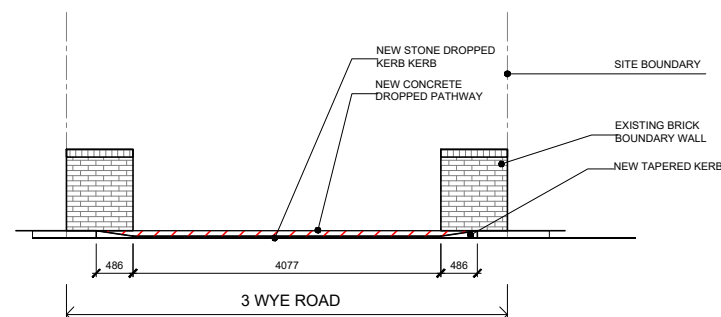
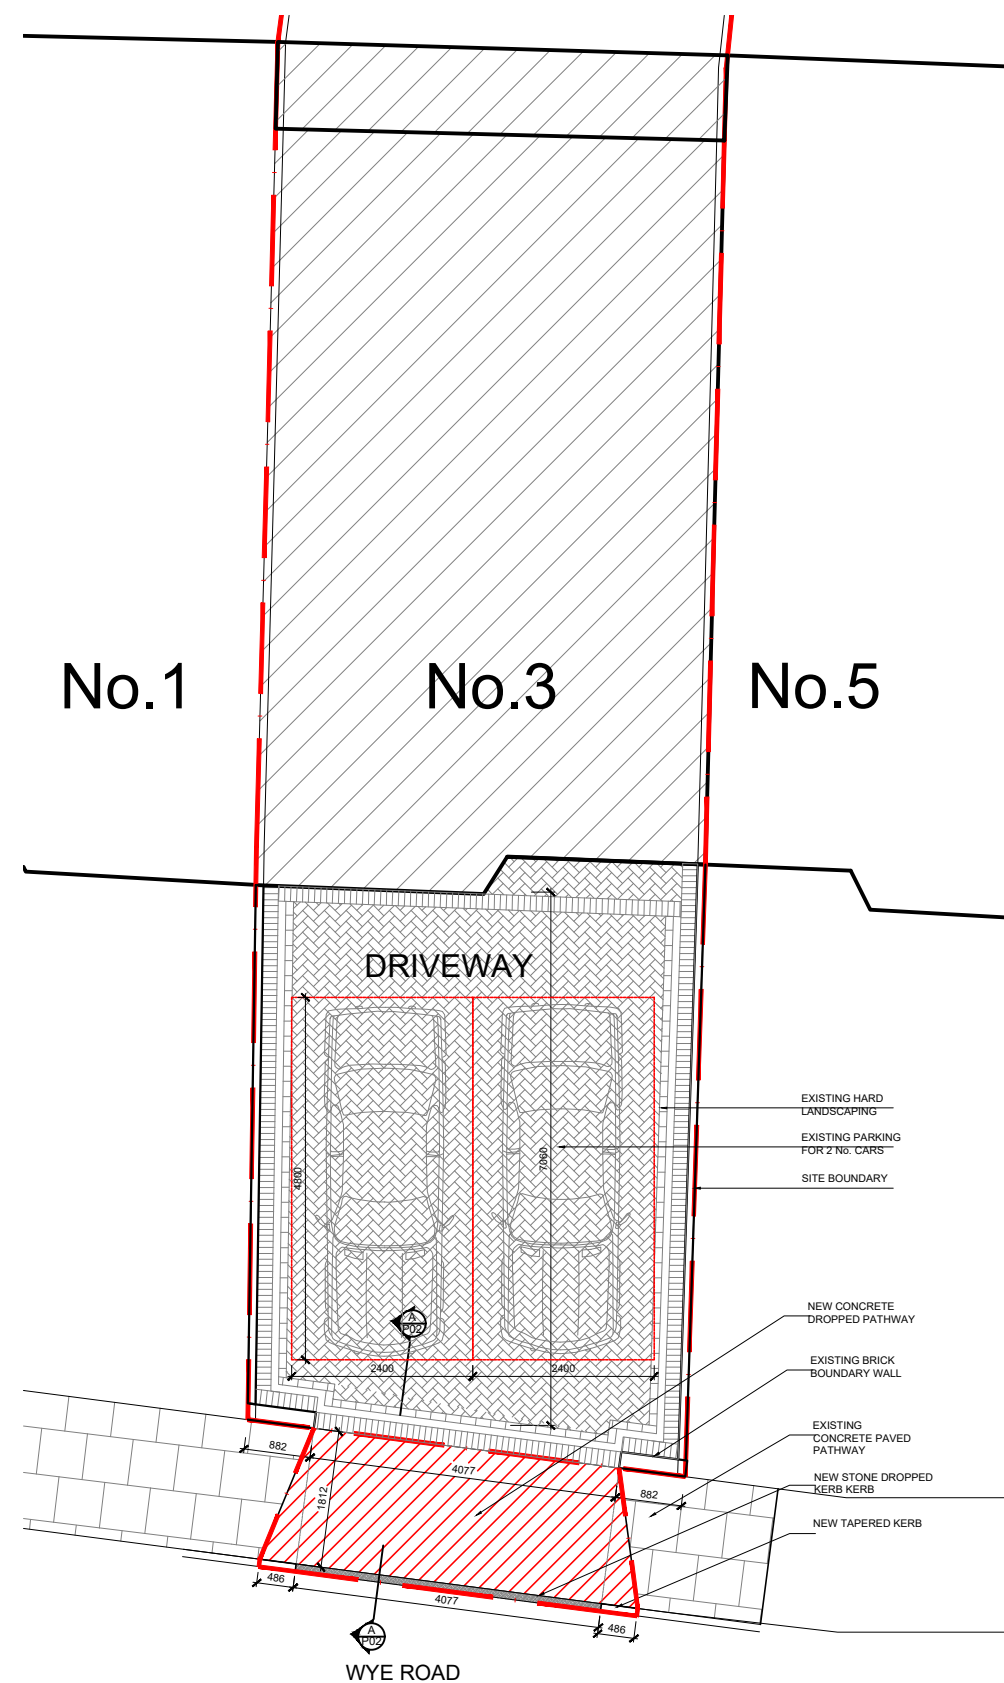


DATE	REVISION	NO.	PROJECT
30.05.2020	UPDATE BOUNDARY LINES AND SCALE BAR	A	3 WYE ROAD
30.06.2025	UPDATE BOUNDARY SCALE BARS	B	GRAVESEND
			DA12 5QT
			DRAWING PROPOSED DRAWINGS
THIS DRAWING IS NOT TO BE SCALED, ONLY PLANNED DIMENSIONS ARE TO BE FOLLOWED (UNLESS THE DRAWING IS THAT OF A PLANNED APPLICATION). CONSULTORS ARE TO CHECK ALL DIMENSIONS BEFORE WORK COMMENCES, AND REPORT ANY DISCREPANCY TO THE ARCHITECT. MAY NOT BE COPIED OR REPRODUCED IN ANY MANNER WHATSOEVER WITHOUT THE OWNERS WRITTEN CONSENT. (c) COPYRIGHT			
L.O. DESIGNS			
DATE:	DRAWING NO.	SCALE:	DWG No.
MAY 2025	LO	1:1000	0525022
			REV No. 3