



Notes.

- 1 It is the responsibility of the client, contractor and supervising officer to follow the instructions below
 - 2 This drawing to be read in conjunction with all relevant drawings. Any discrepancies found to be notified to the Supervising Officer immediately
 - 3 Only figured dimensions to be used for constructional purposes
 - 4 All works to be carried with all relevant local authority approvals and to the satisfaction of the building control inspector, existing structure to be opened for inspection if required.. all dimensions are to be checked on site prior to commencement of works.
 - 5 All external finishes to match existing or conditions imposed on approved planning for scheme
 - 6 This drawing is copyright of JND & can not be reproduced without JND's approval
- THIS IS A PLANNING DRAWING ONLY

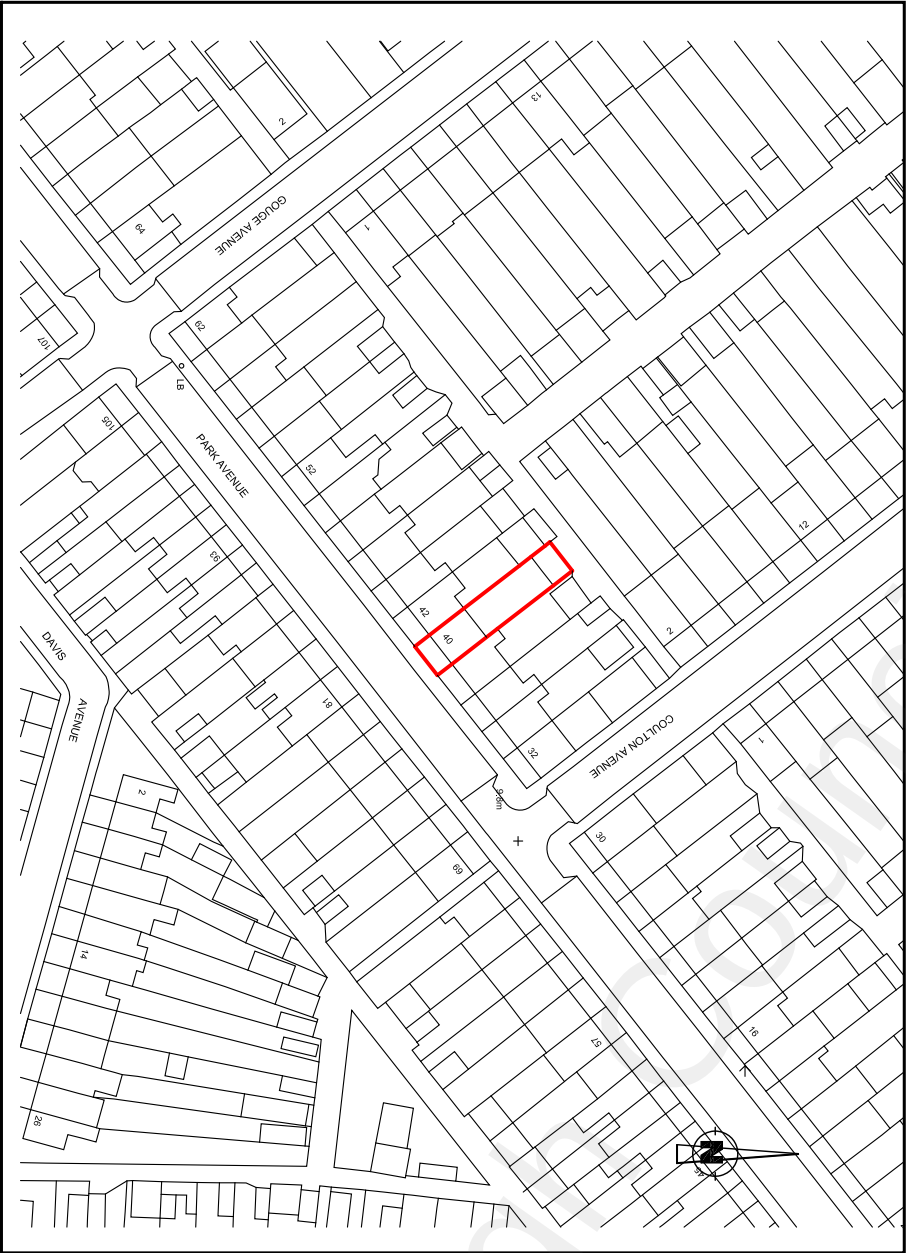

LOCATION PLAN
1:1250

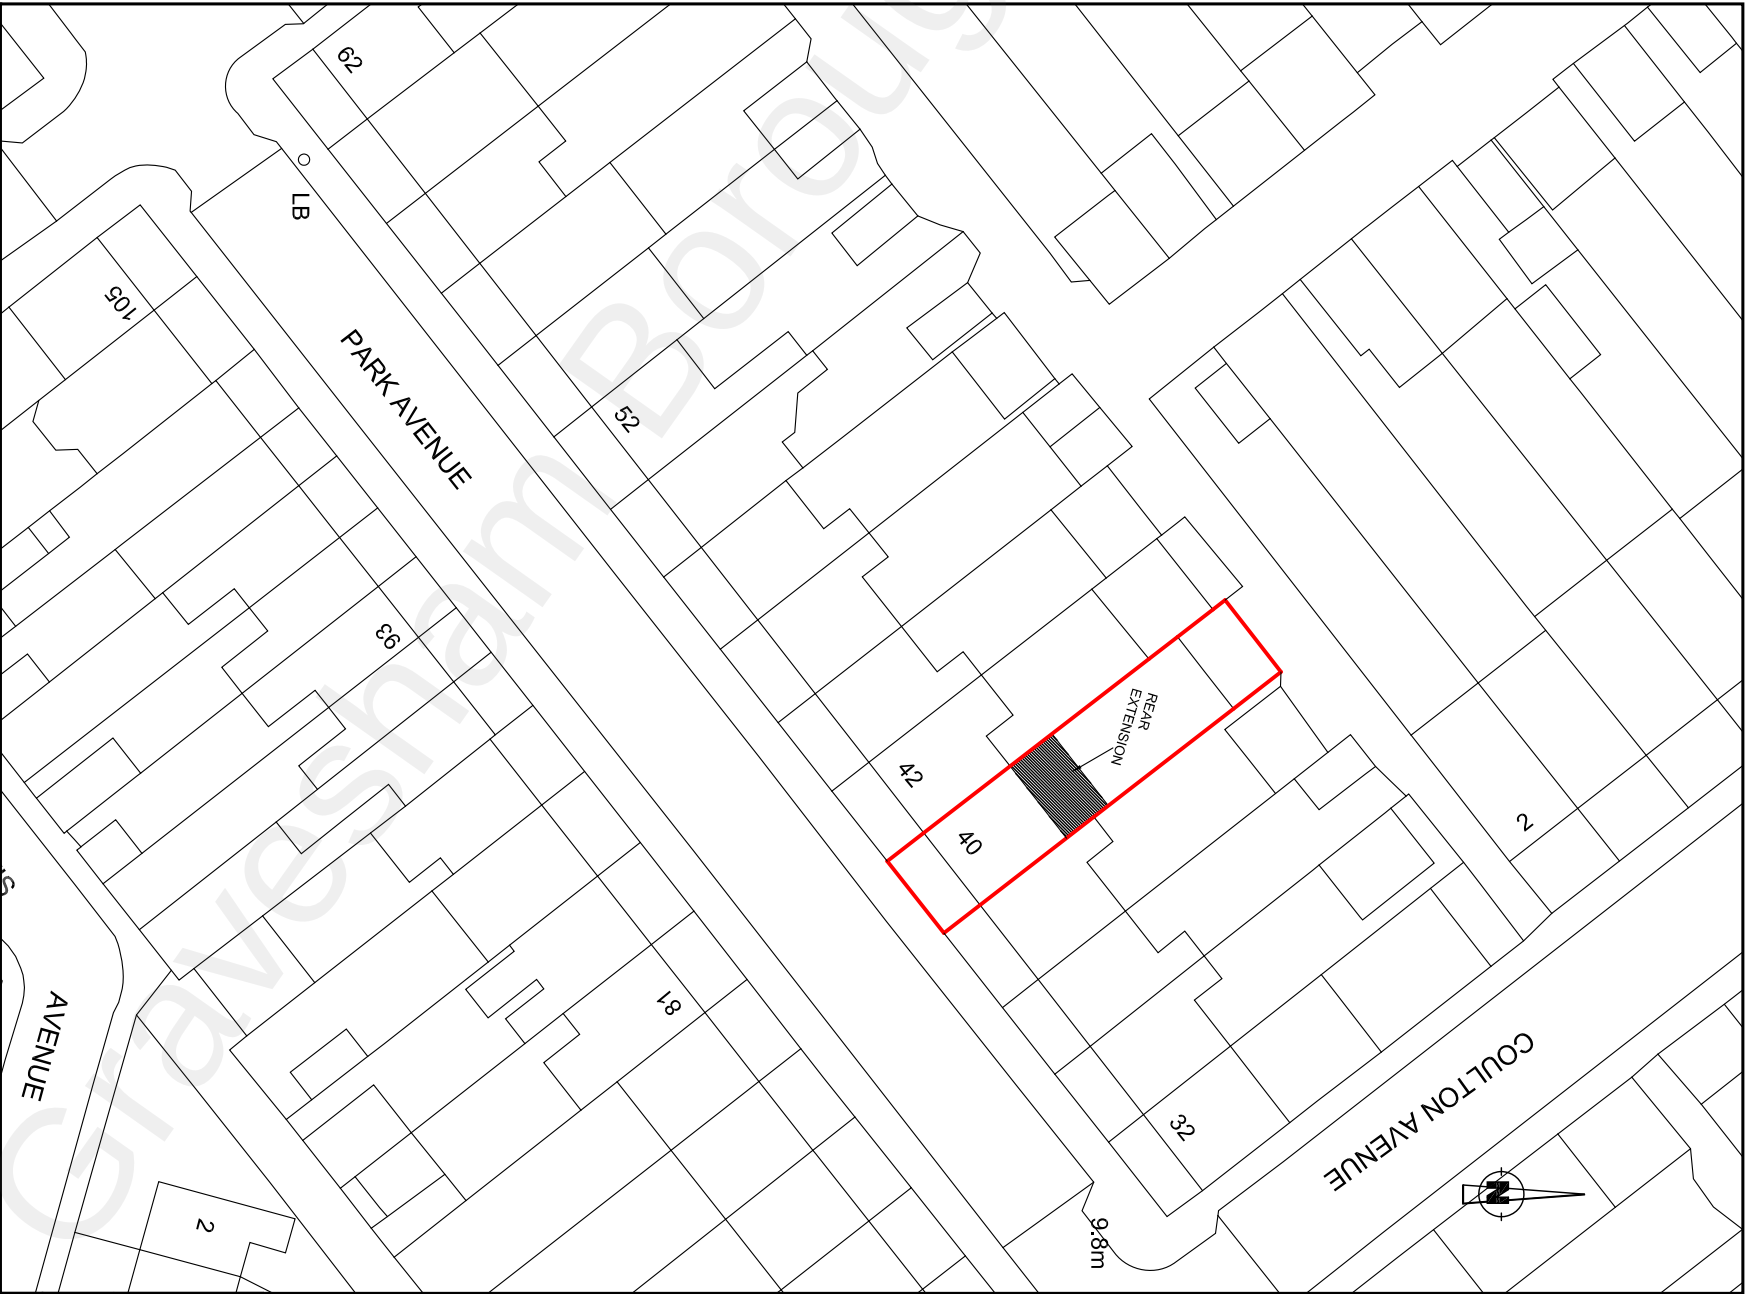

BLOCK PLAN
1:500

	
DESIGN, ARCHITECTURE, PLANNING AND PROJECT MANAGING CONSULTANTS	
Client: MR. F. BYTYCI	
Project: EXTENSION CONSERVATION AT 40 PARK AVENUE, NORTHFLEET, KENT, DA11 8DS	
Title: LOCATION AND BLOCK PLAN	
Scale: 1:500, 1:1250 @A3	
Drawn: J P	Date: MAR. 2022	
Checked: J C	
Drg. No JND / 1194 / 14	Rev- <table border="1"><tr><td></td><td></td><td></td><td></td><td></td><td></td><td></td><td></td><td></td><td></td></tr><tr><td></td><td></td><td></td><td></td><td></td><td></td><td></td><td></td><td></td><td></td></tr><tr><td></td><td></td><td></td><td></td><td></td><td></td><td></td><td></td><td></td><td></td></tr><tr><td></td><td></td><td></td><td></td><td></td><td></td><td></td><td></td><td></td><td></td></tr><tr><td></td><td></td><td></td><td></td><td></td><td></td><td></td><td></td><td></td><td></td></tr></table>	