

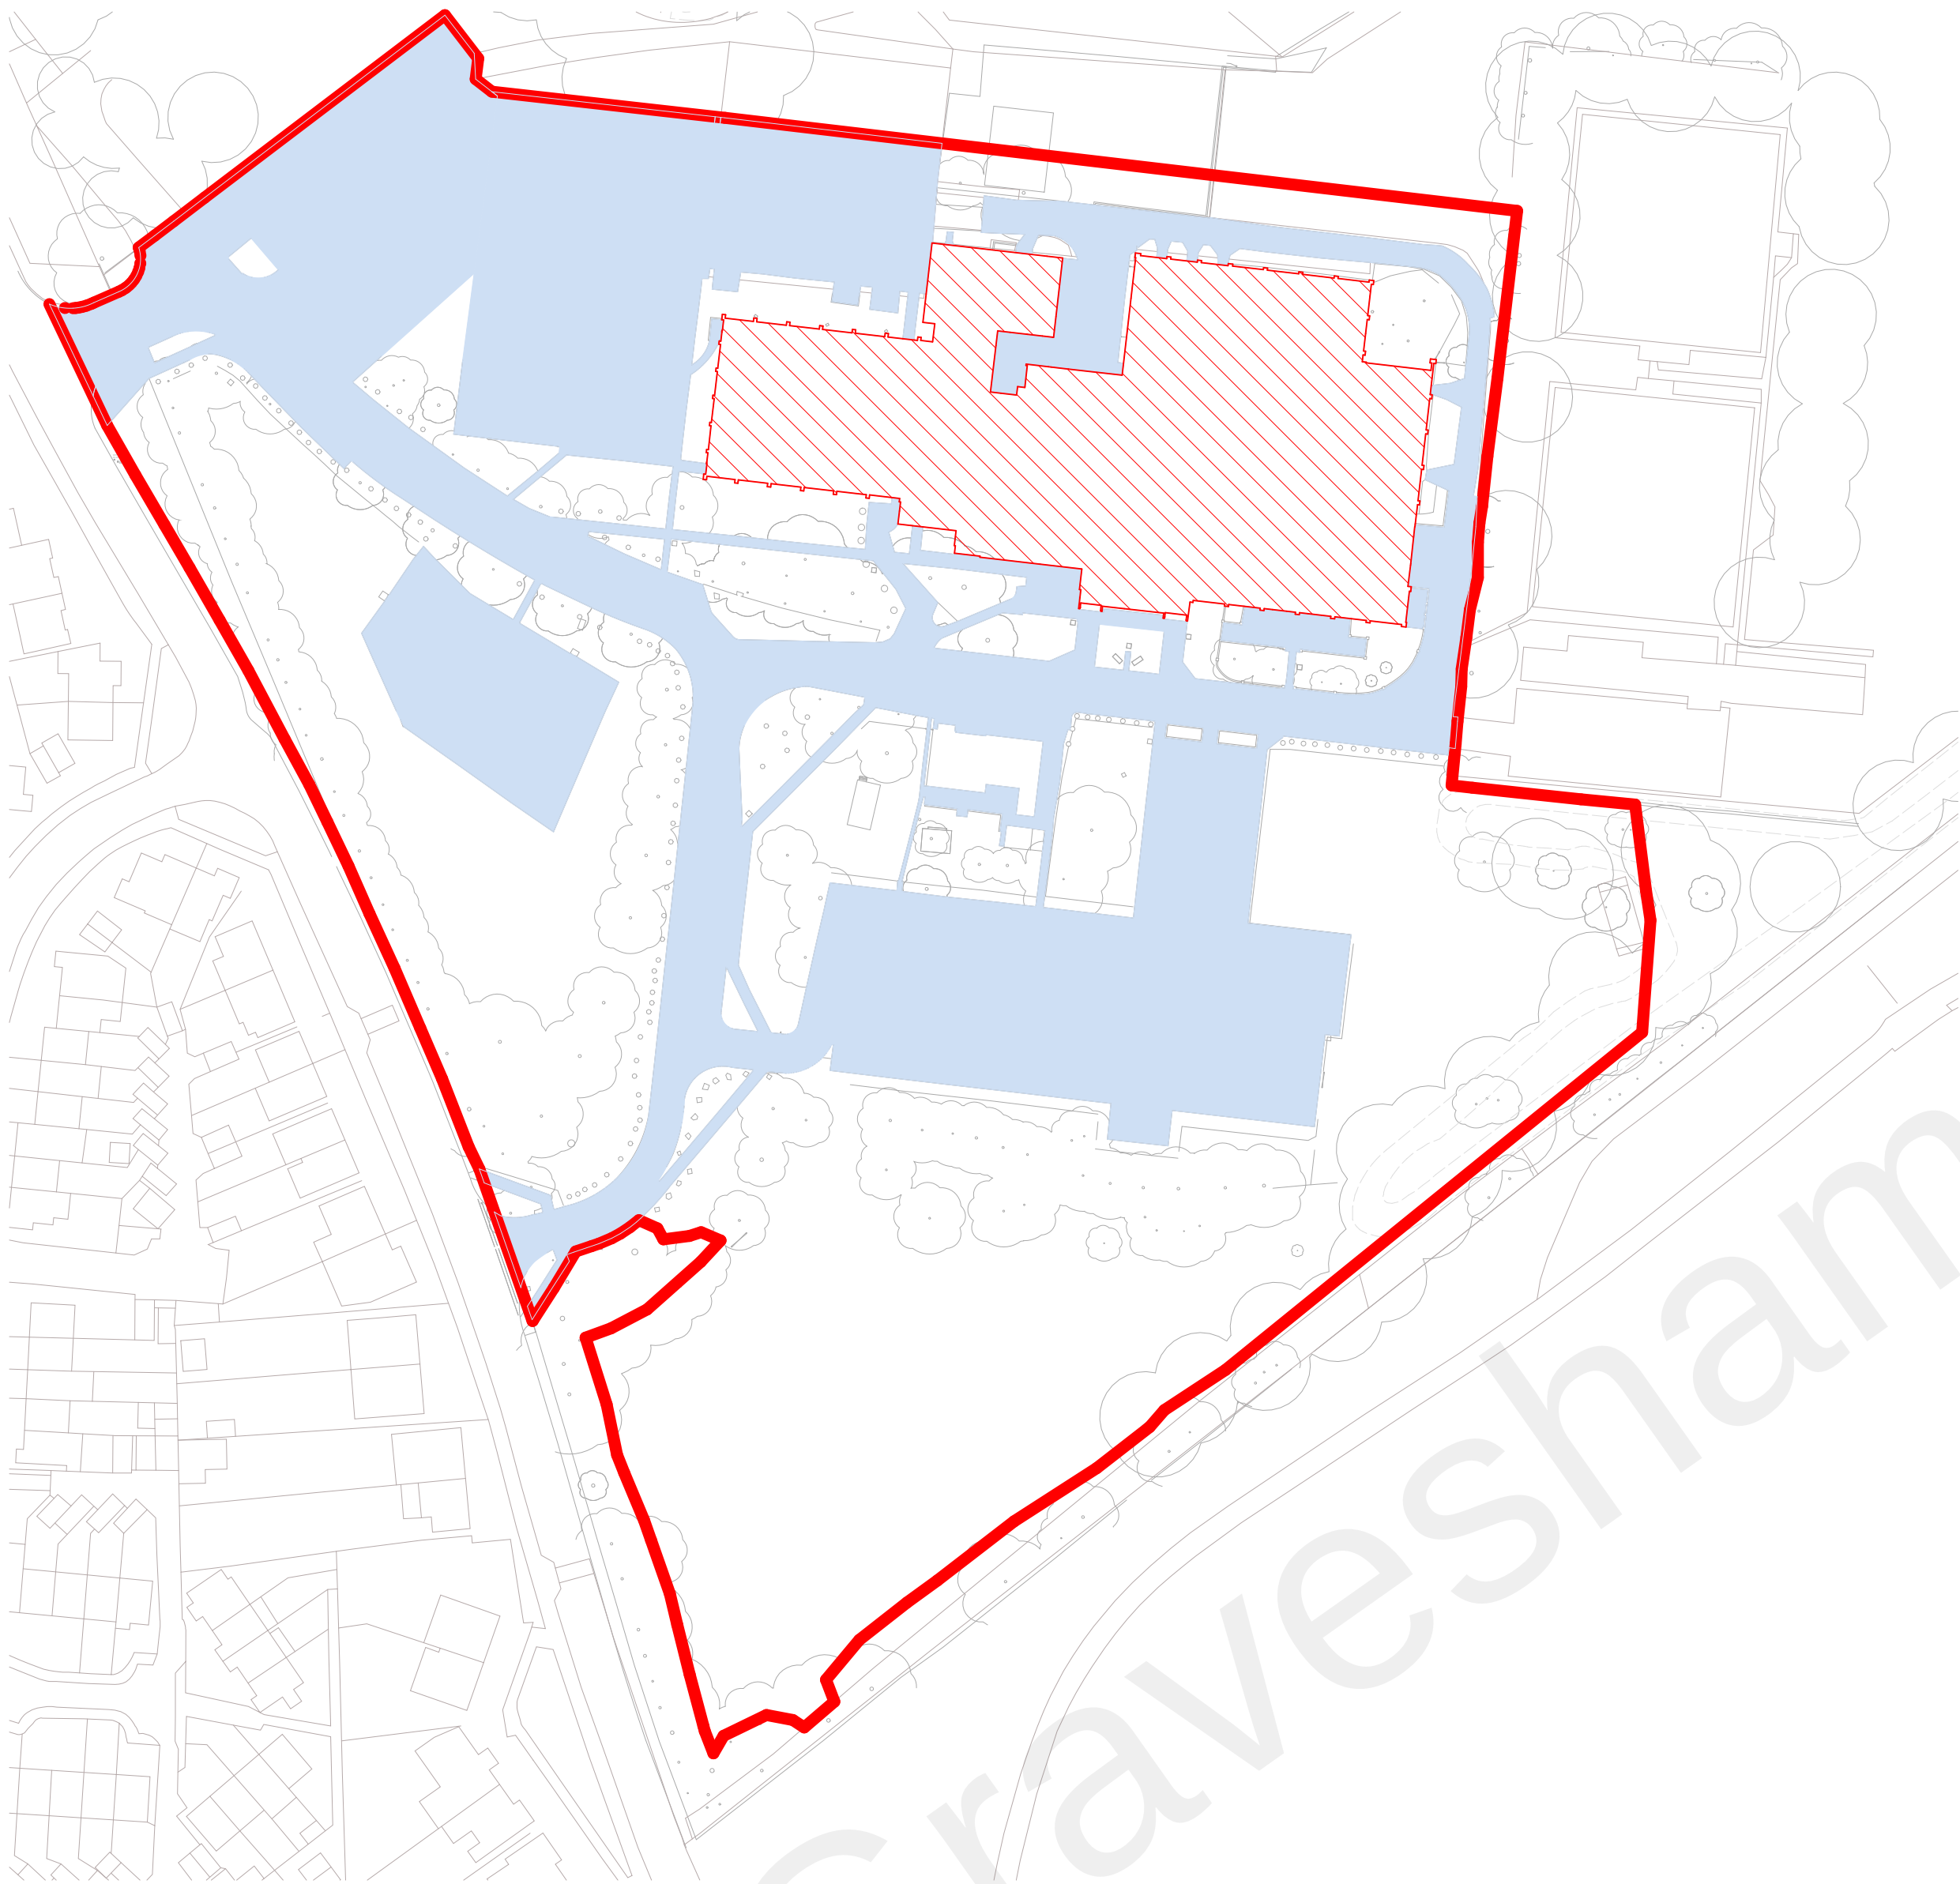
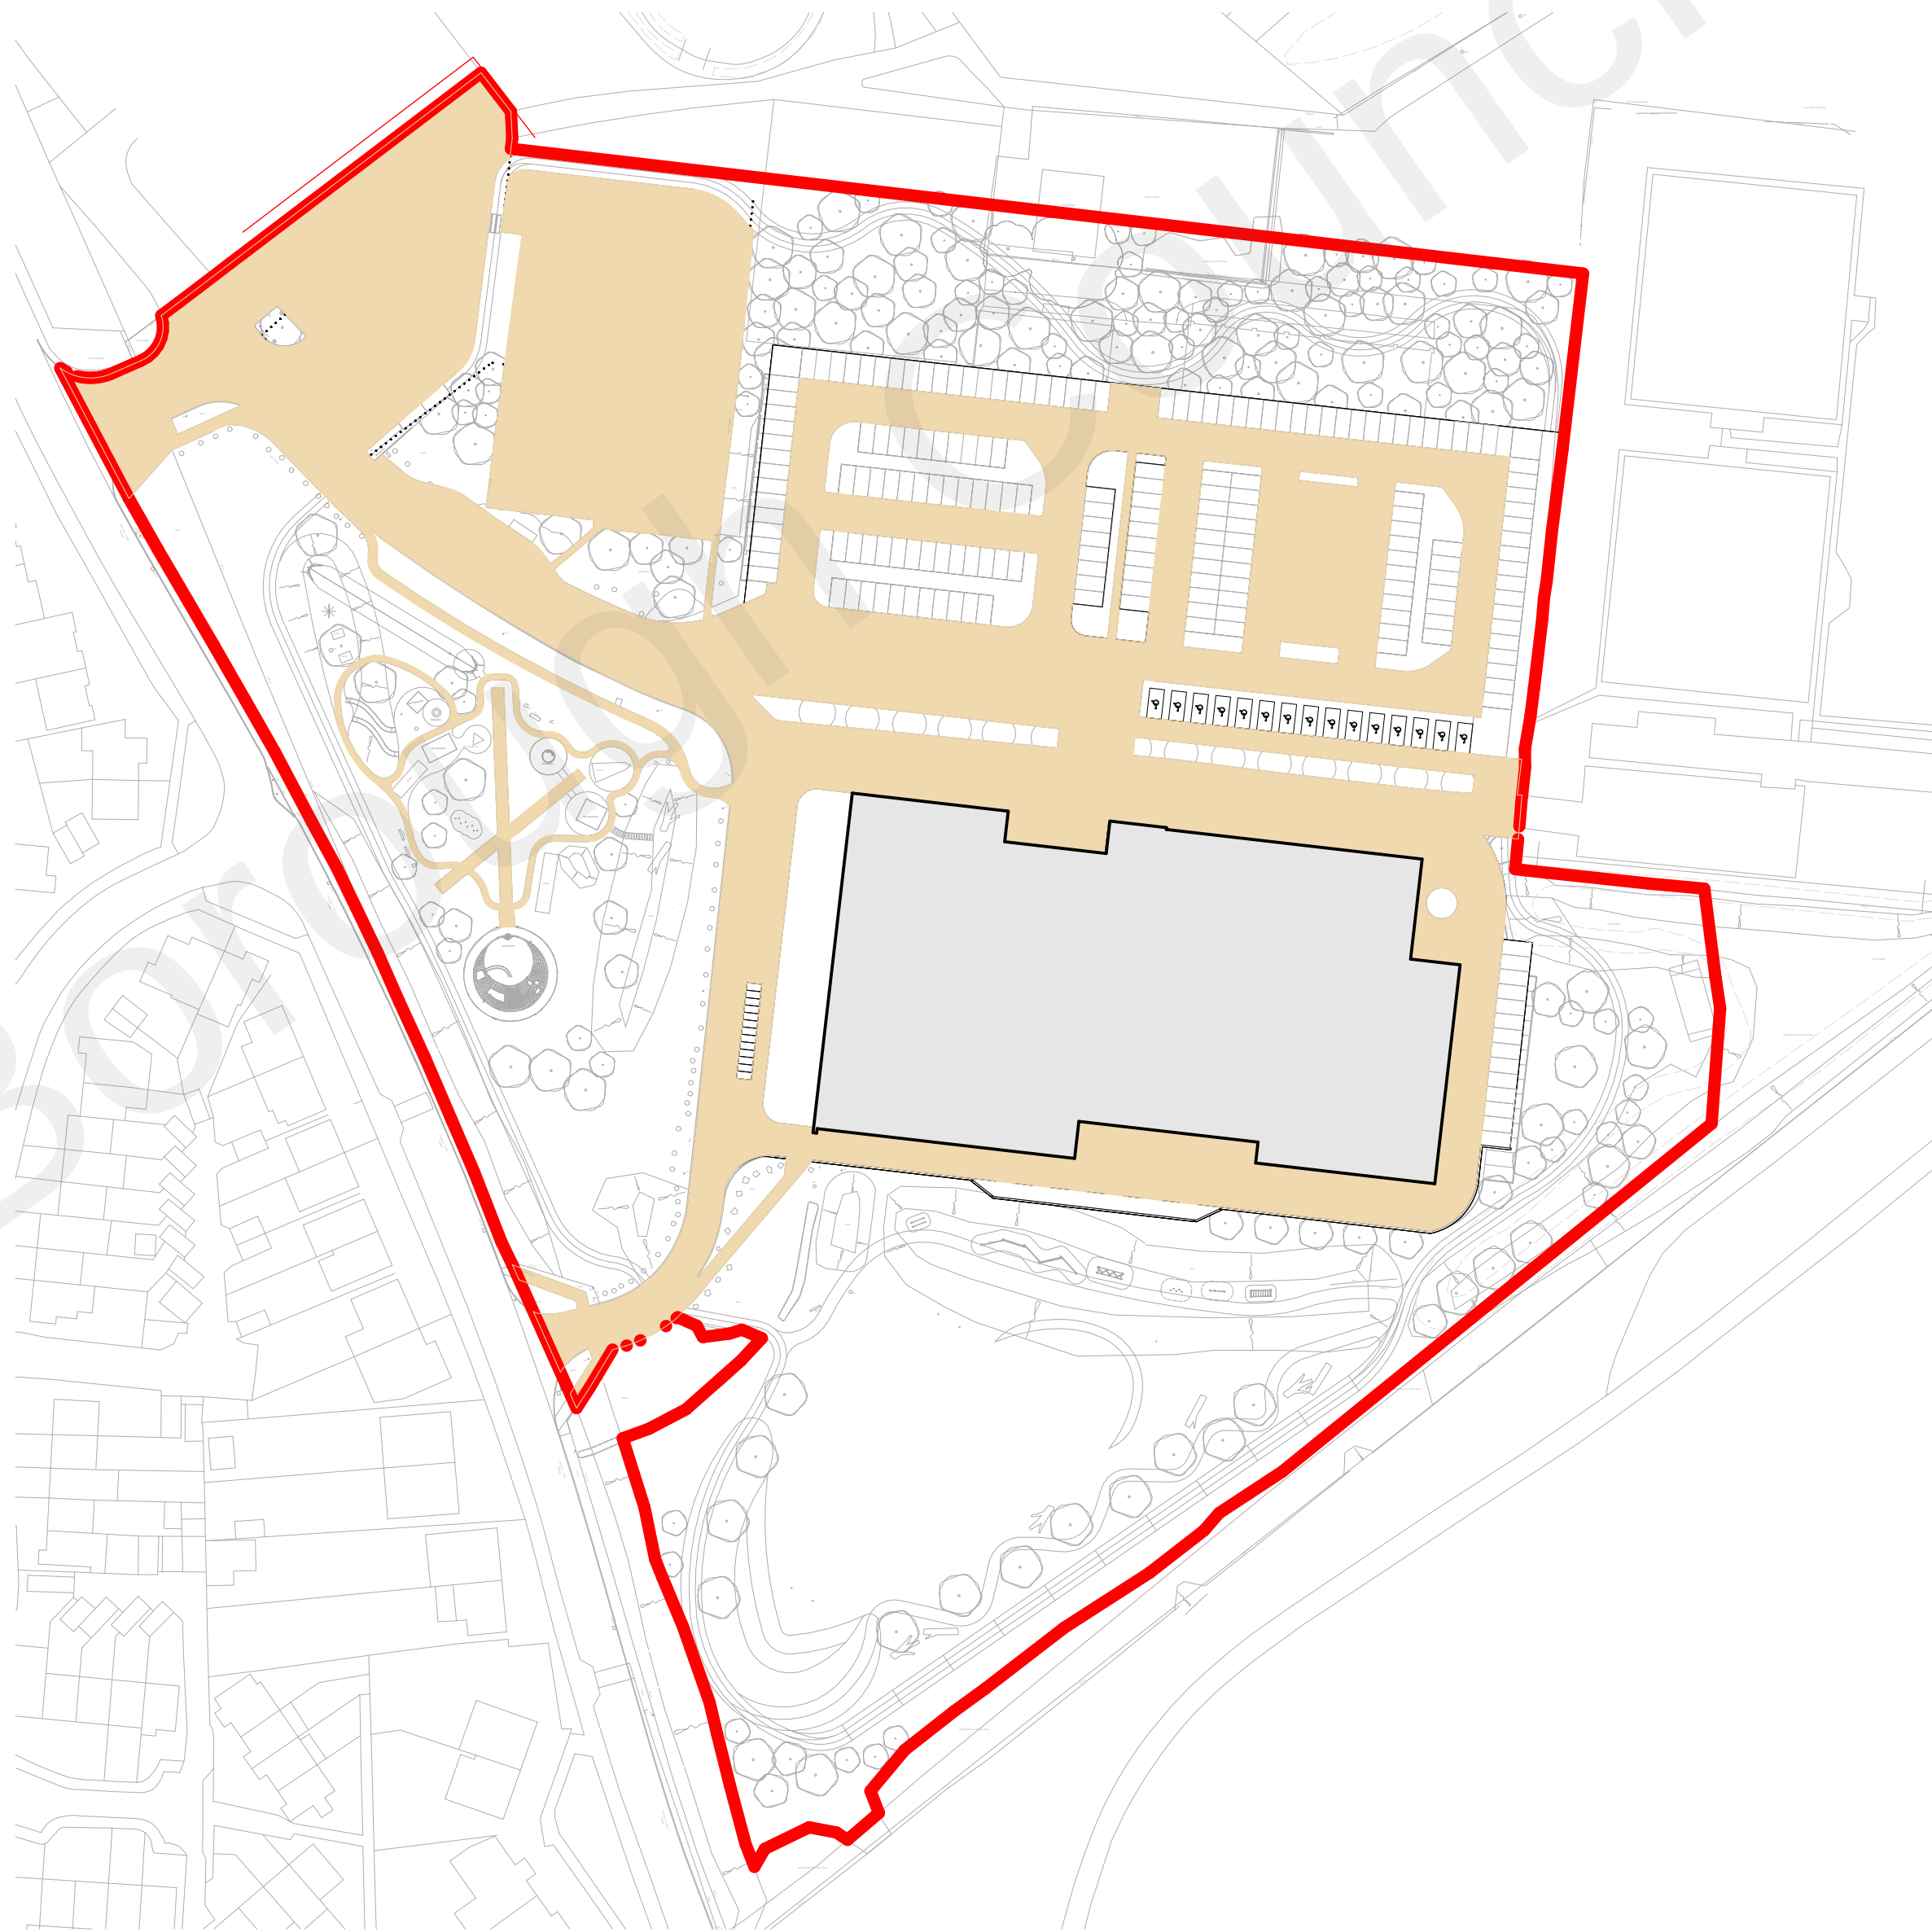


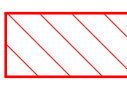

○ Hardstanding - Existing
1 : 1000

 

○ Hardstanding - Proposal
1 : 1000

-  EXISTING FOOTPRINT
-  PROPOSED FOOTPRINT
-  EXISTING HARDSTANDING - 15 512 m²
-  PROPOSED HARDSTANDING - 13 750 m²

Revision	Date	Description	By/Ch
----------	------	-------------	-------

STATUS
Gravesham Borough Council

SPACE & PLACE

+44 800 909 8008 answers@space-place.com www.space-place.com

STATUS PLANNING

PROJECT
Cascades Leisure Centre

DRAWING
Comparative Information -
Hardstanding

SCALE As indicated SHEET SIZE A1 DRAWN BY AS CHECKED BY JB DATE 09/01/23
PROJECT NO. 3929 - ASP - B1 - XX - DR - A - 0881 - DRAWING NO. REVISION

This drawing must not be reproduced in whole or part without written consent. All dimensions in millimetres.
Written dimensions to be checked on site. Electronic issue to be confirmed by paper copy only. ©SPACE & PLACE. All Rights Reserved.