

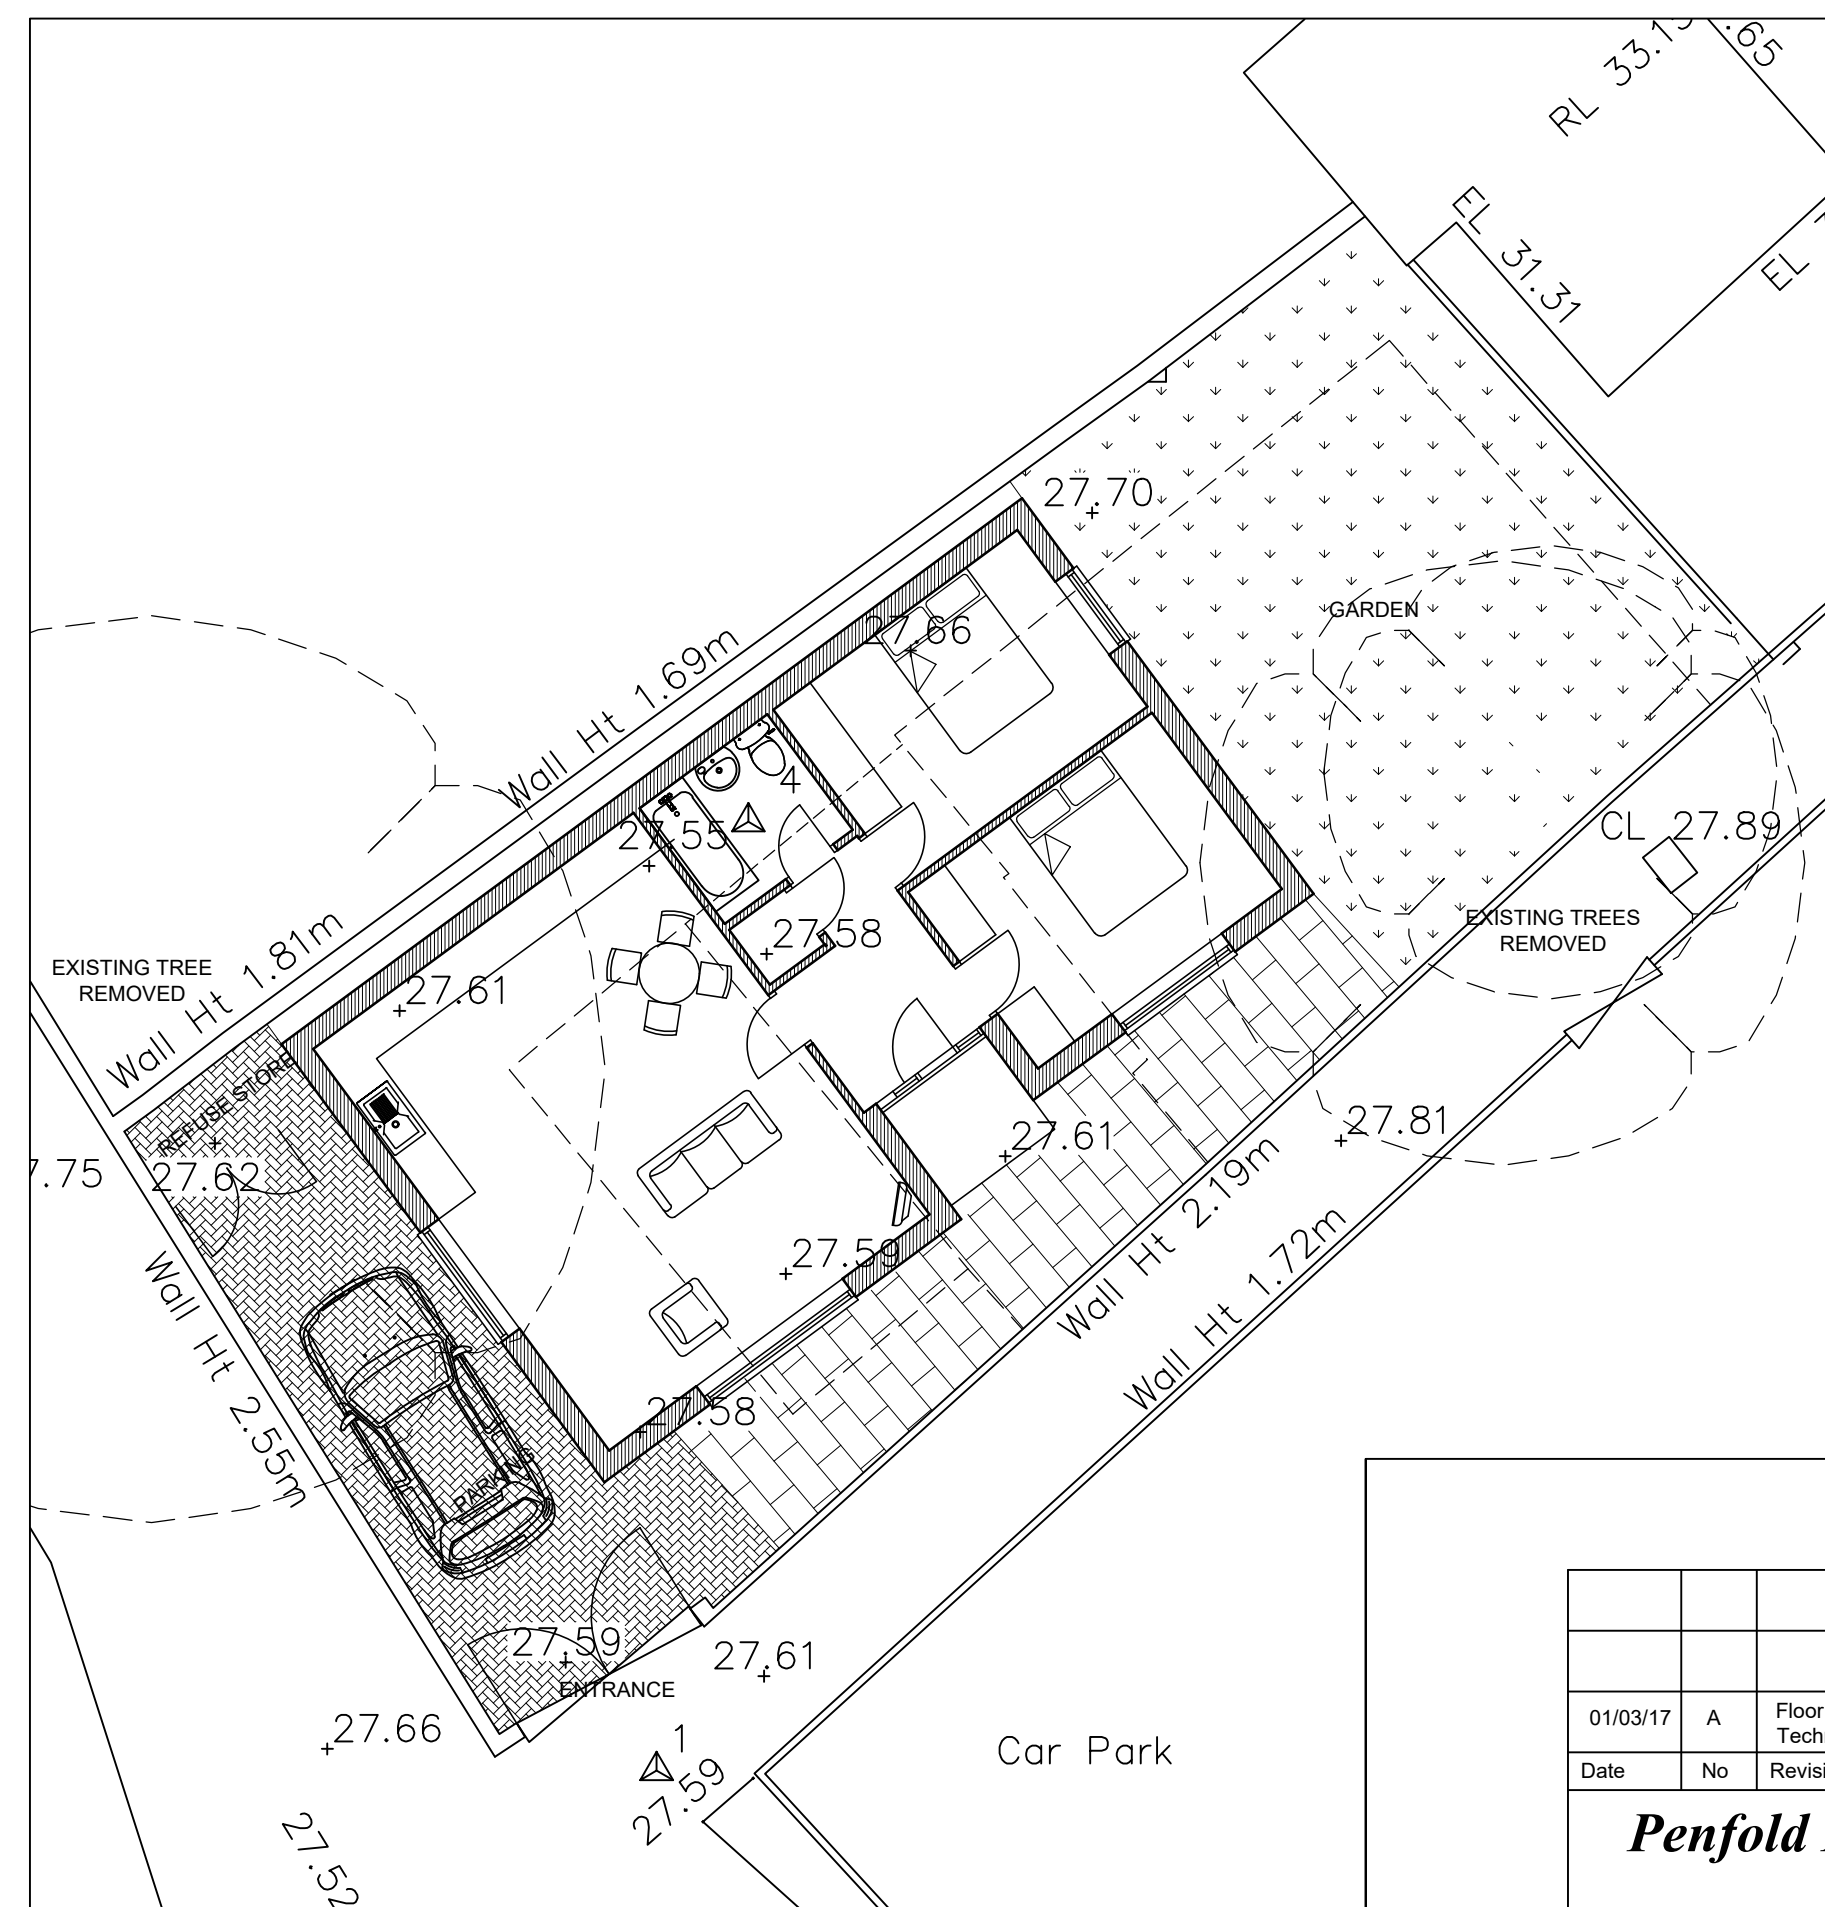


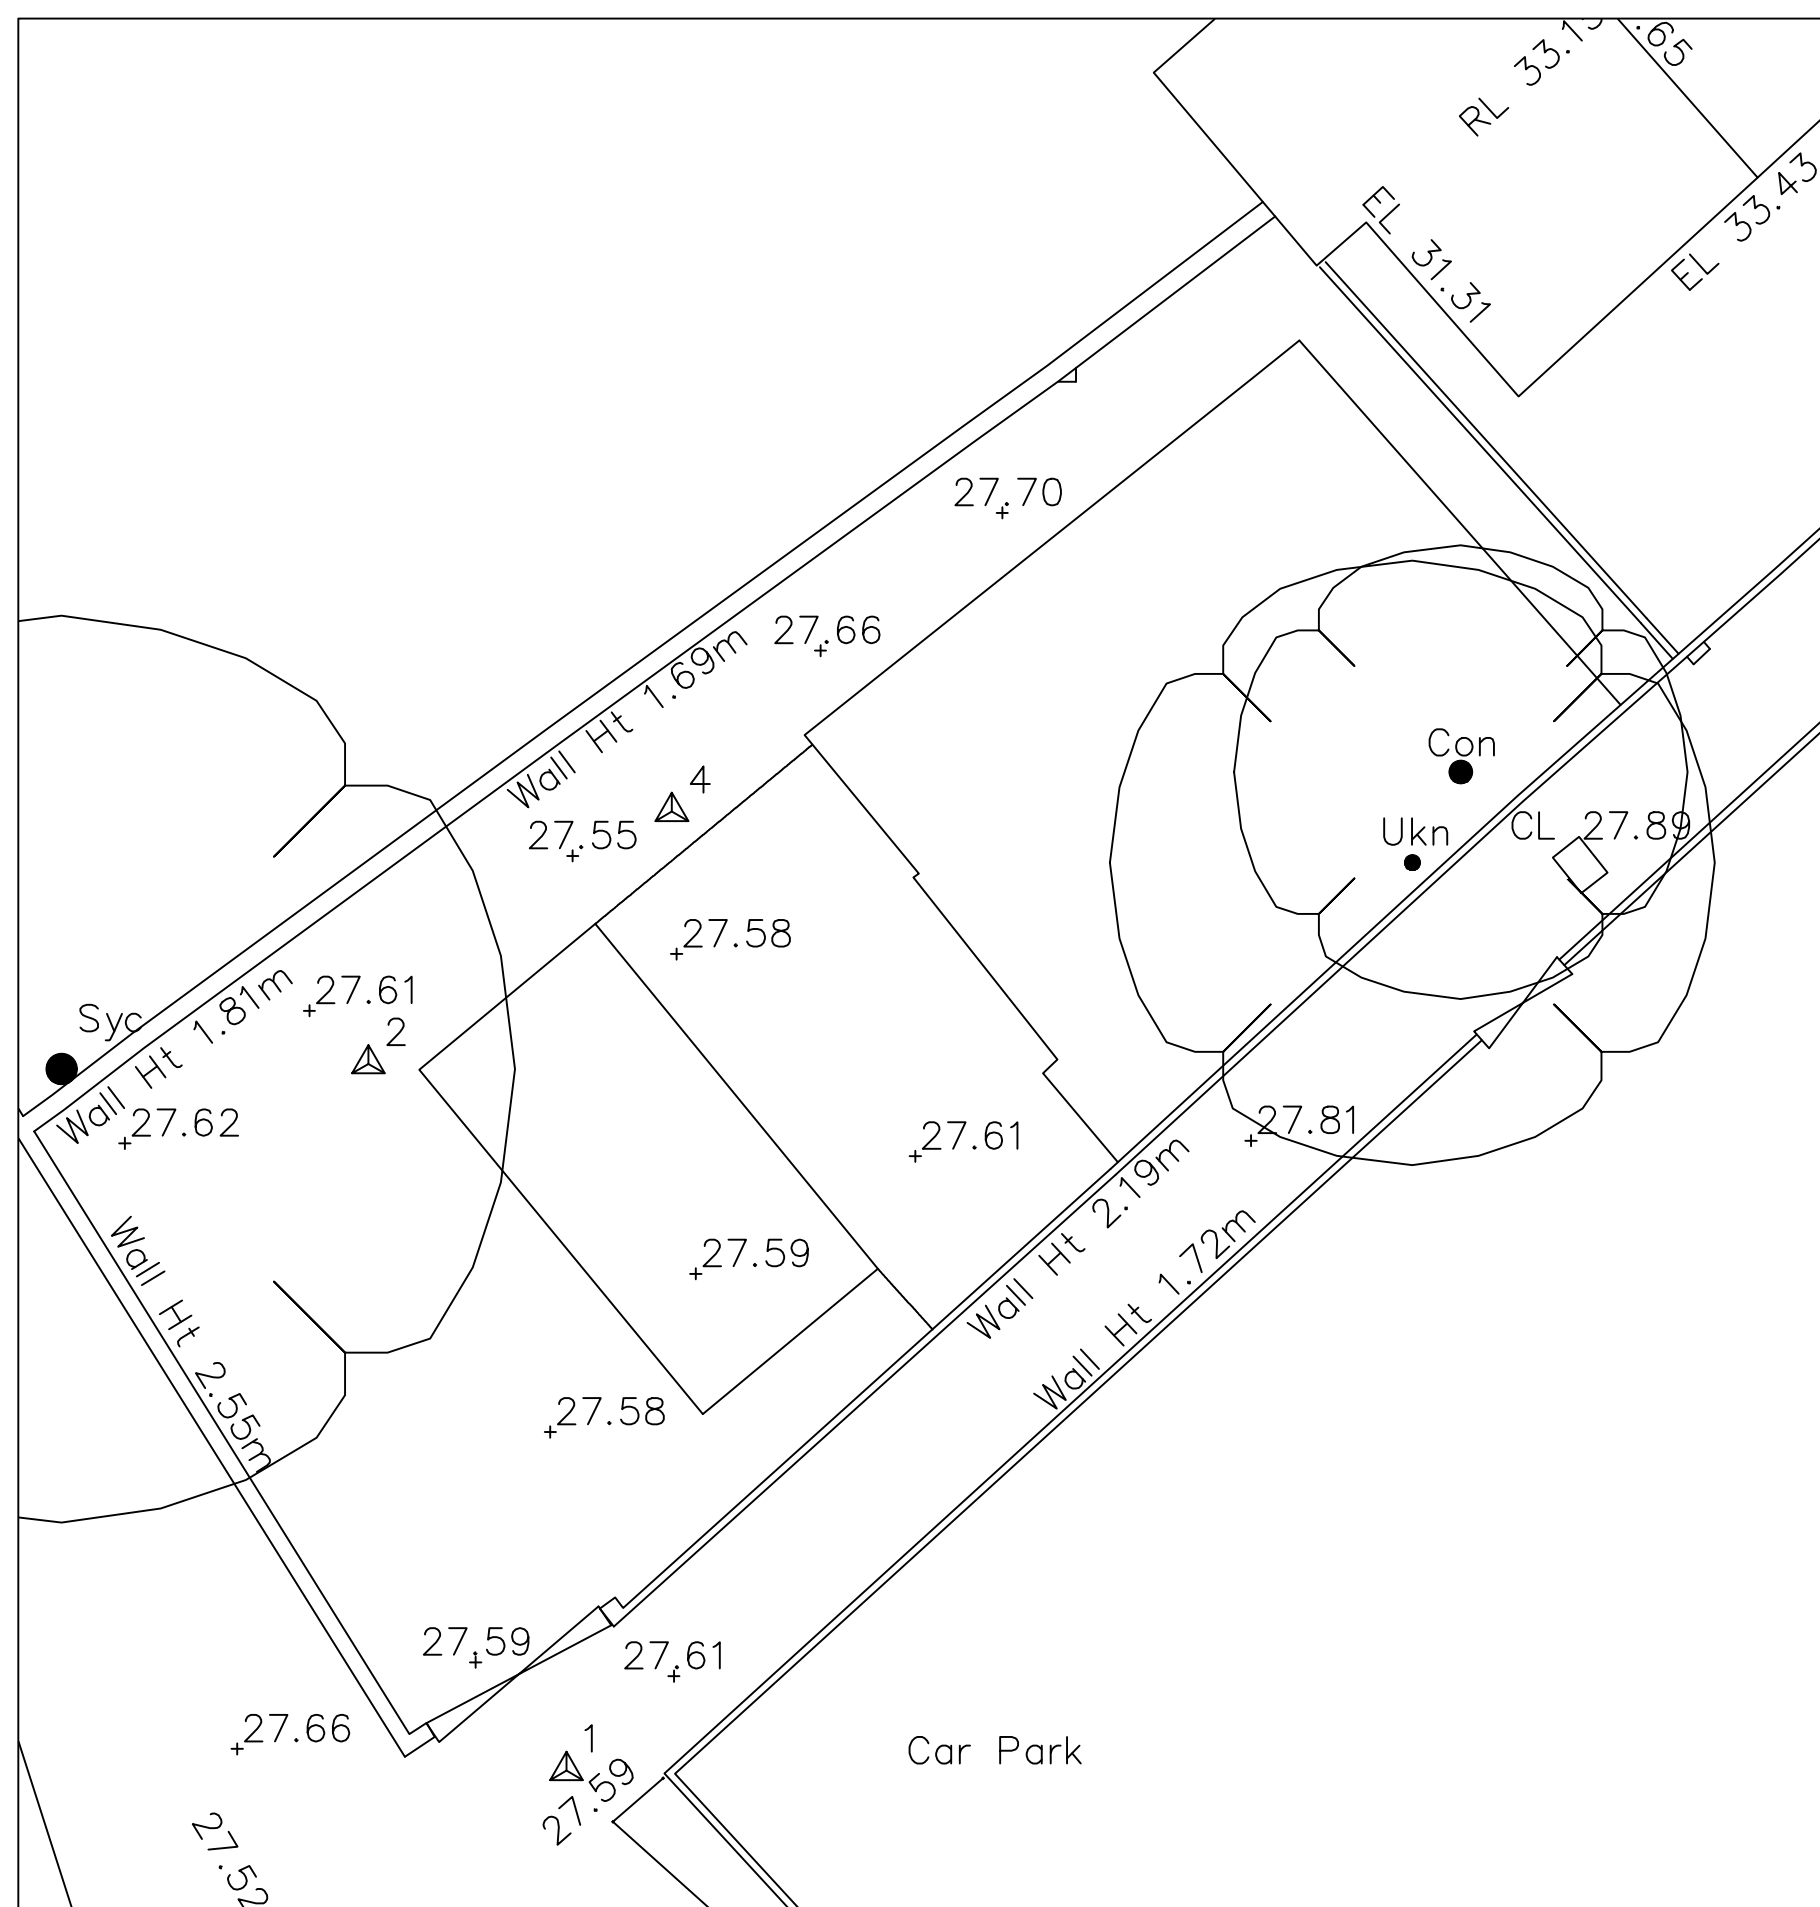

BLOCK PLAN
AS EXISTING
(1:100)

BLOCK PLAN
AS PROPOSED
(1:100)

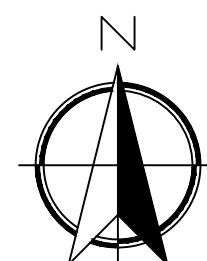

SCALE

SCALE BAR @ 1:100

01/03/17	A	Floor areas increased to comply with Technical Housing Standards
Date	No	Revision
<i>Penfold Project Services</i> Epmarket, Wrotham Road, Meopham, Kent, DA13 0JH Telephone: 01474 816690 e-mail: apenfold448@btinternet.com		
Job Title: SALEM YARD SALEM PLACE NORTHFLEET KENT DA11 9QA		
Dwg Title: BLOCK PLANS AS EXISTING & AS PROPOSED		
Scale:	1:100 @ A2	
Dwg No.:	05A	
Date:	October 2016	