


DENOLIST
EXISTING
FLOOR &
GARAGE &
REBUILD

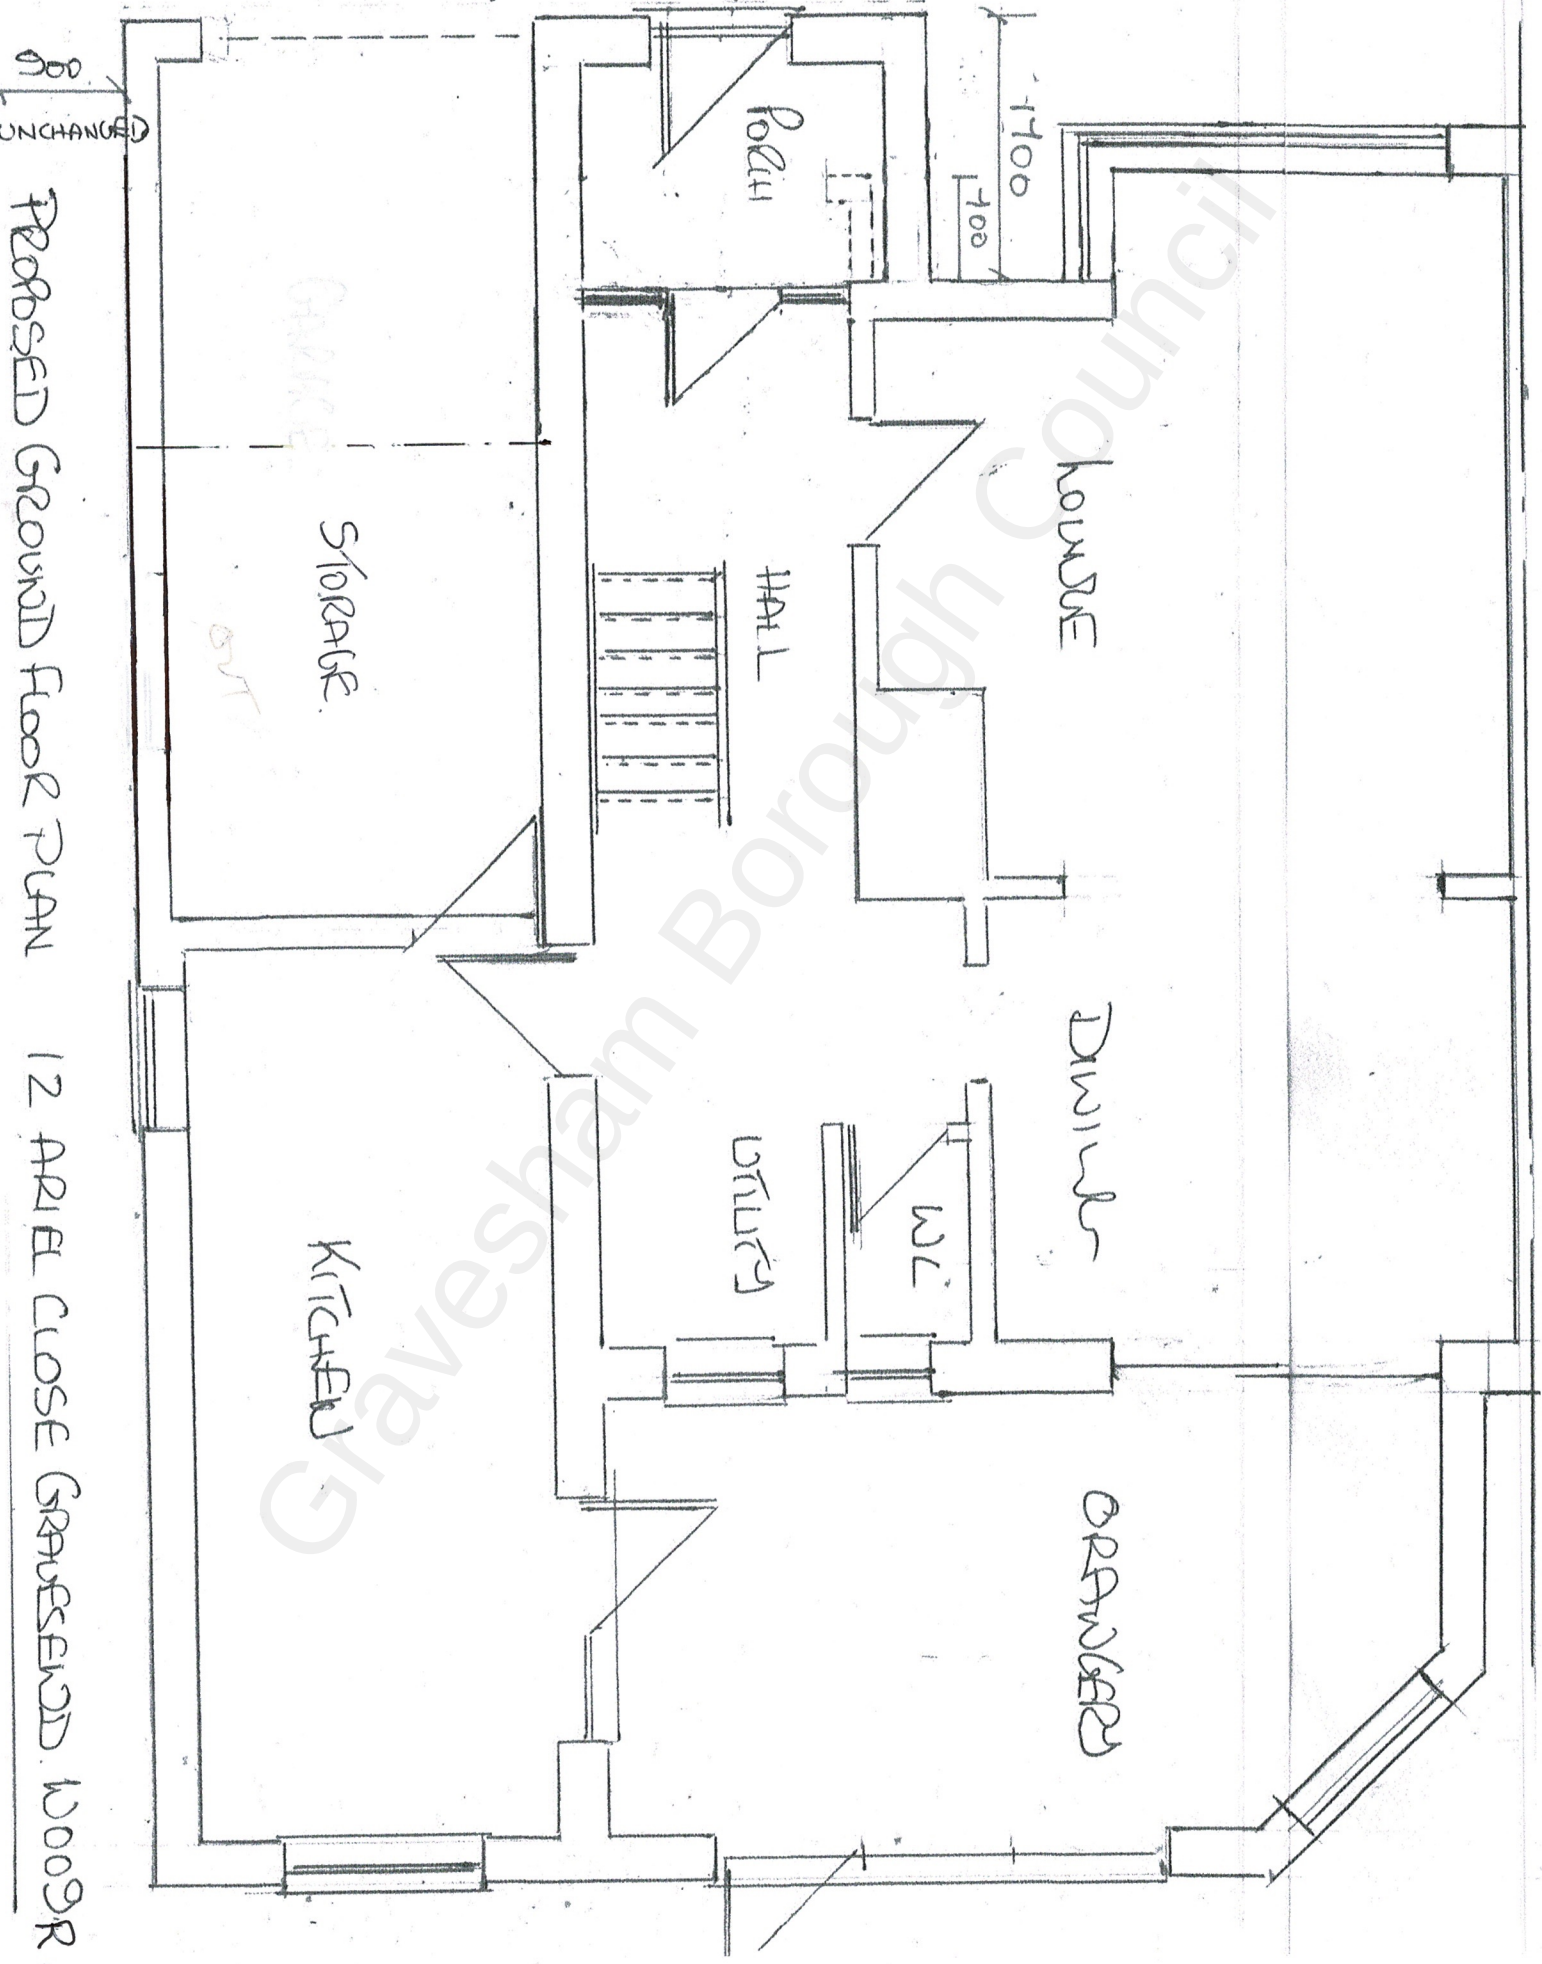

PROPOSED GROUND FLOOR PLAN 12 AREA CLOSE GRAVESEND WOODR.