
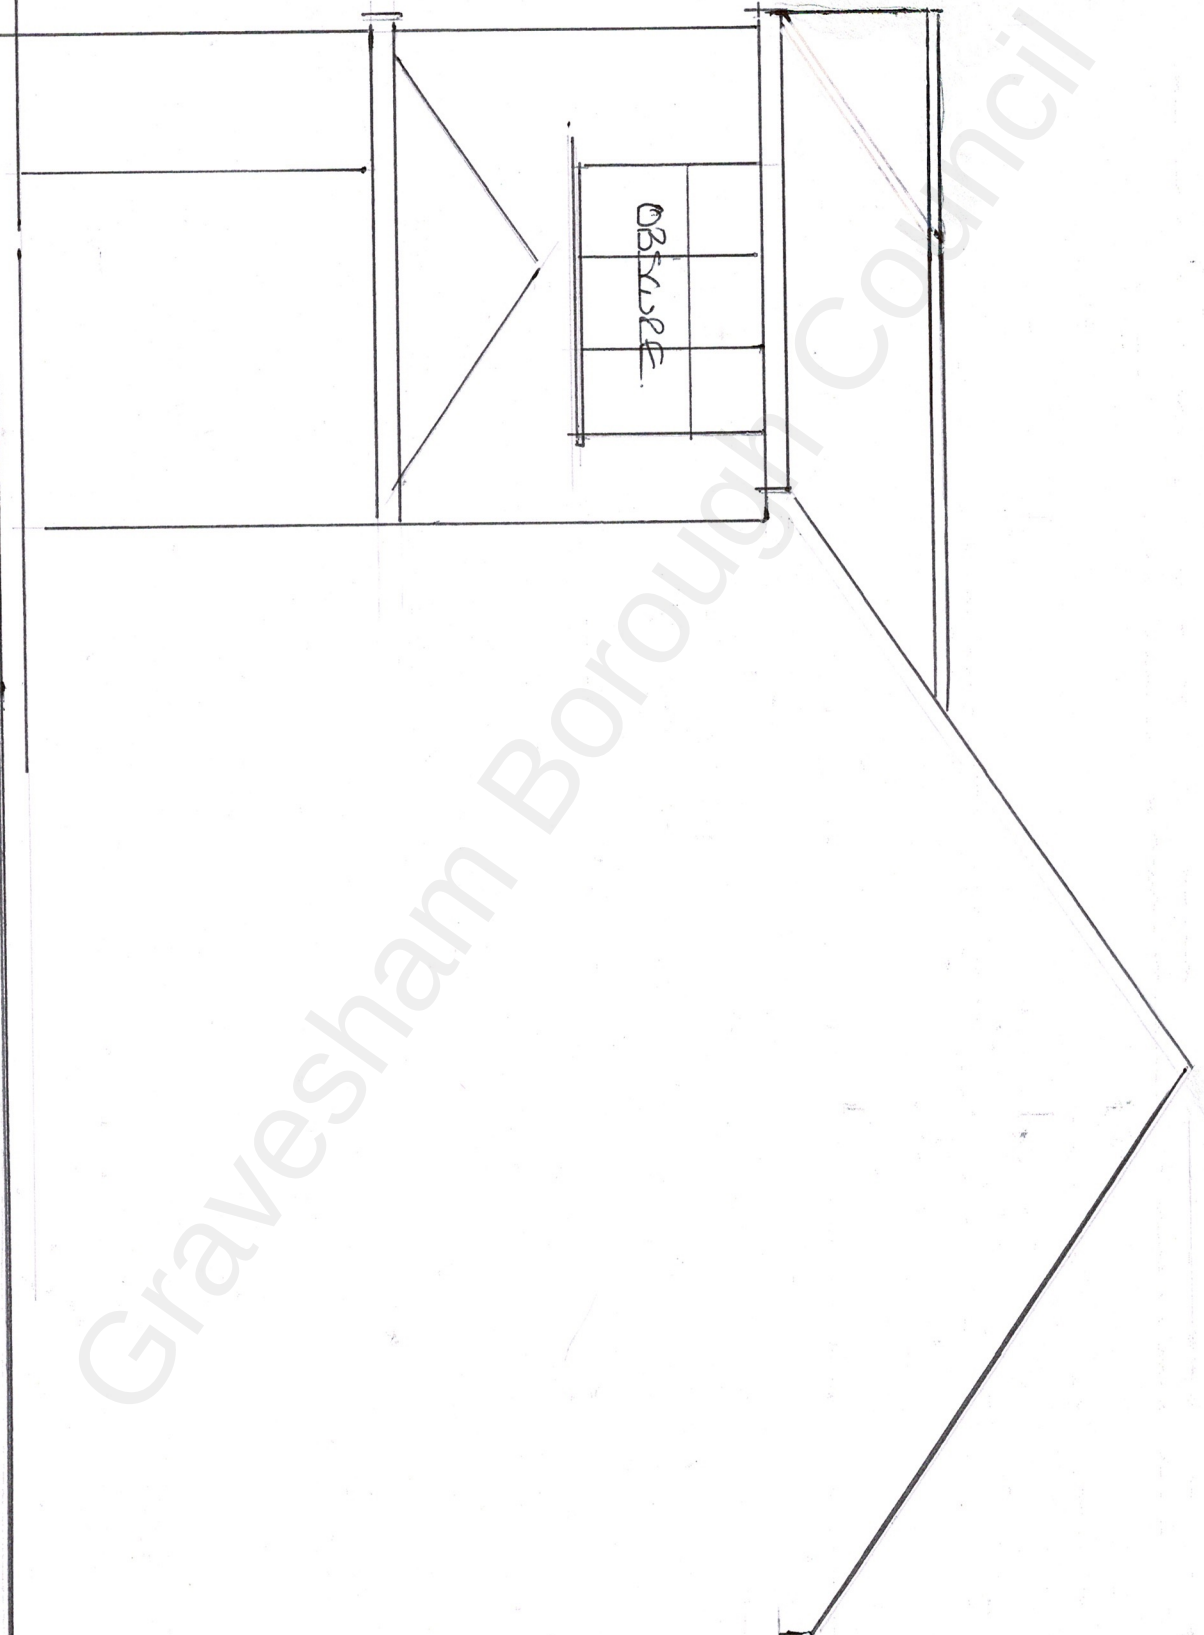


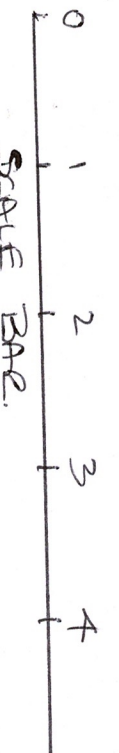

Title
SIDE ELEVATION
PROPOSED

Job
12 AREA CLOSE GRAVESEND

Date 1.1.22	Dwg 1.1	Scale 1:50
W 00 Y R.		

17